



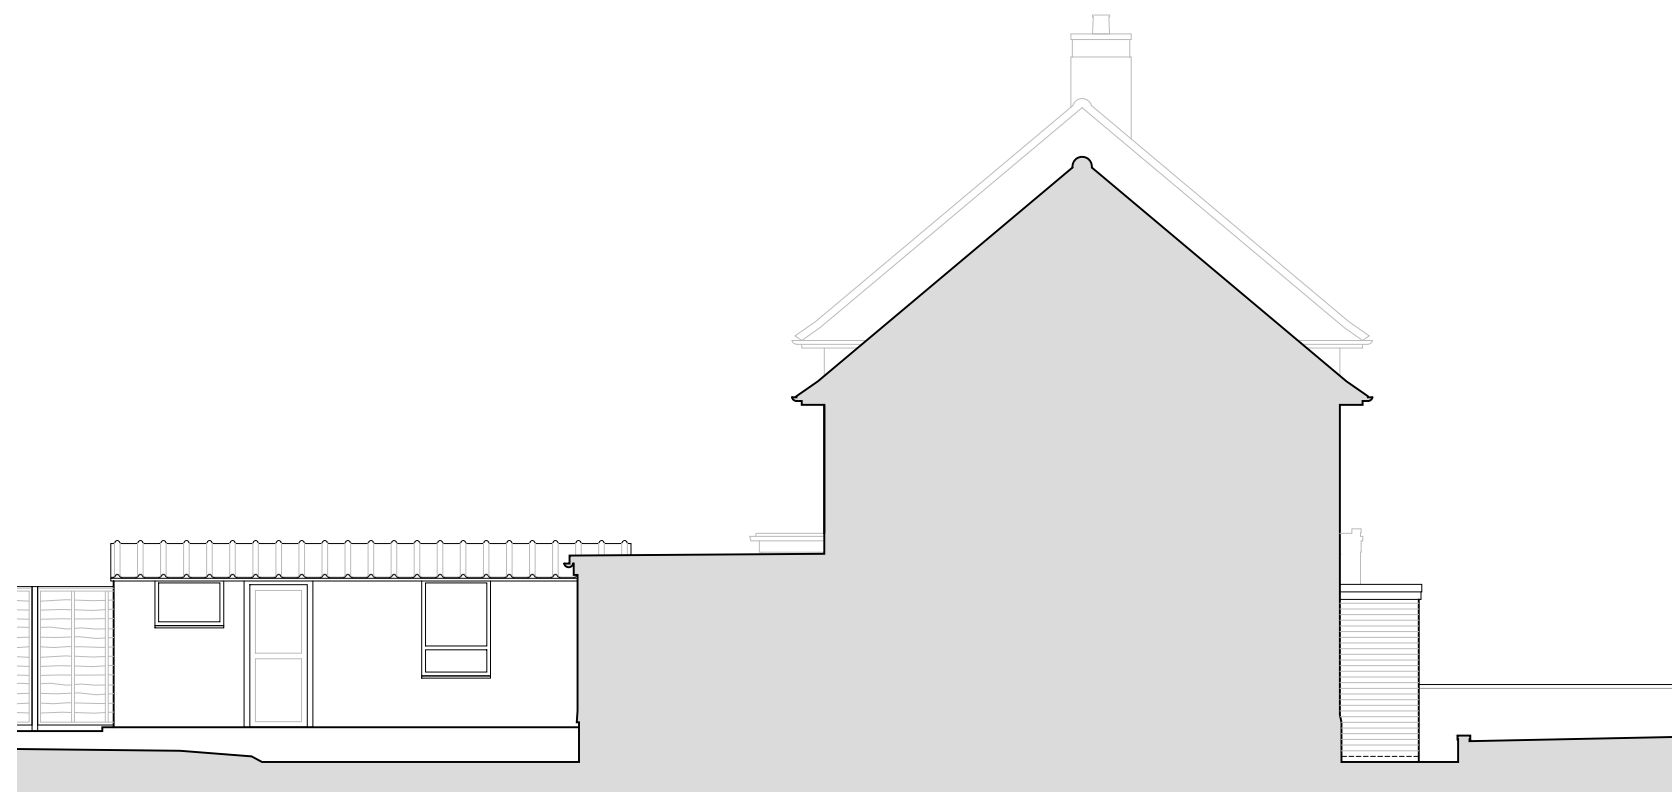

EXISTING SOUTH ELEVATION
SCALE 1 : 100

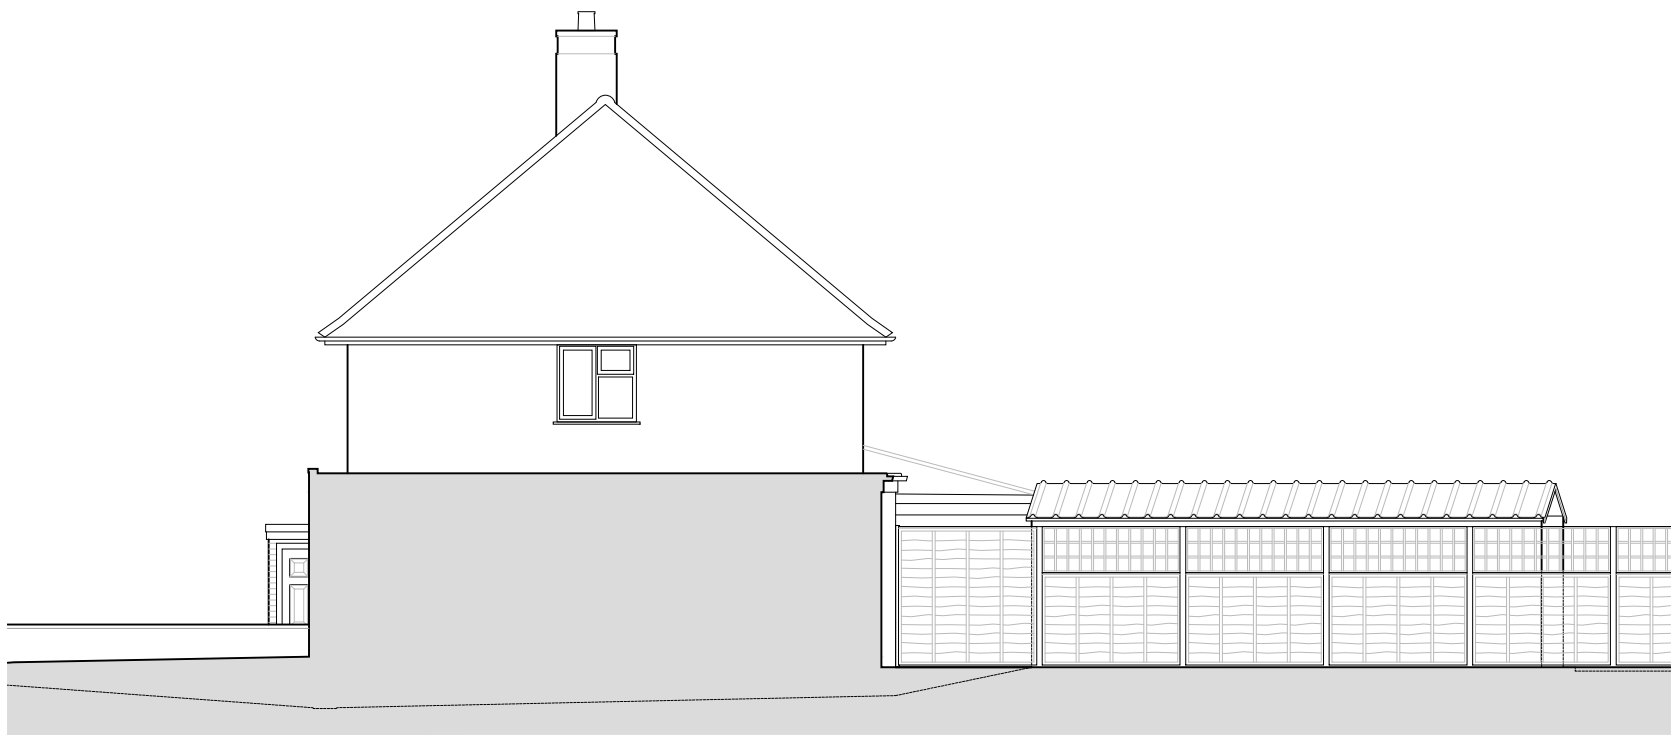


EXISTING EAST ELEVATION
SCALE 1 : 100



EXISTING NORTH ELEVATION
SCALE 1 : 100





EXISTING WEST ELEVATION
SCALE 1 : 100

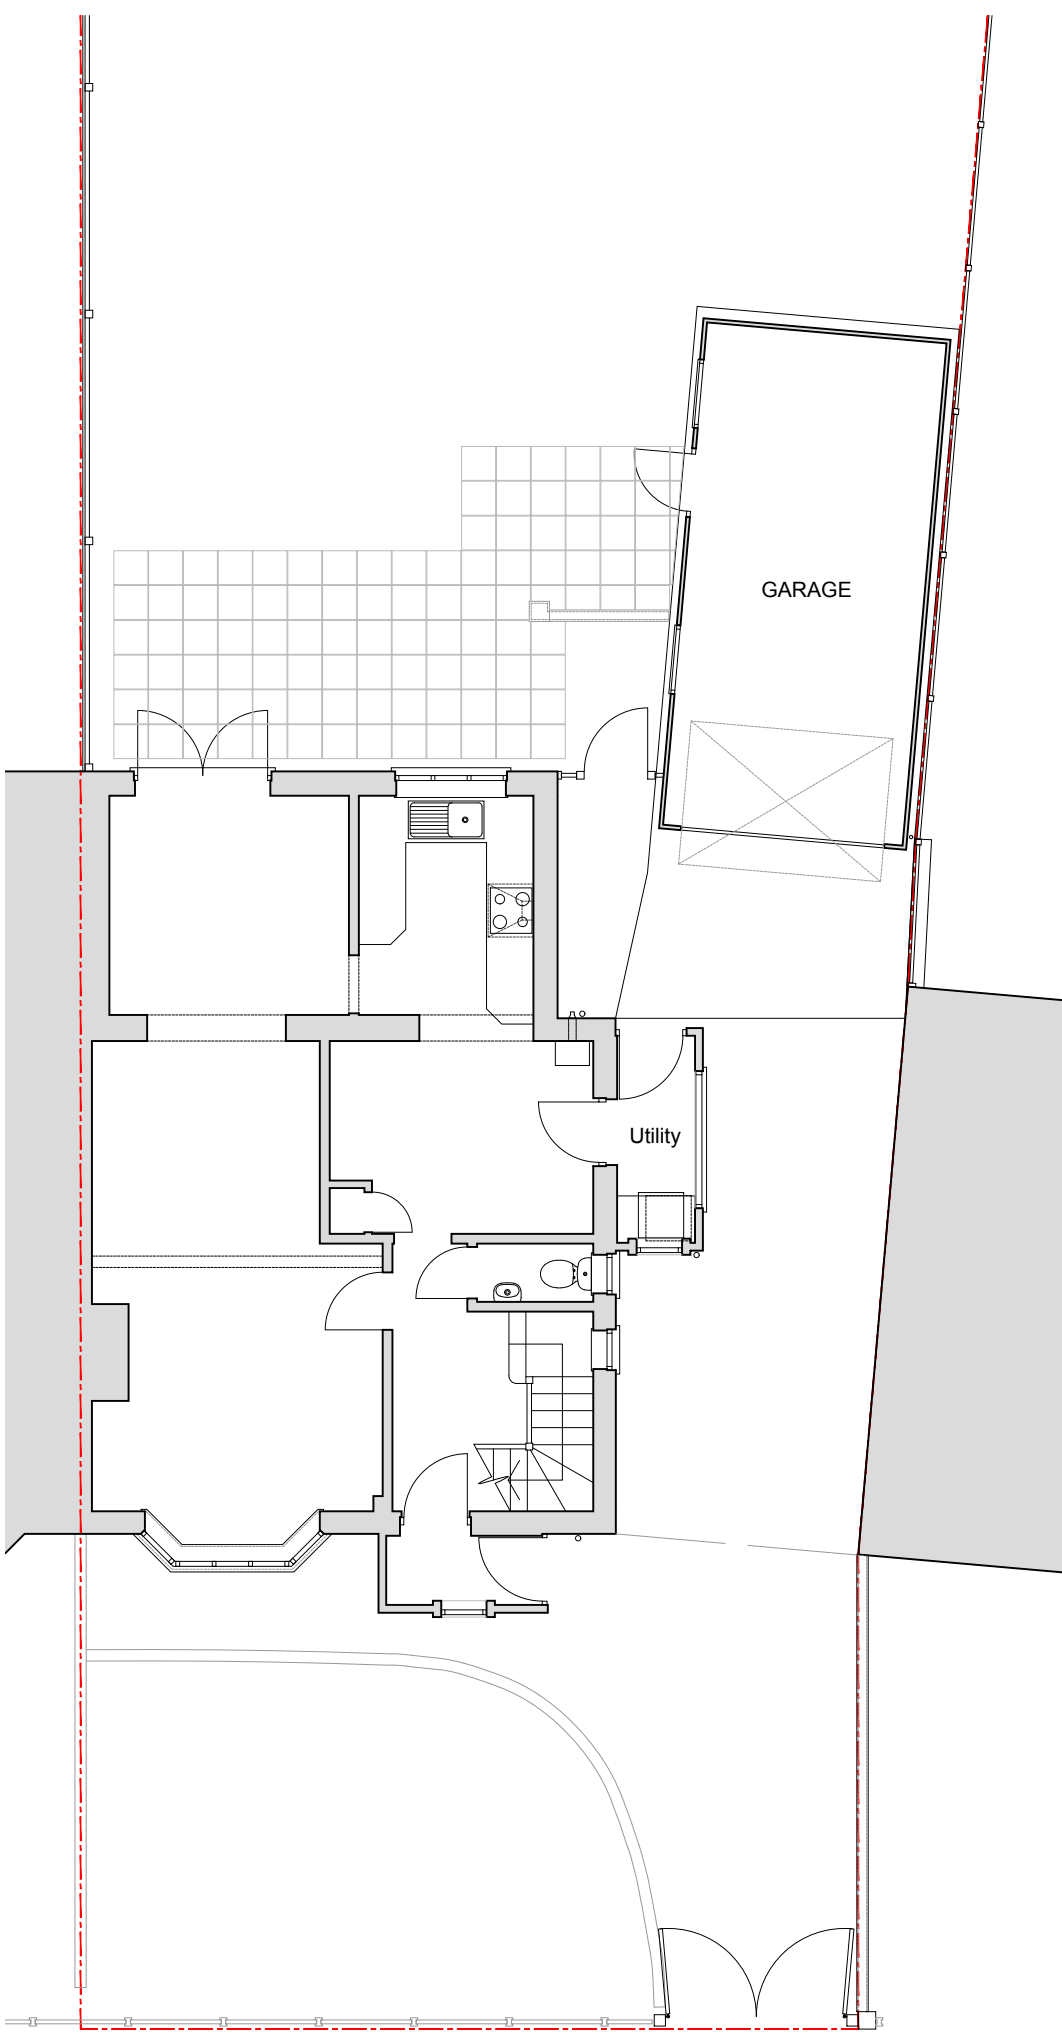

EXISTING FLOOR PLAN
SCALE 1 : 100

0m 5m

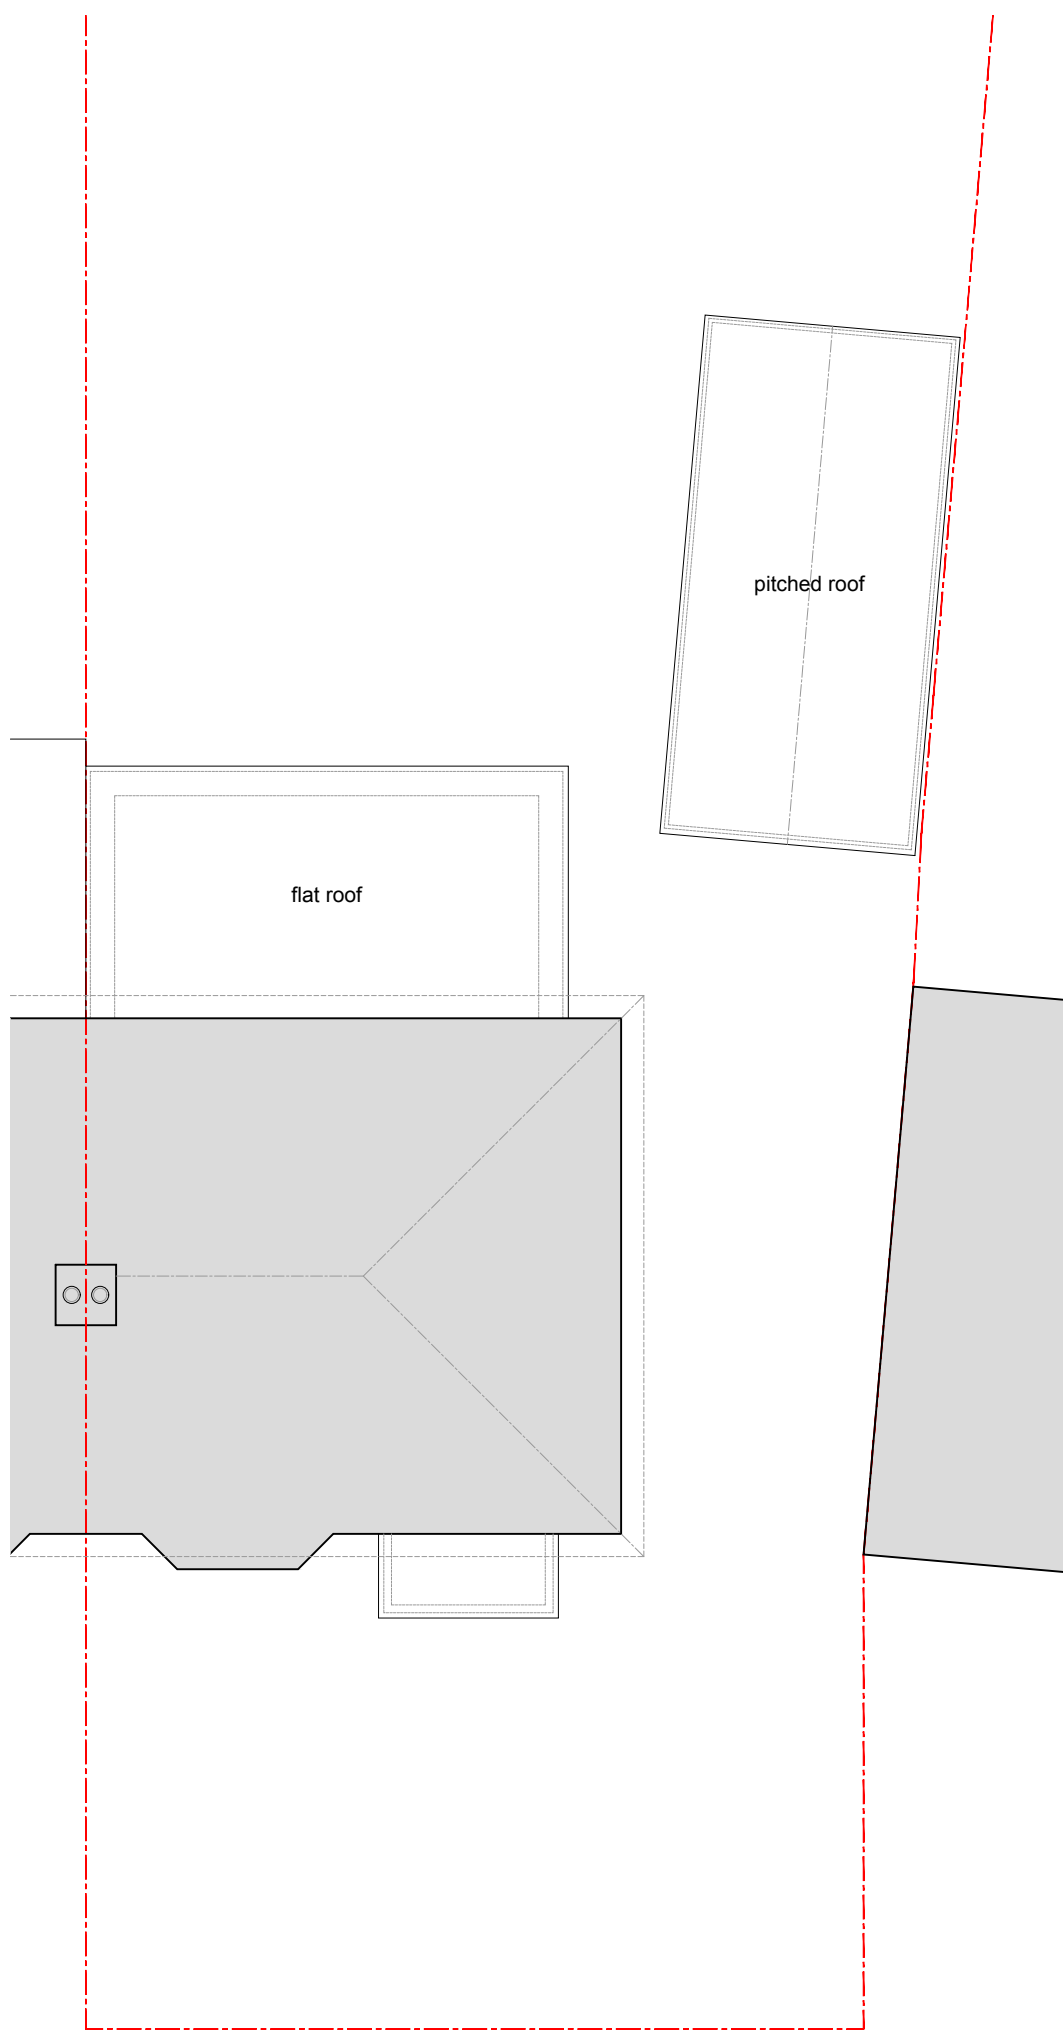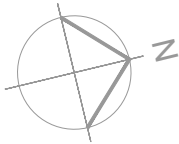

EXISTING ROOF PLAN
SCALE 1 : 100

0m 5m

NOTES

© SpaceOffice - THIS DRAWING AND DESIGN REMAINS THE COPYRIGHT AND INTELLECTUAL PROPERTY OF SPACE OFFICE LIMITED (SpaceOffice) AND SHALL NOT BE COPIED IN ANY FORMAT WITHOUT APPROVAL.

THIS DRAWING IS TO BE READ IN CONJUNCTION WITH ALL OTHER DRAWINGS AND DOCUMENTS PROVIDED. THE CONTRACTOR MUST CHECK ALL DIMENSIONS ON SITE BEFORE PLACING ORDERS FOR MATERIALS OR SHOP FABRICATIONS OR COMMENCING WORKS ON SITE.

ANY DISCREPANCIES SHOULD BE NOTIFIED BEFORE PROCEEDING.

Space Office

ARCHITECTURE ■ PLANNING ■ BUILDING DESIGN

104 Westfield Road, Caversham, Reading RG4 8HJ
Phone: 0118 328 2777 Mobile: 07974 707832
Email: mail@spaceoffice.com

Client:
MR TIM SIMPSON

Project:
SINGLE STOREY SIDE EXTENSION

Location:
43 BUCKINGHAM DRIVE
EMMER GREEN, READING RG4 8RY

Drawing Title:
EXISTING PLANS AND ELEVATIONS

Date:
NOV 2019

Sheet Size:
A1

Drawn:
MC

Drawing No:
P1923-02

Revision: