


EXISTING FRONT ELEVATION


EXISTING SIDE ELEVATION

EXISTING SIDE ELEVATION


EXISTING REAR ELEVATION 1:100

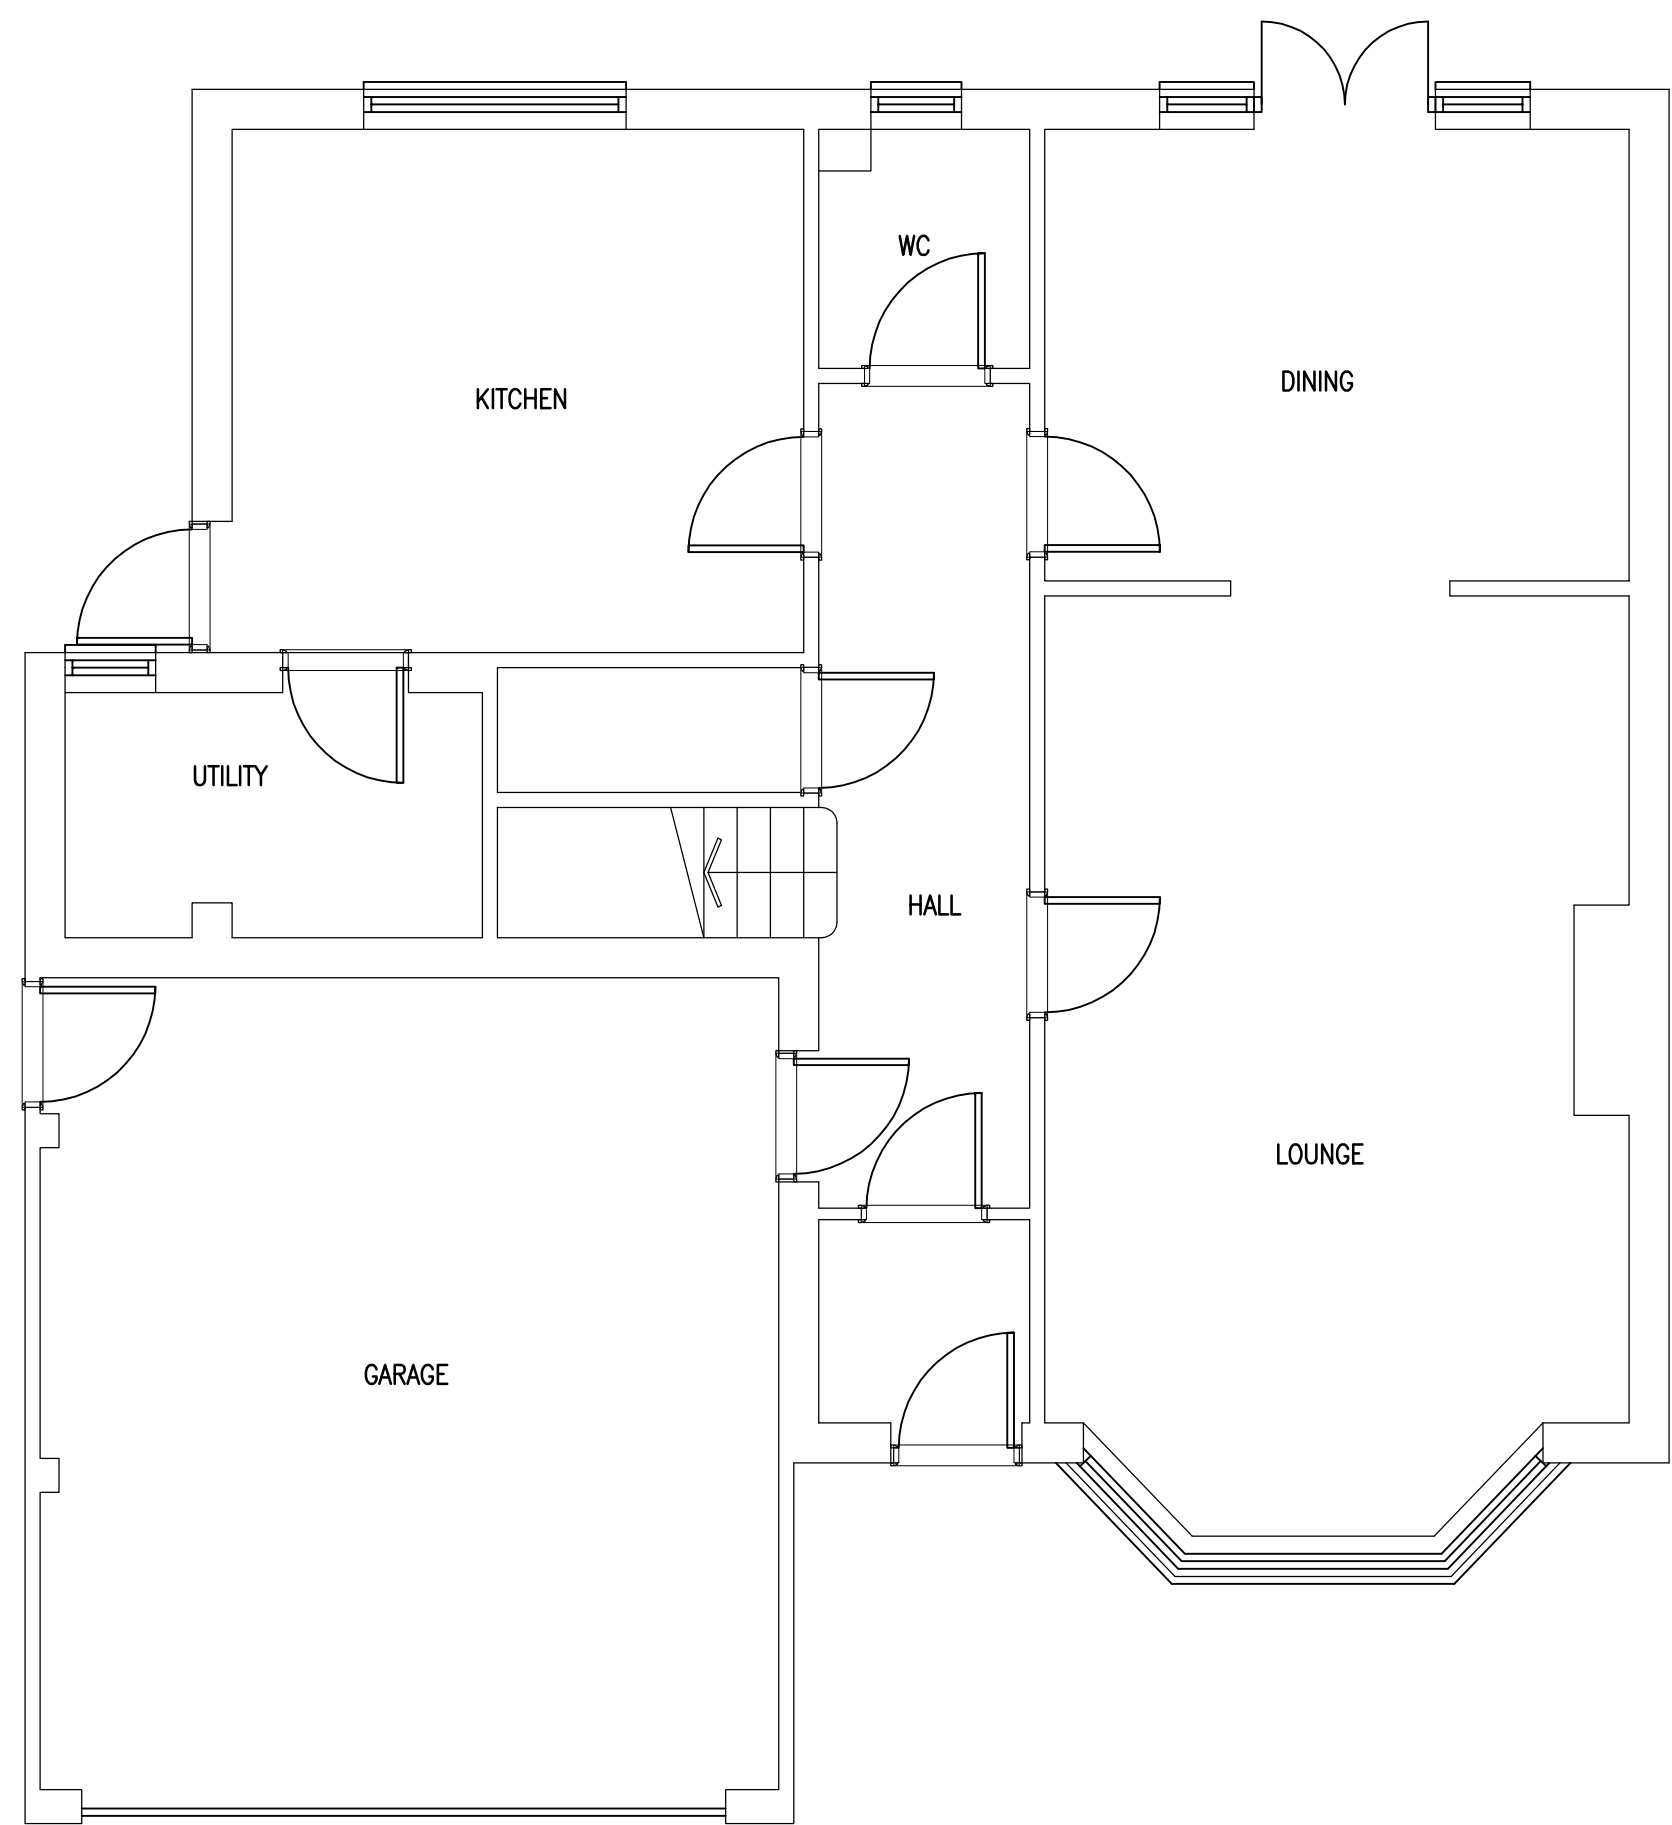

EXISTING GROUND FLOOR 1:50

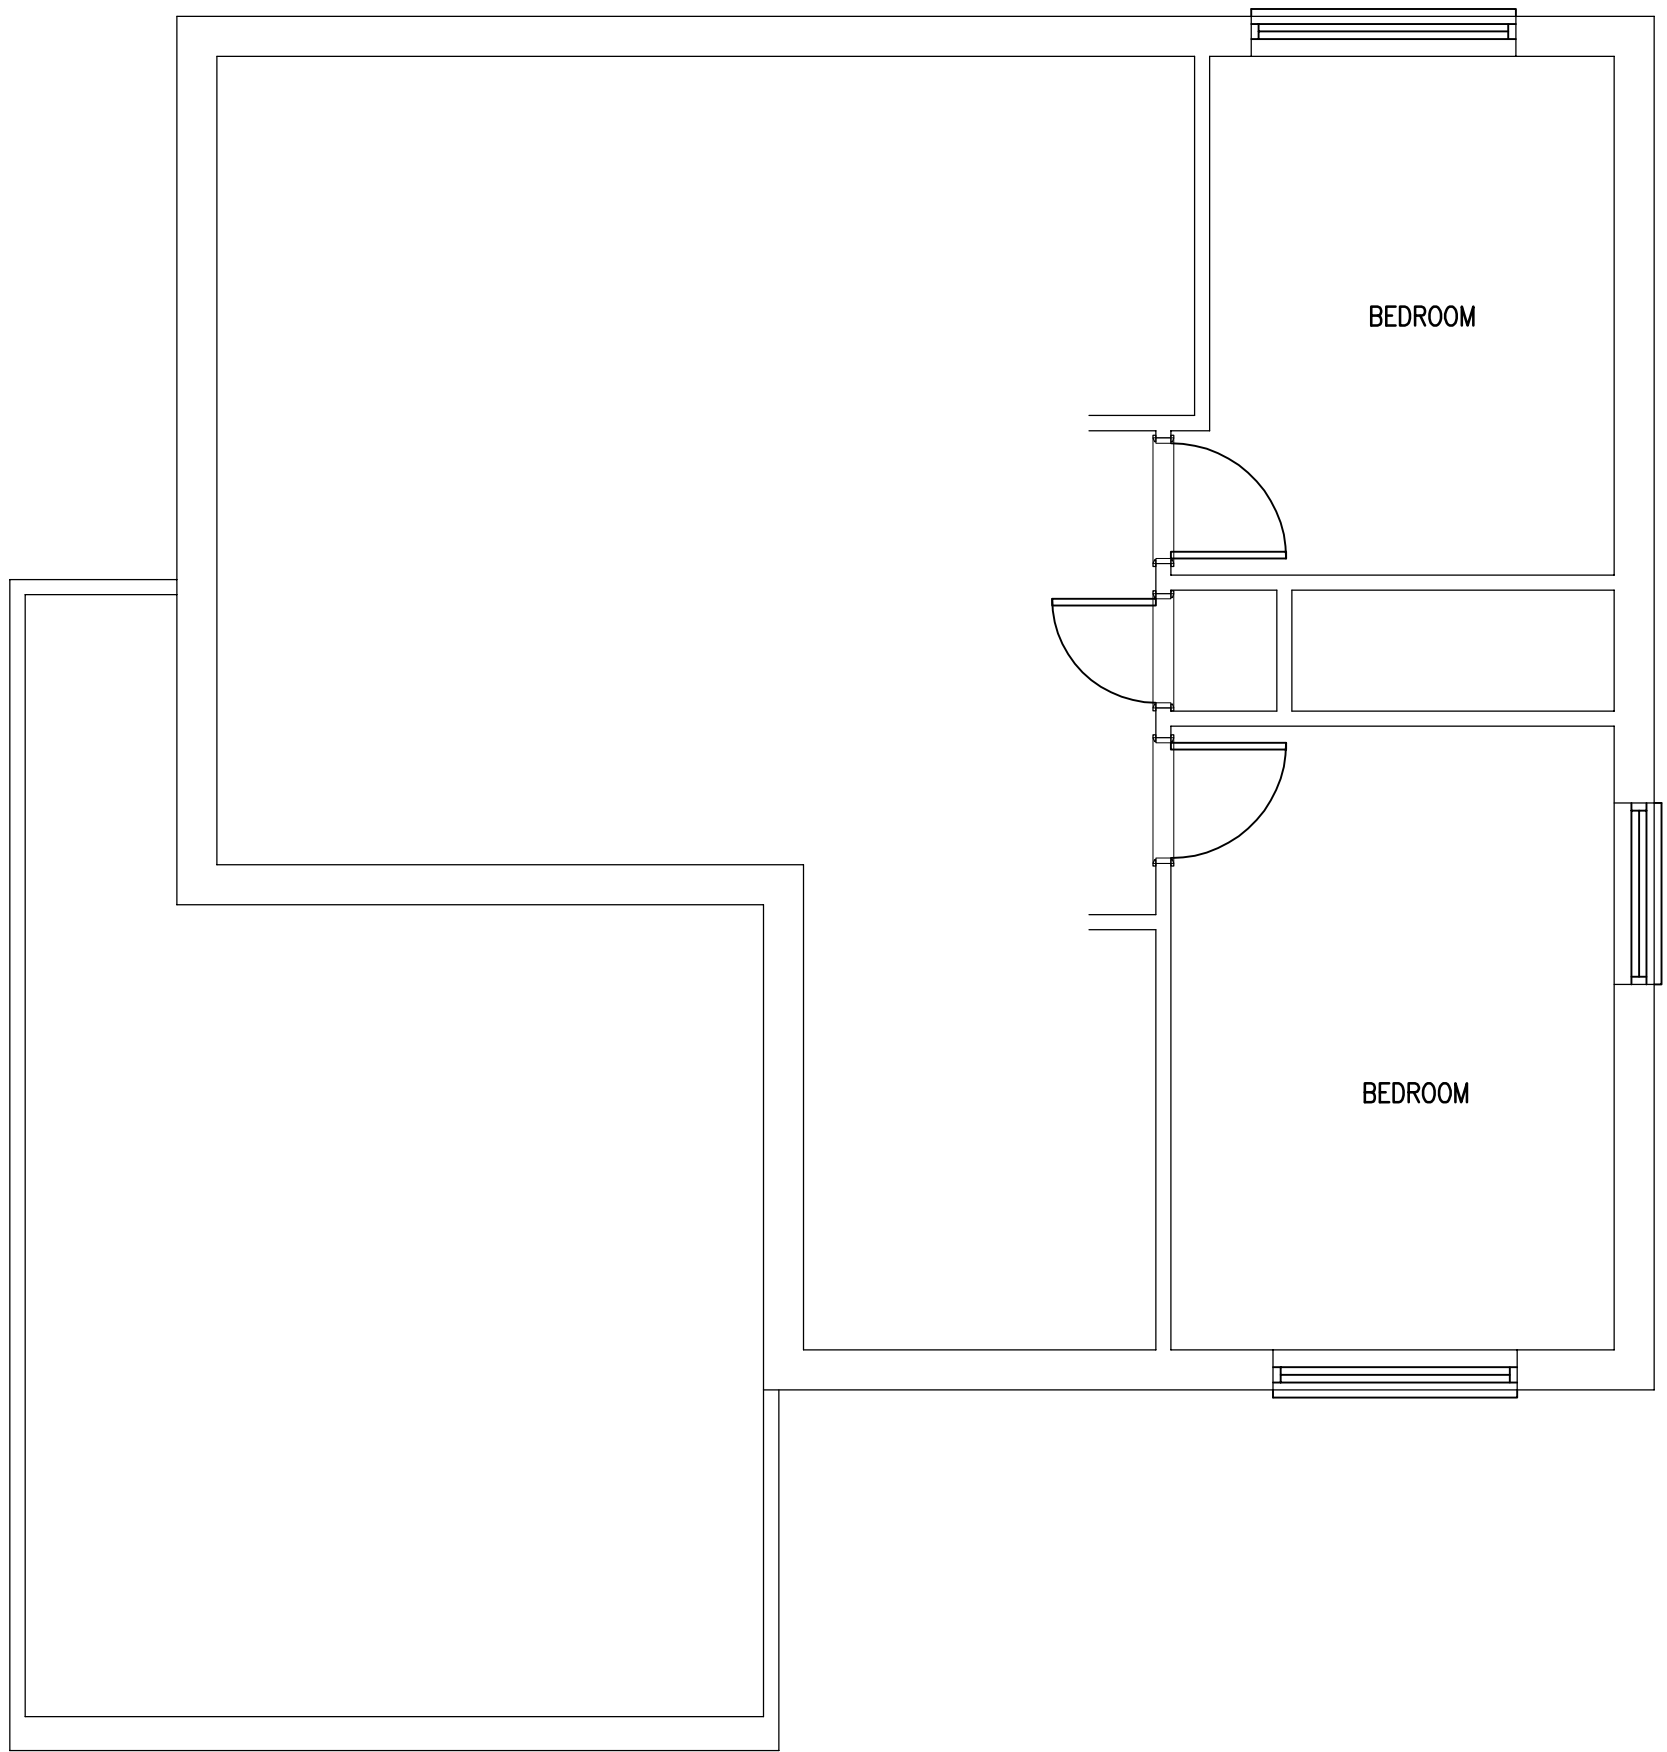

EXISTING FIRST FLOOR (PART)

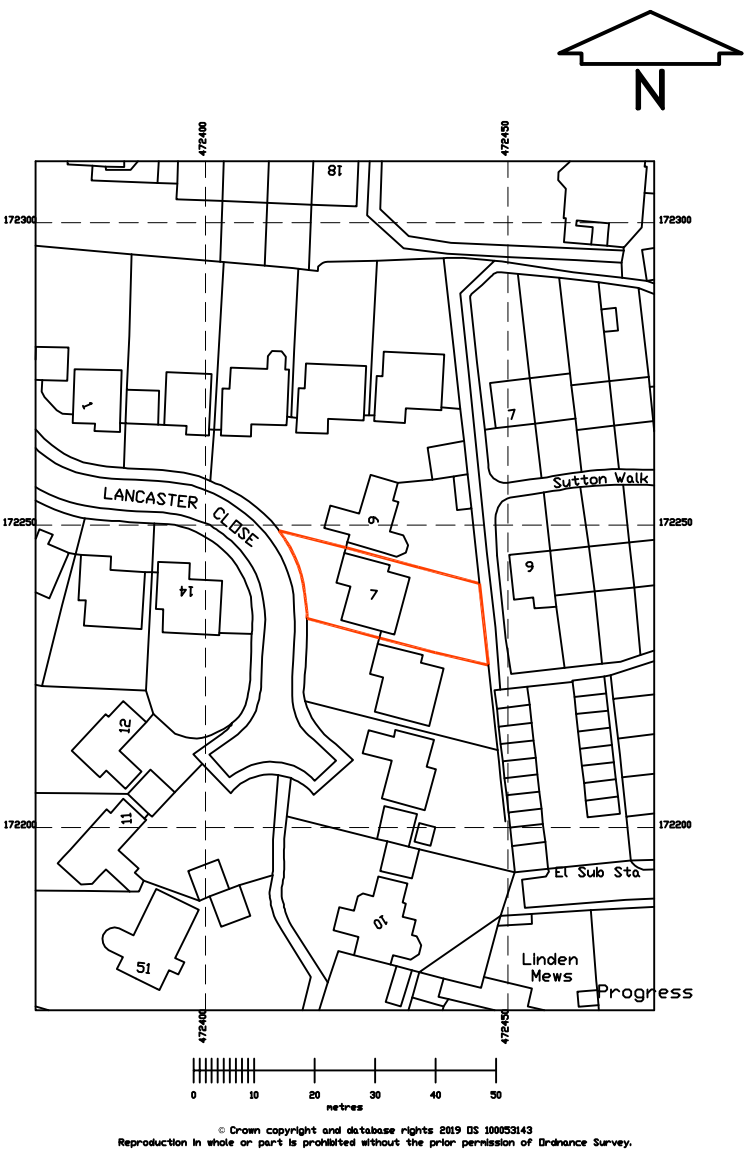

LOCATION PLAN 1:200

ajt design services ltd
9 queensway, sunbury-on-thames,
middlesex. TW16 6HA

t: 01932 782943
m: 07973 419204
e: info@ajt-design.co.uk
www: ajt-design.co.uk

PLANNING ISSUE	
Address 7 LANCASTER CLOSE, READING, RG1 5HB	
Title EXISTING	
Drg. No. LC/07/01	Revision:
Scale : 1:50, 1:100 & 1:1250 © AJT	Date: DEC '17
0m 1m 2m 4m 1:100 6m 8m 10m 0m 1m 2m 1:50 3m 4m 5m	