


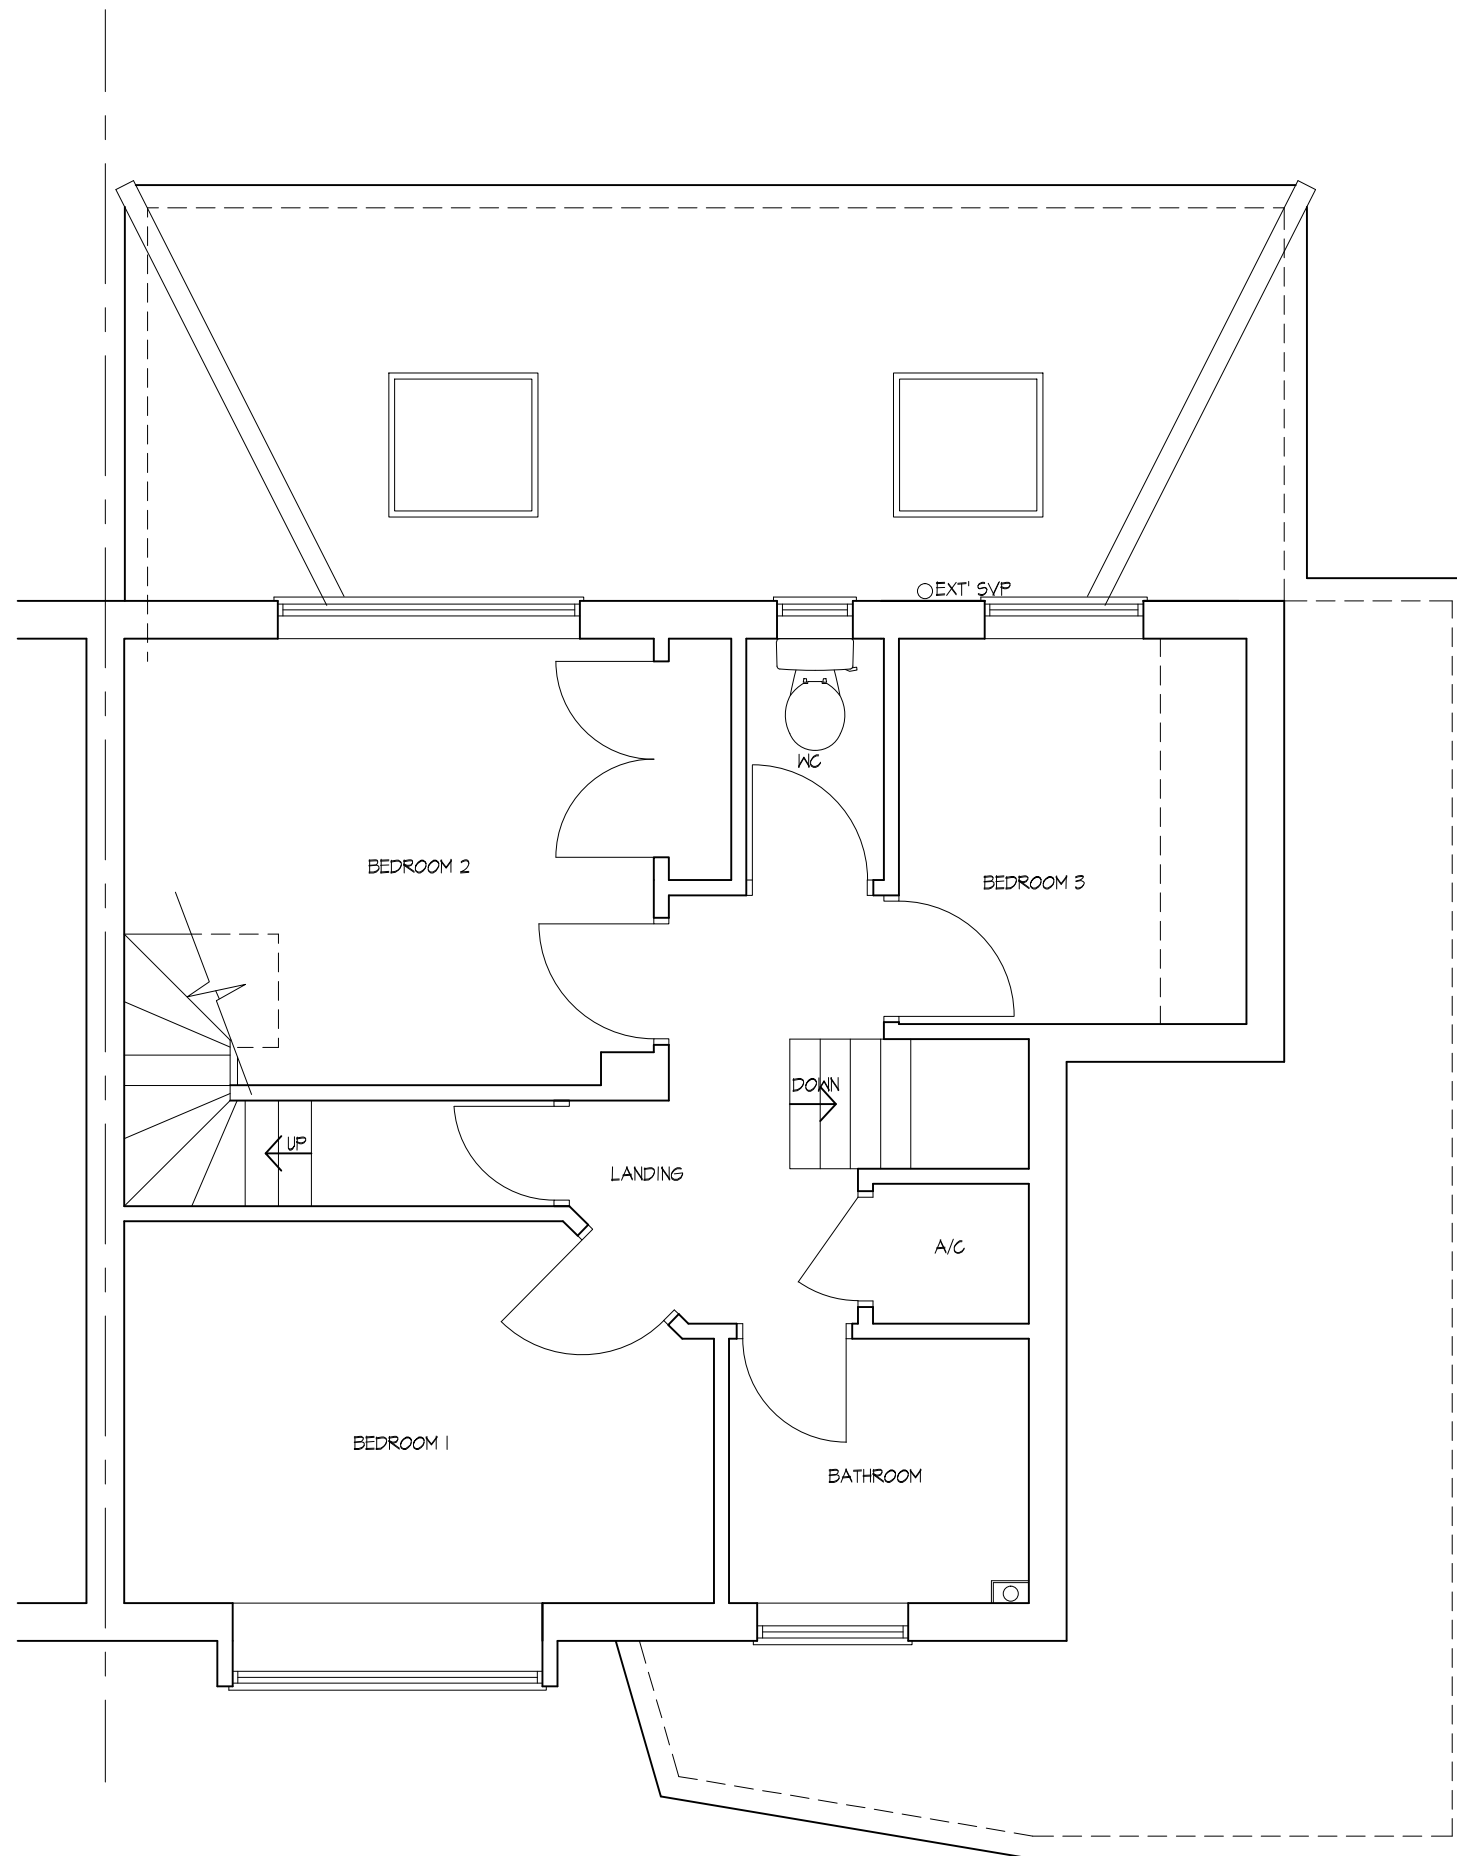

EXISTING FIRST FLOOR PLAN

PROJECT			
PROPOSED DEVELOPMENT AT ; 62 ROTHERFIELD WAY EMMER GREEN RG4 8PL			
TITLE			
EXISTING FIRST FLOOR PLAN			
 CREATIVE DESIGN & STRUCTURE Ltd.			
HENSON HOUSE NEWTOWN ROAD HENLEY-ON-THAMES RG9 1HG Tel 01491 411922 info@creativedesignandstructure.co.uk www.creativedesignandstructure.co.uk			
DRAWN		SCALE @ A3	
DD		1:50	
DATE			
OCTOBER 2019			
DRAWING No.			REV.
34219-02			