




Front Elevation

1:100 Scale




Side Elevation

1:100 Scale

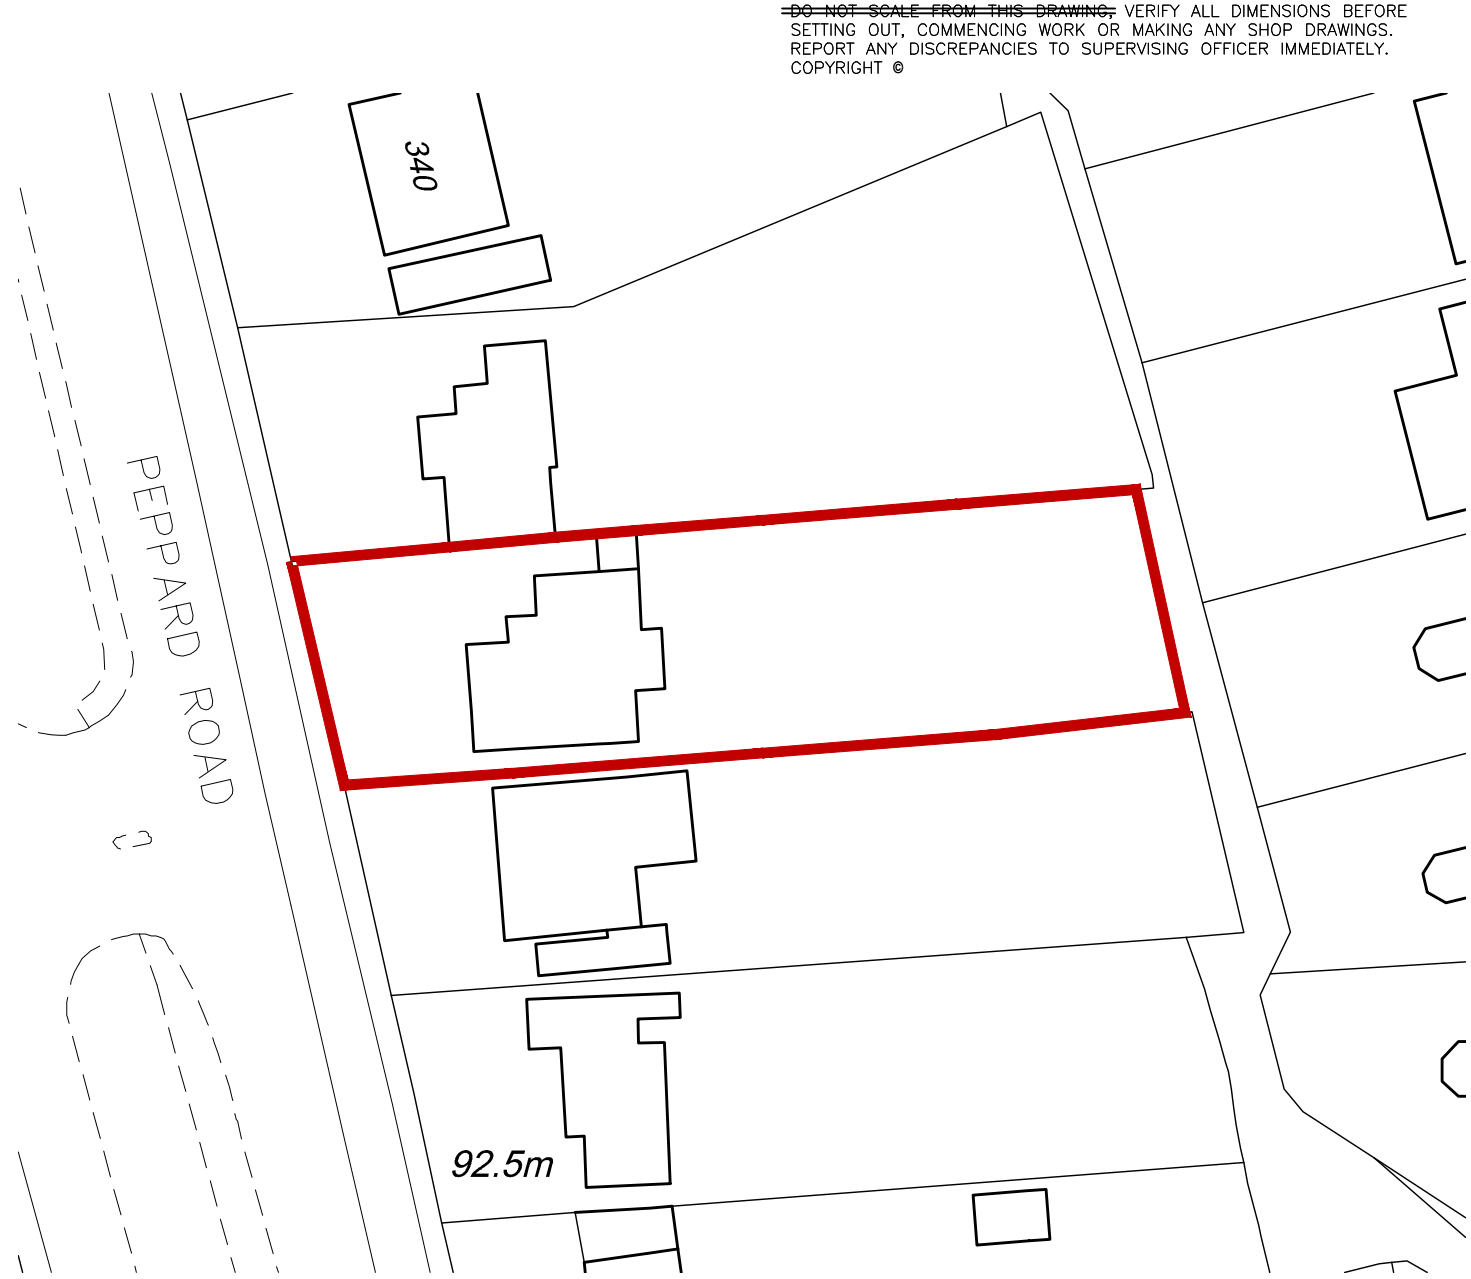


Site Plan

1:500 Scale

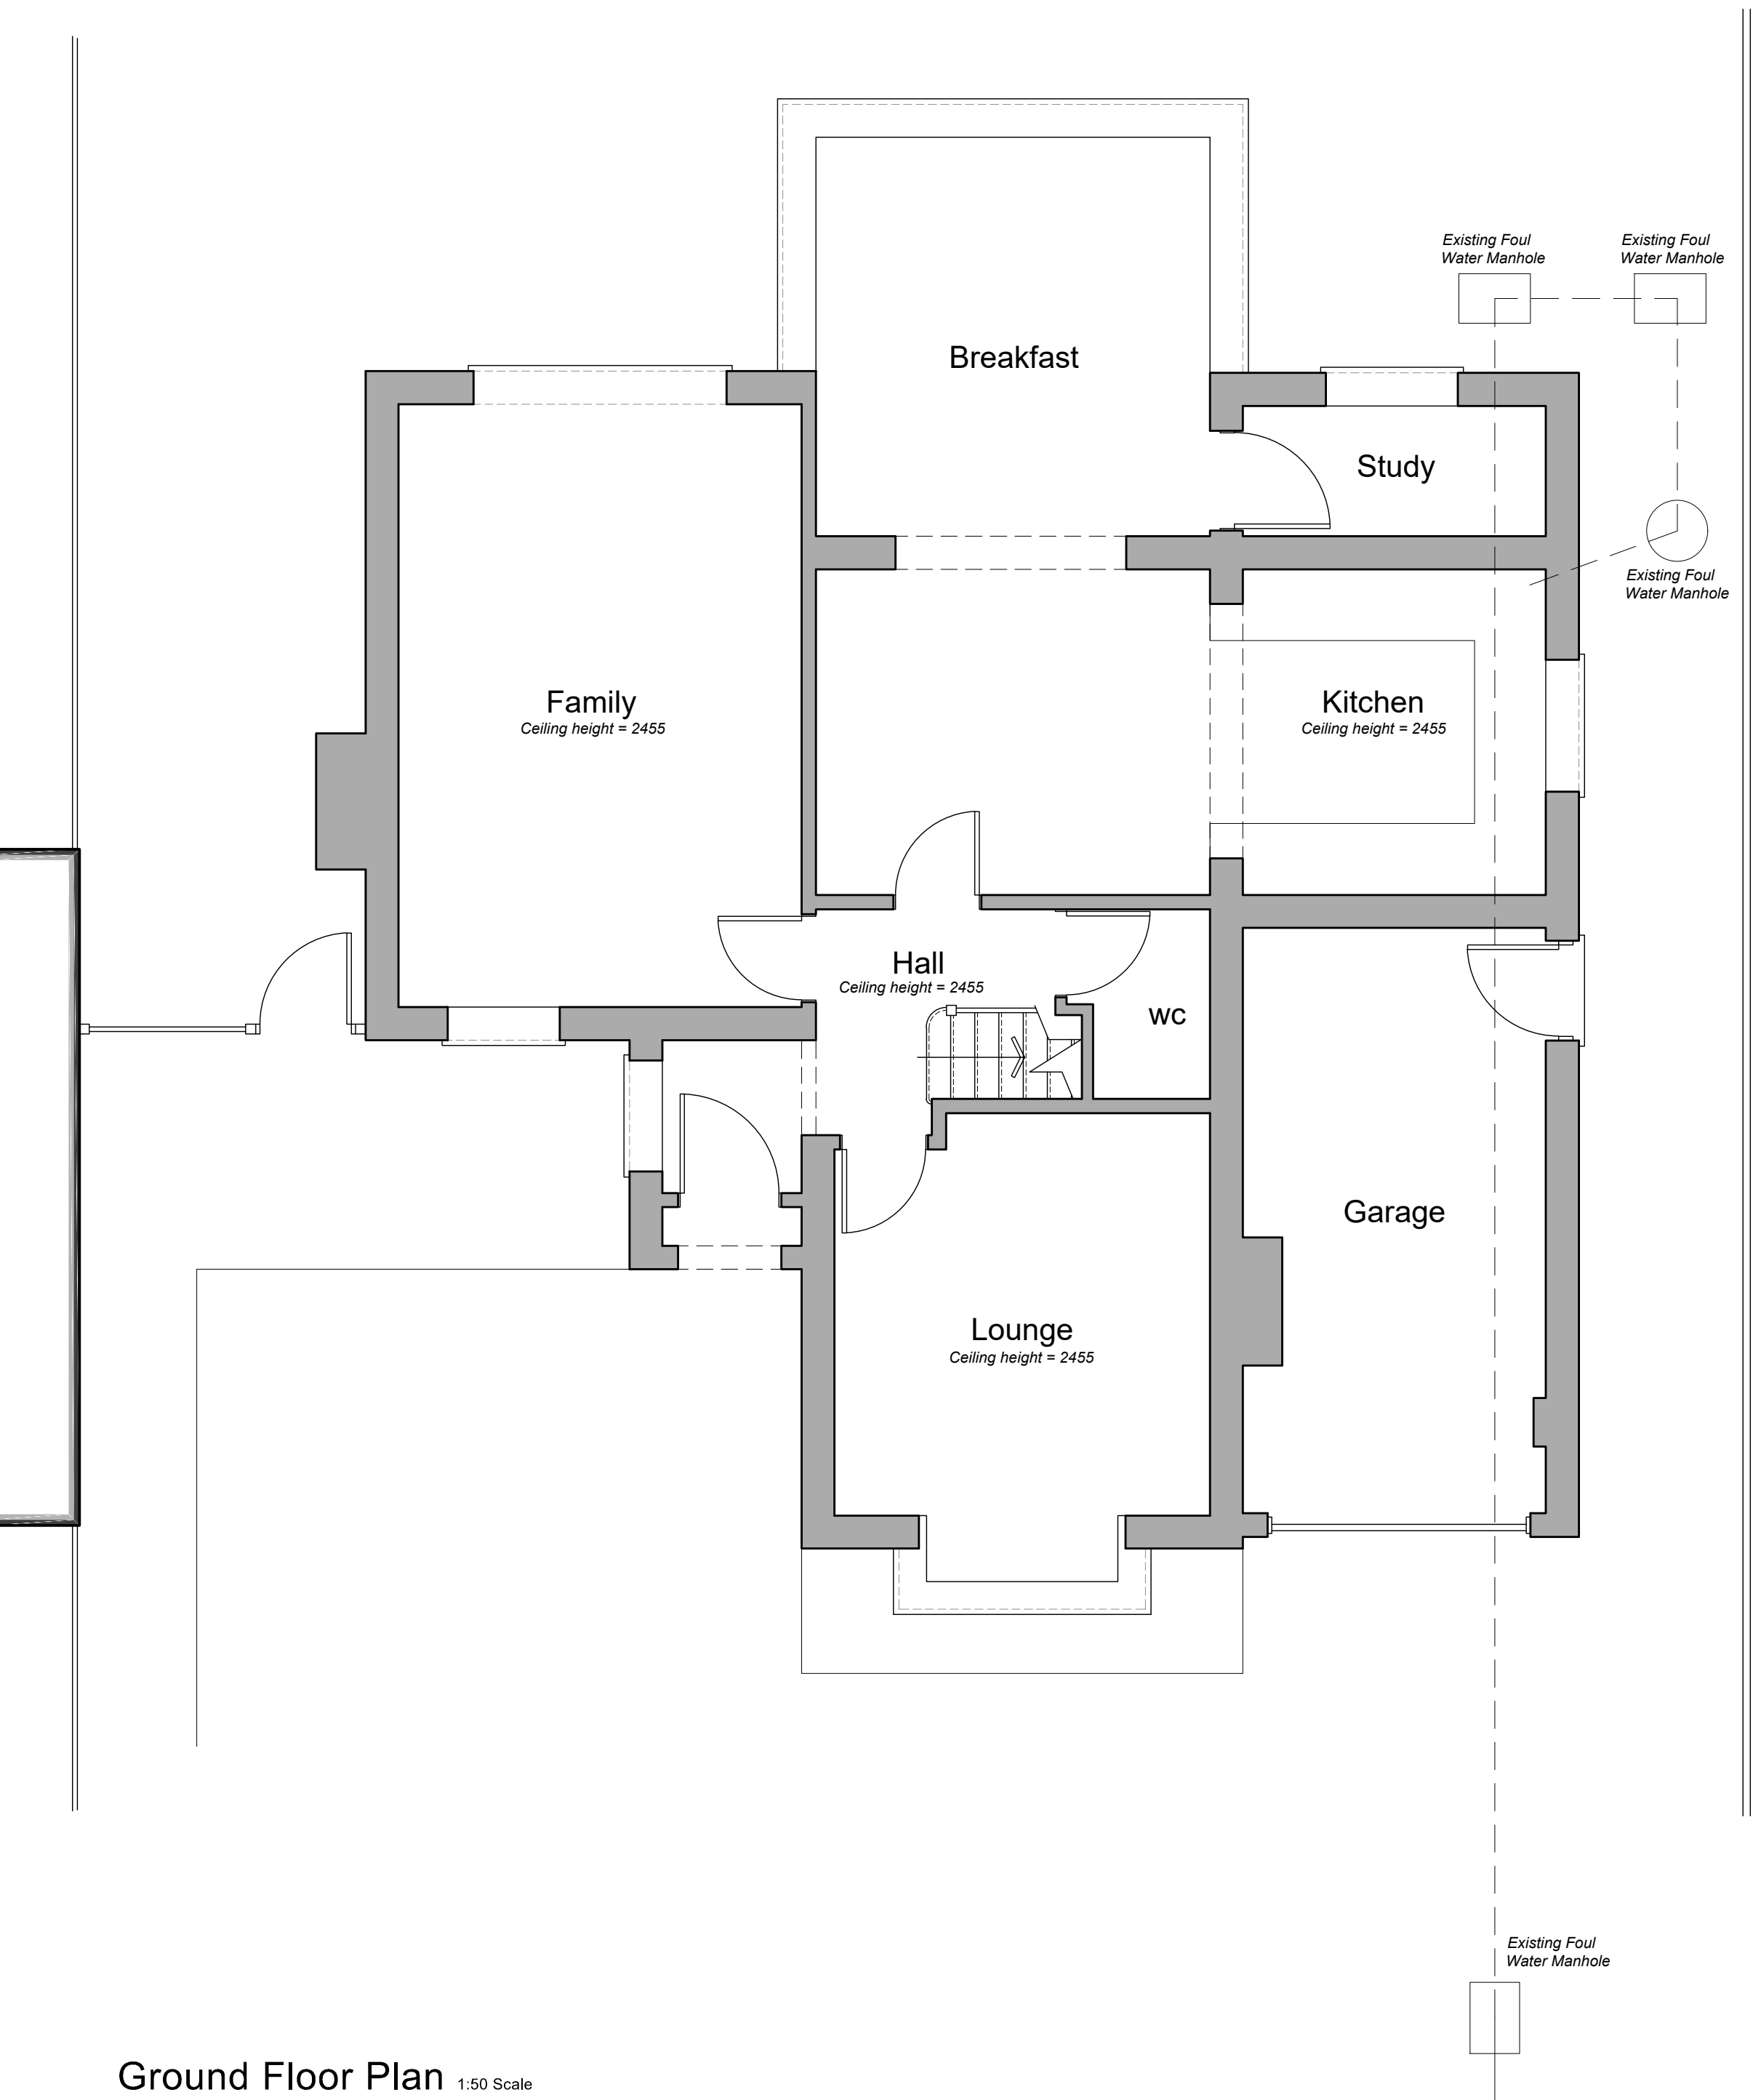


Ground Floor Plan

1:50 Scale

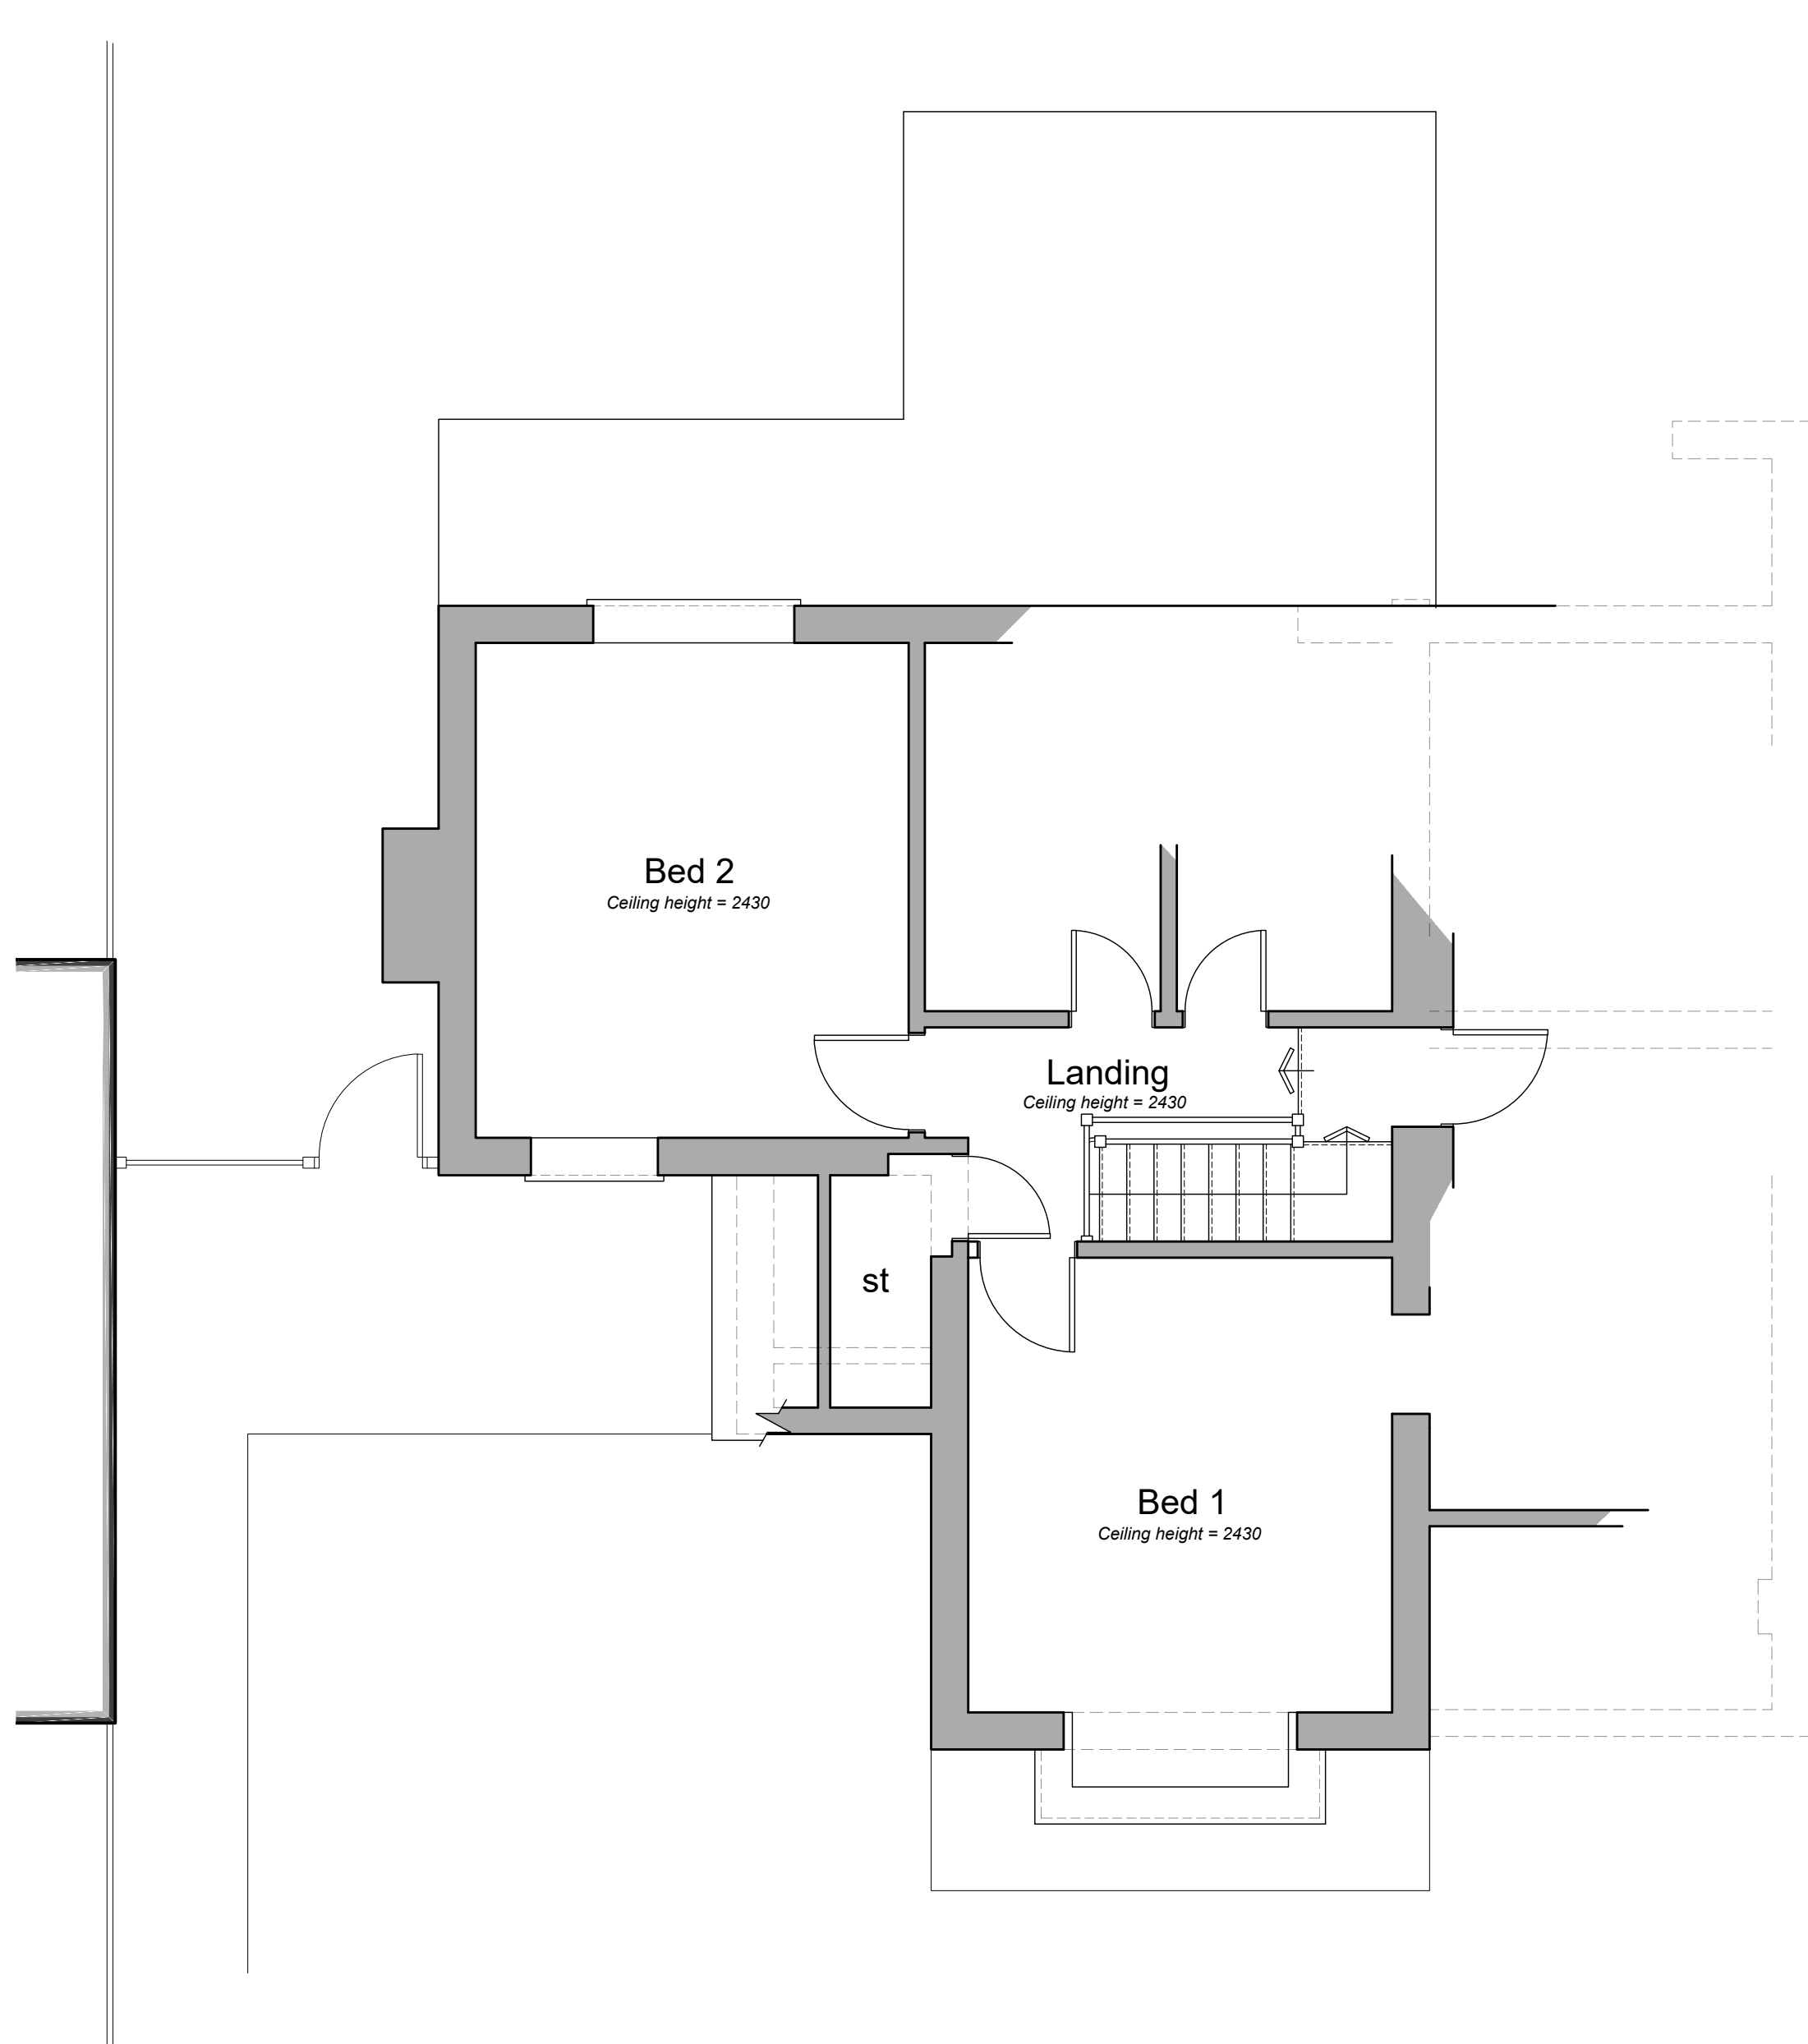

First Floor Plan

1:50 Scale

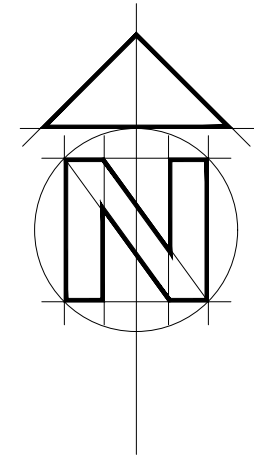

1:1250 scale Bar
This Drawing has been produced for printing onto A1 size paper.
If printing on A3 please use the scale below for reference.

0m 12.5m 25m 50m 100m

1:500 scale Bar
This Drawing has been produced for printing onto A1 size paper.
If printing on A3 please use the scale below for reference.

0m 5m 10m 20m 40m

1:100 scale Bar
This Drawing has been produced for printing onto A1 size paper.
If printing on A3 please use the scale below for reference.

0m 2.0m 4.0m 8.0m 16.0m

1:50 scale Bar
This Drawing has been produced for printing onto A1 size paper.
If printing on A3 please use the scale below for reference.

0m 1.0m 2.0m 4.0m 8.0m

© Crown copyright 2019 Ordnance Survey 100053143
Cadastral data is subject to Crown copyright and is reproduced with permission of HM Land Registry.



Location Plan

1:1250 Scale

BA

CLIENT Mr & Mrs D Tilling

JOB 336 Peppard Road, Emmer Green
Reading, Berkshire, RG4 8UY

DRG EXISTING PLANS & ELEVATIONS

SCALE As Shown DRAWN P Bonney DATE September 2019

BA 0148 |01