




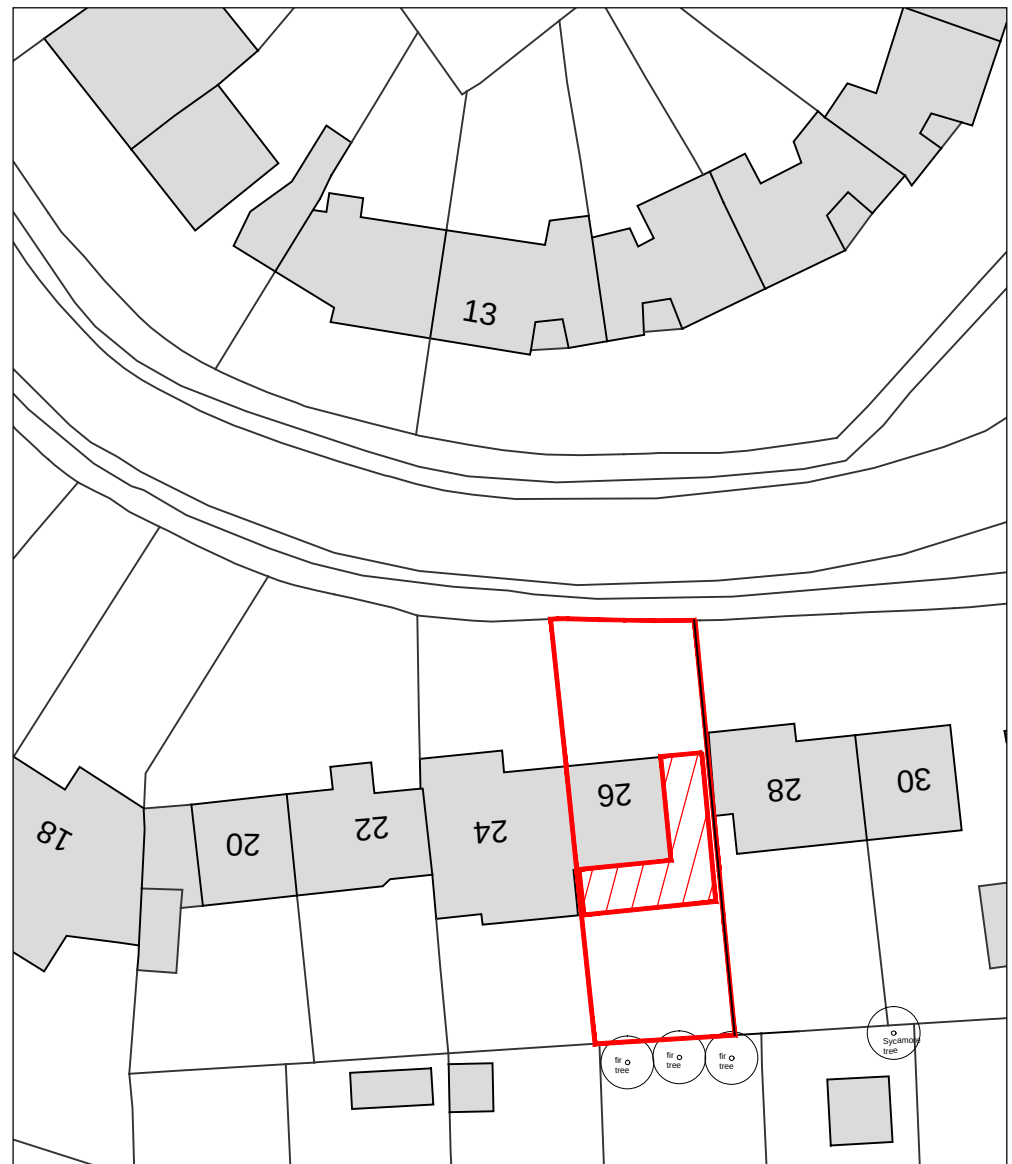



Block Plan
scale 1:500

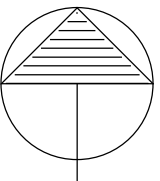



NORTH

 

Location Plan
scale 1:1250

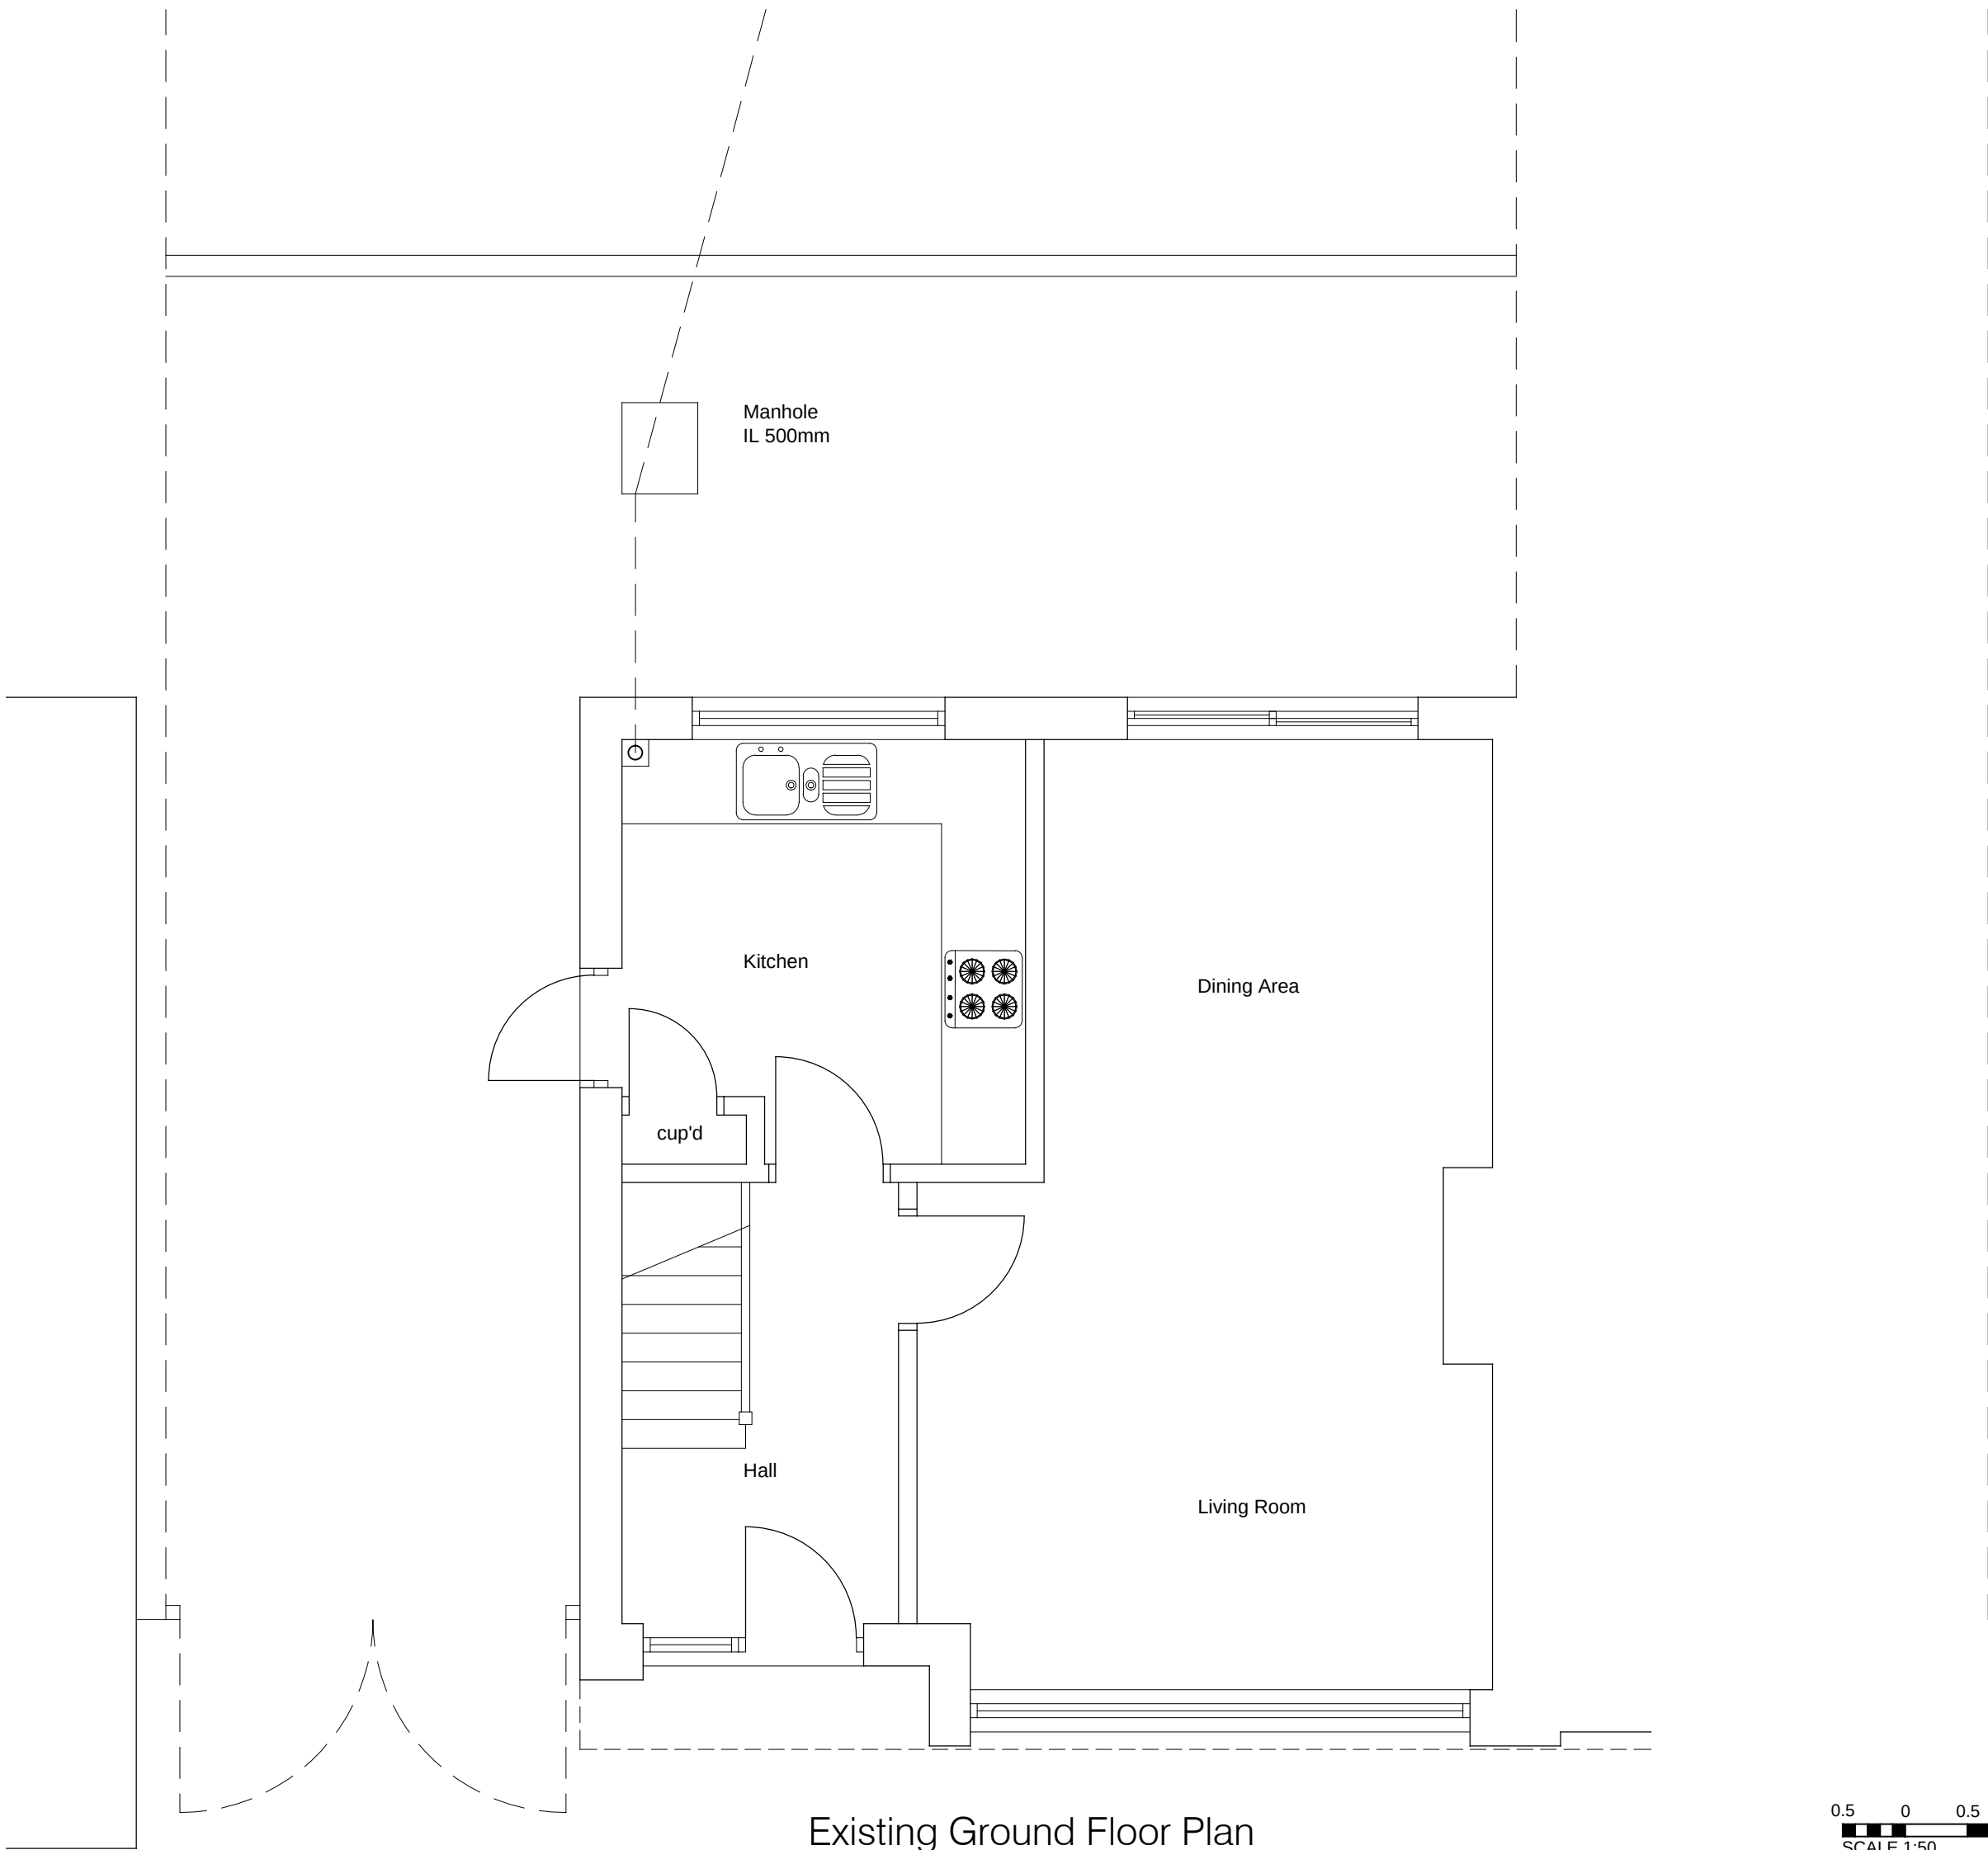 

Existing Ground Floor Plan
Scale 1:50

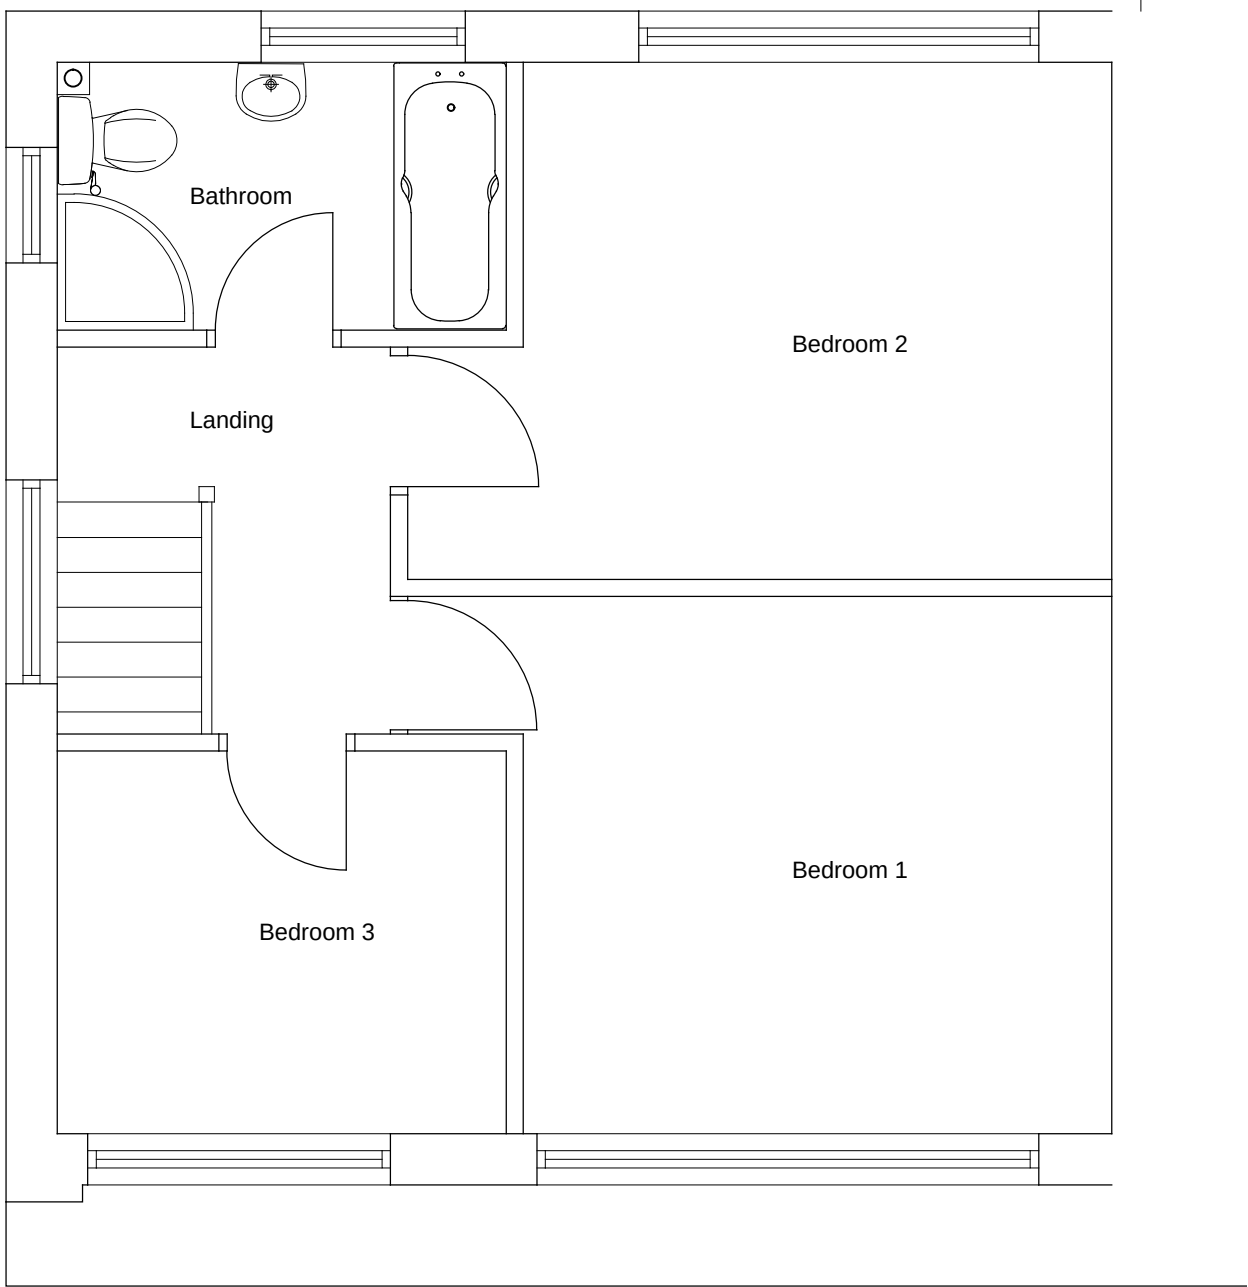 

Existing First Floor Plan
Scale 1:50

A 03.08.19 OS Reference added DT

REV	DATE	NOTES	BY
FOR ISSUE AS PLANNING APPLICATION			

David Tingle
Building Design & Surveying Services

17 Woodland Drive, Tilehurst, Reading
Berkshire, RG30 4RT.
T: 0118.9419311 M: 07711902344

Copyright © David Tingle Building Design (2003)

MR & MRS K. MAZE
26 FOXCOMBE DRIVE, TILEHURST
READING RG31 5HS

PROPOSED TWO STOREY SIDE &
SINGLE STOREY REAR EXTENSION
EXISTING
PLAN & ELEVATIONS
Scale: 1:100 & 1:50 A1 Date: May 2019

Dwg No: 26FD.MP01 Rev: A