


MICHAEL OAKES ARCHITECTS LTD.

Michael Oakes (Director) B.A. Hons Arch, Dipl. Arch, Registered Architect  
Liam Whitfield B.A. Hons Arch, M.A. Arch, PgDip, Registered Architect

REGISTERED ARCHITECTS, DESIGNERS + ILLUSTRATORS  
Telephone: 01895 235089 - E-mail: michaeloakesarchitect@googlemail.com



No. 11

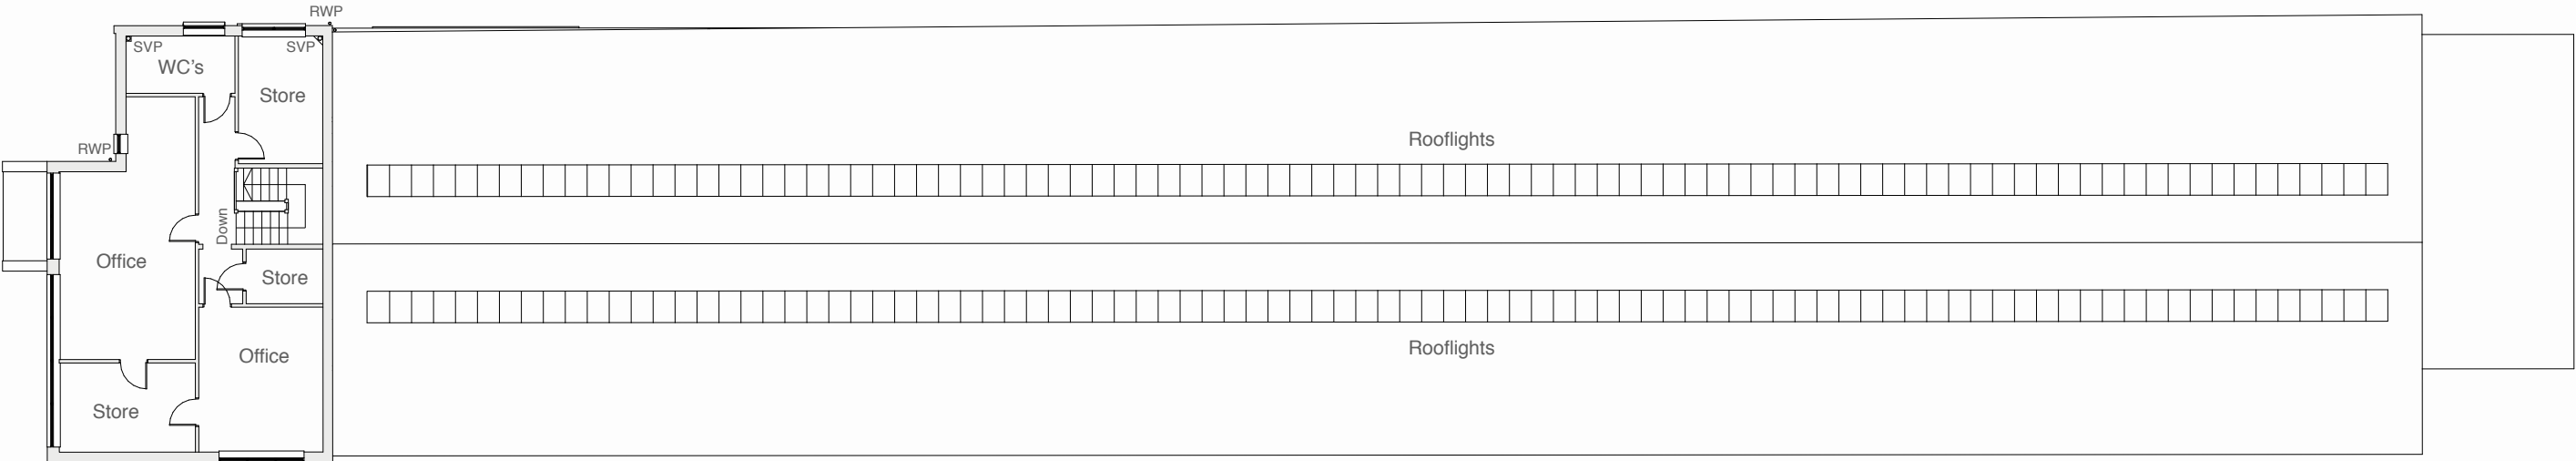

No. 15



No. 17

First Floor Plan

|                                         |                   |           |
|-----------------------------------------|-------------------|-----------|
| Address                                 | Client            | Date      |
| 15 Boulton Road,<br>Reading,<br>RG2 0NF | Mr Raffi Haytayan | June 2019 |



1:200 @ A3 / 1:100 @ A3

0 5 10 20m

|                                   |
|-----------------------------------|
| Drawing Title                     |
| <b>As Existing</b><br>Floor Plans |

|                       |                        |
|-----------------------|------------------------|
| Project no. / Stage / | Drawing no. / Revision |
| 0253- PLA-            | 07_A                   |
| Revision notes:       | Drawn by: LW           |
| A - First Issue       |                        |