



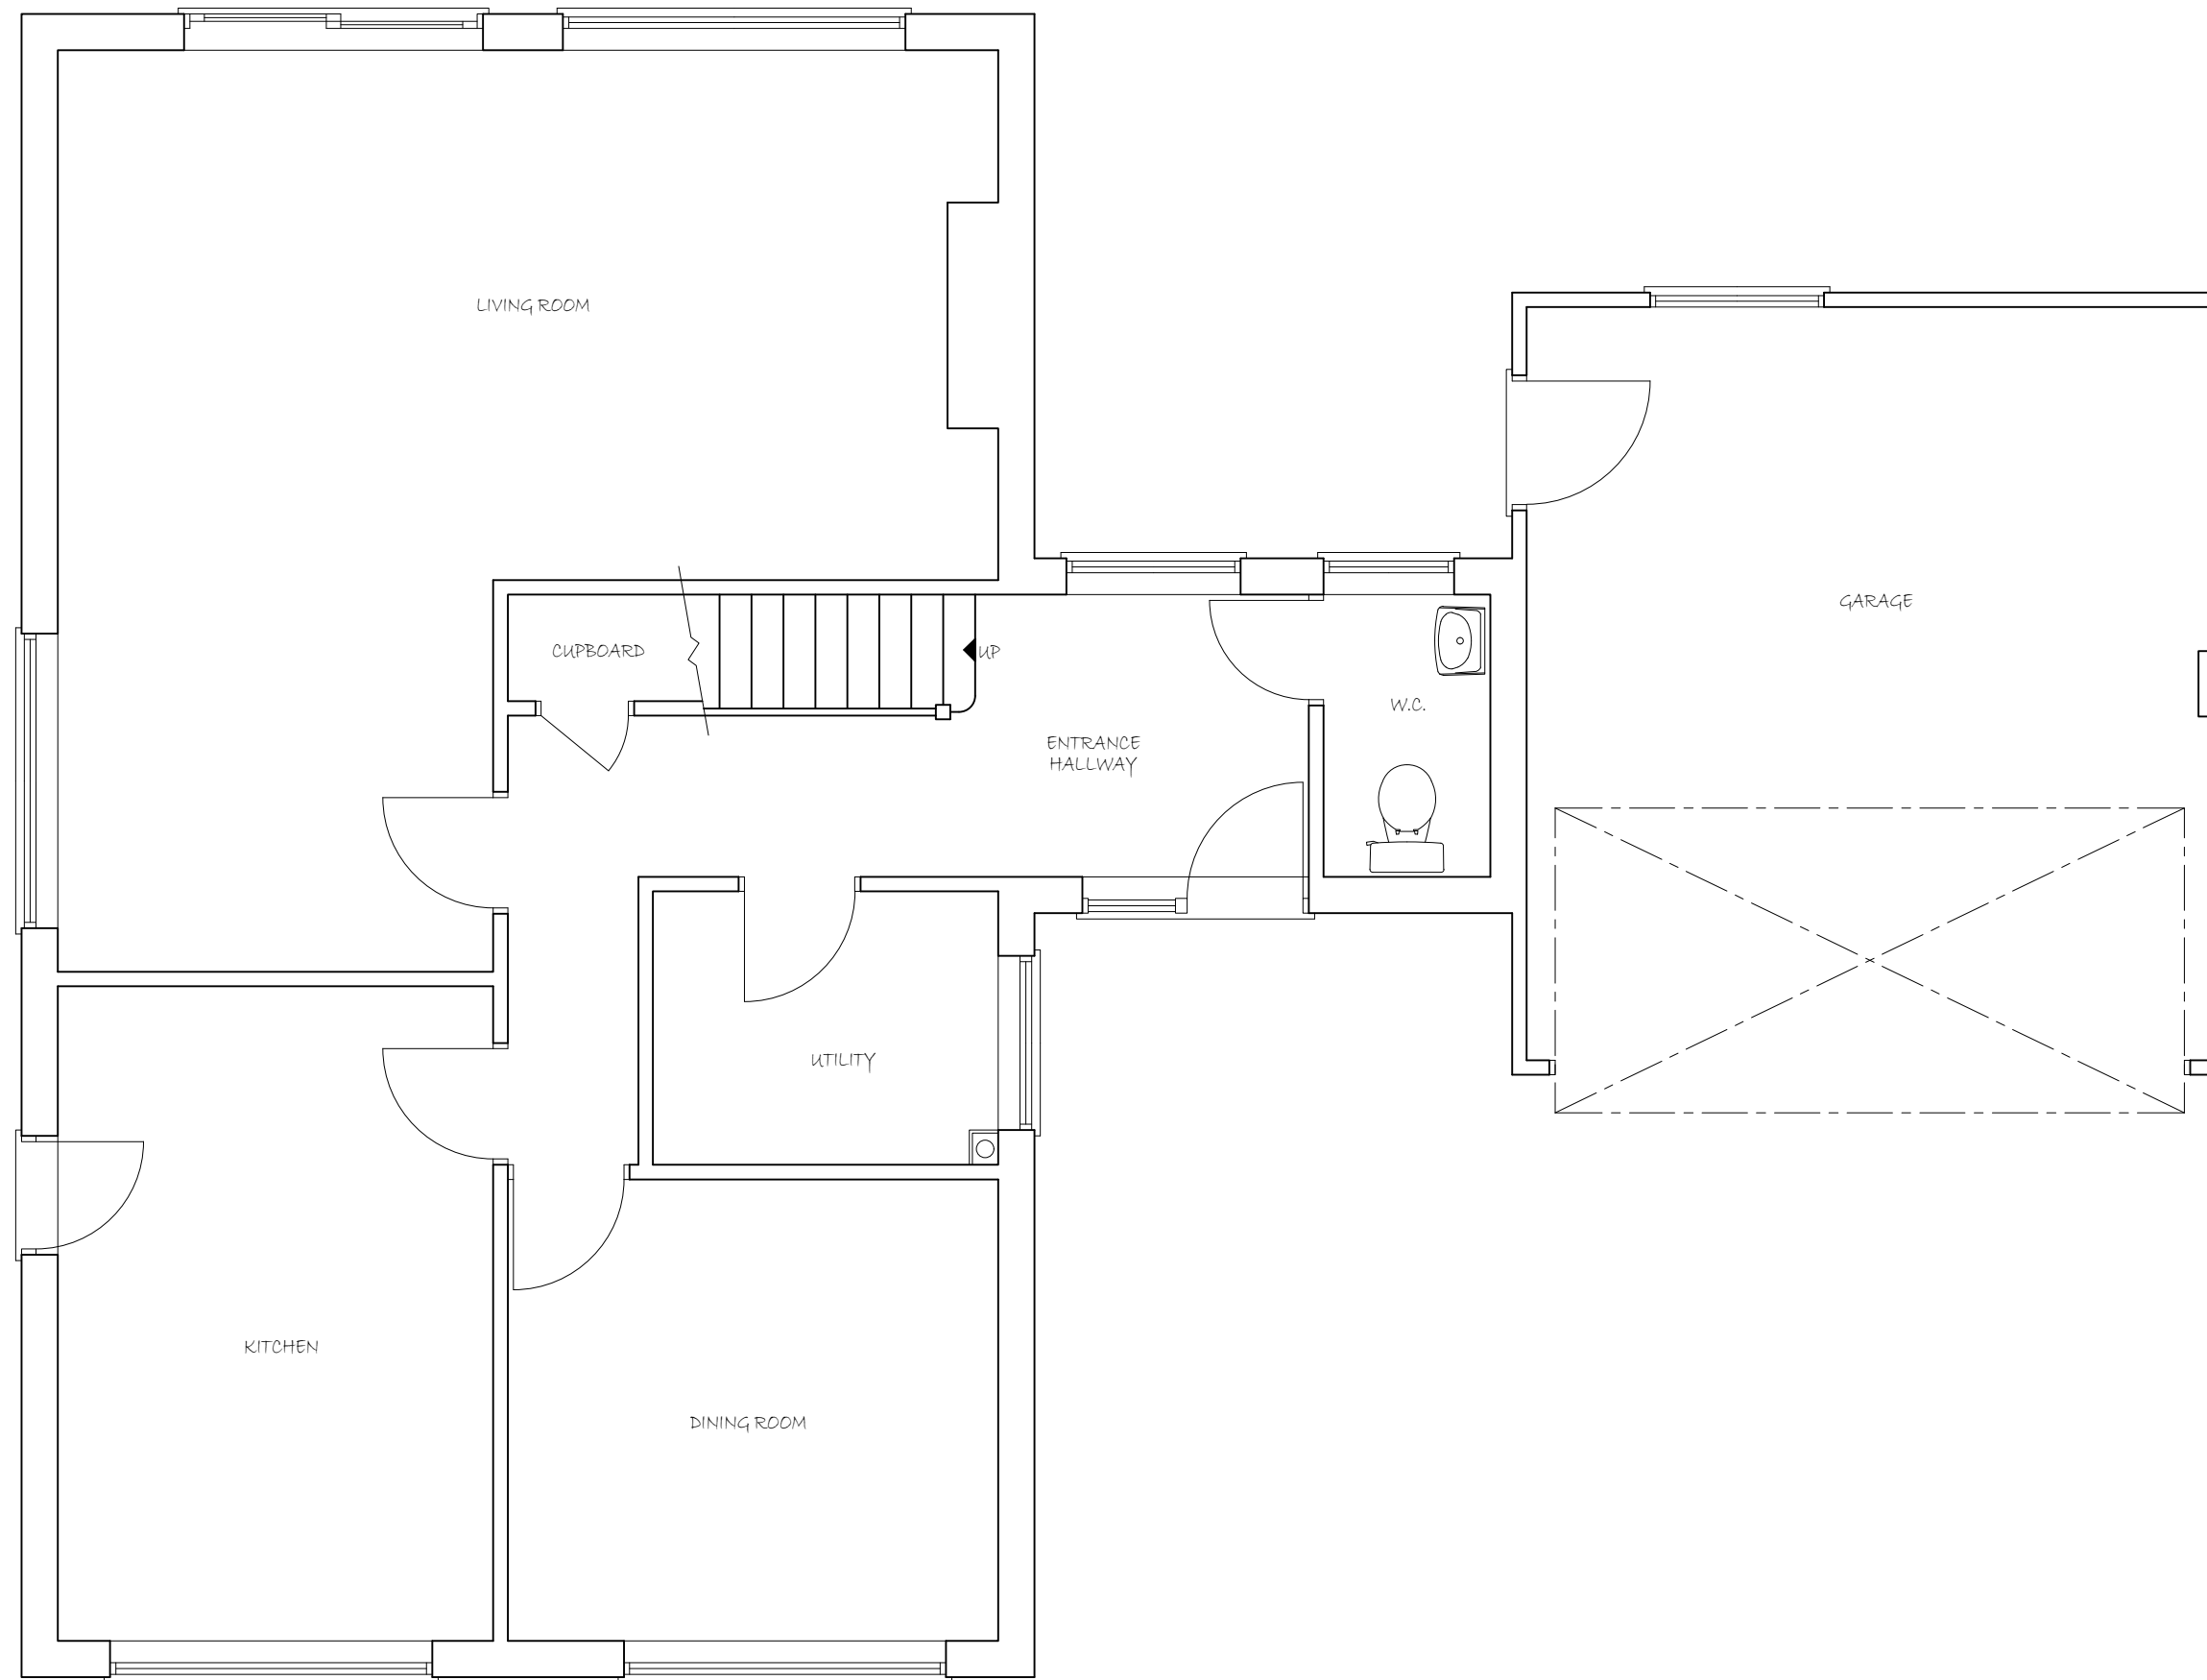

EXISTING GROUND FLOOR PLAN

 

SCALE 1:50

PROJECT PROPOSED DEVELOPMENT AT ; 7 OAKHAM CLOSE READING RG31 6LD			
TITLE EXISTING GROUND FLOOR PLAN			
 CREATIVE DESIGN & STRUCTURE Ltd. HENSON HOUSE NEWTOWN ROAD HENLEY-ON-THAMES RG9 1HG Tel 01491 411922 info@creativedesignandstructure.co.uk www.creativedesignandstructure.co.uk			
DRAWN	HC	SCALE @ A2	
DATE	JUNE 2018	1:50	
DRAWING No.		REV.	
18718-01			