


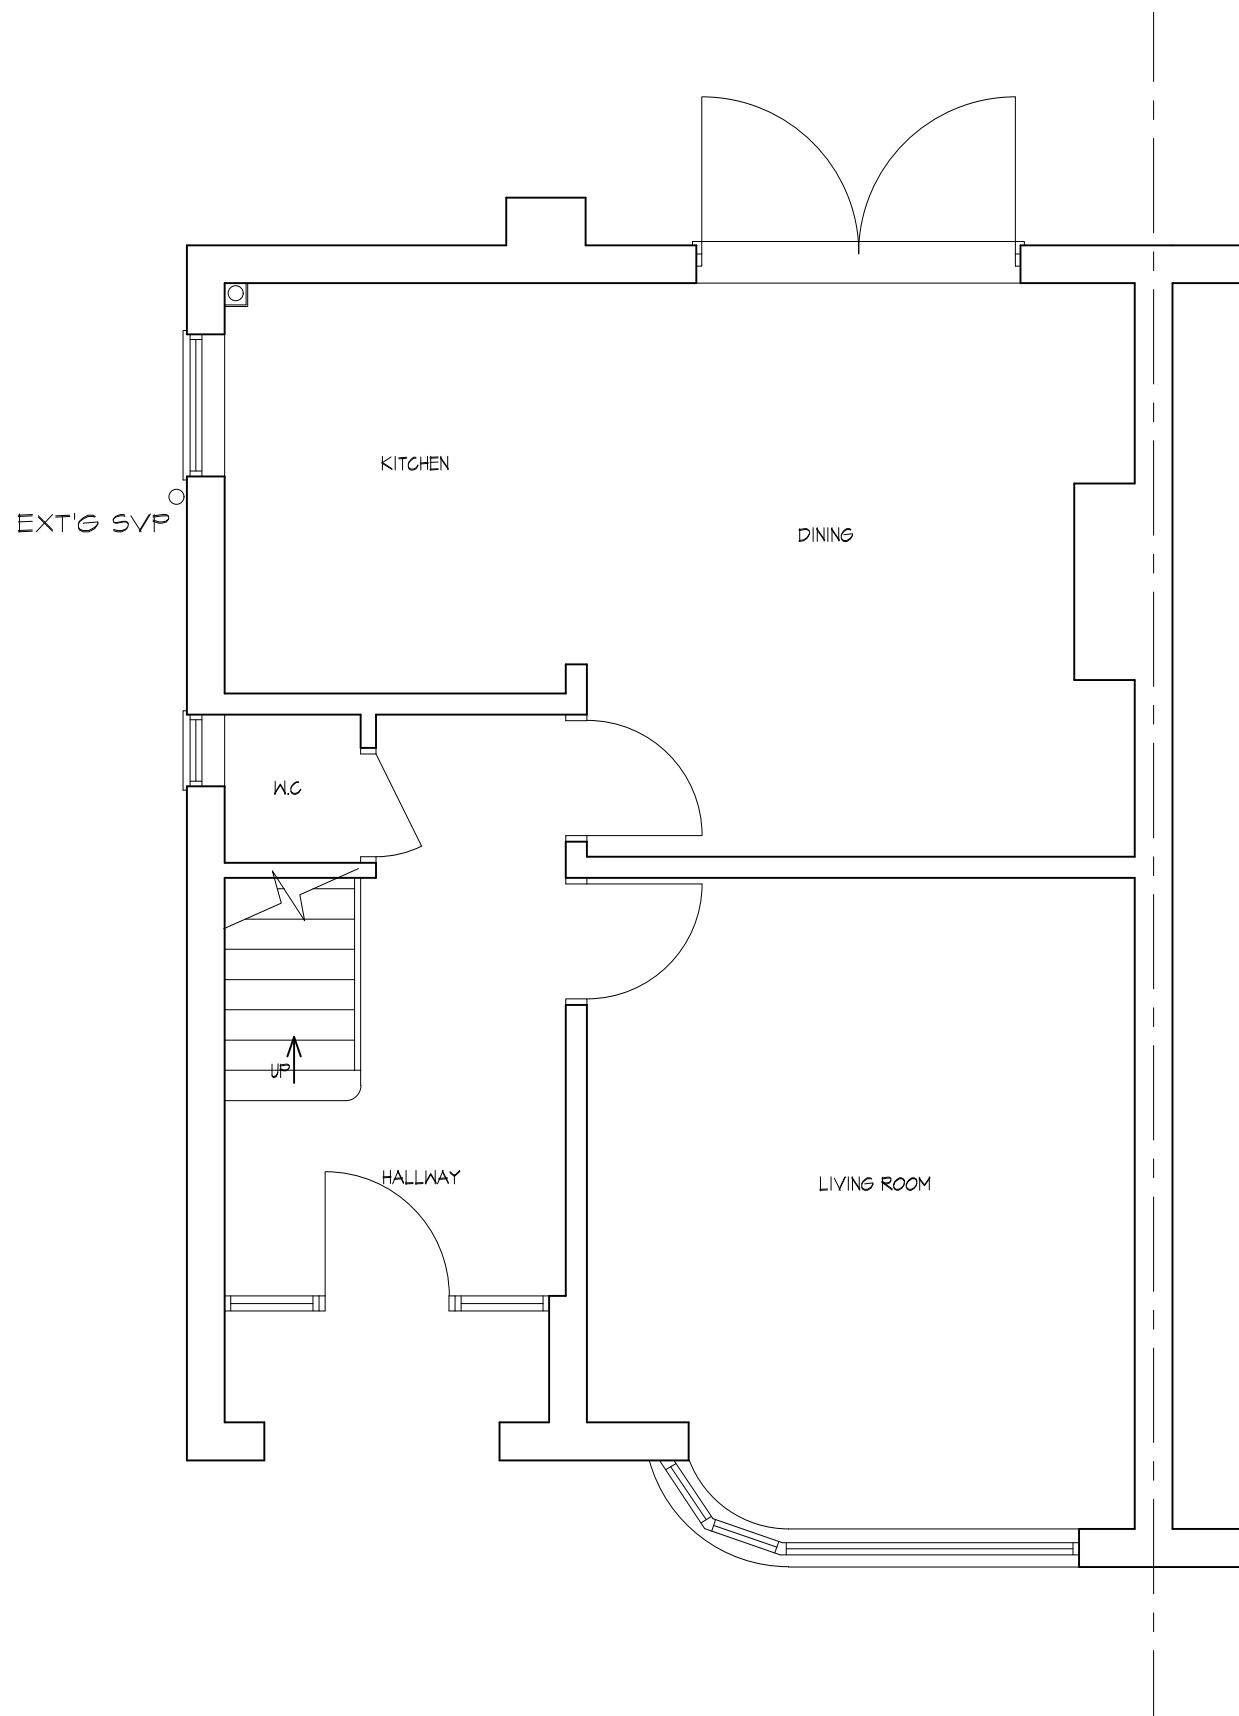

SCALE 1:50

EXISTING GROUND FLOOR PLAN

PROJECT				
PROPOSED DEVELOPMENT AT ; 19 WARDLE AVENUE TILEHURST RG31 6JR				
TITLE				
EXISTING GROUND FLOOR PLAN				
 CREATIVE DESIGN & STRUCTURE Ltd.				
HENSON HOUSE NEWTOWN ROAD HENLEY-ON-THAMES RG9 1HG Tel 01491 411922				
info@creativedesignandstructure.co.uk www.creativedesignandstructure.co.uk				
DRAWN		SCALE @ A3		
ED		1:50		
DATE				
DEC 2019				
DRAWING No.			REV.	
39719-01				