




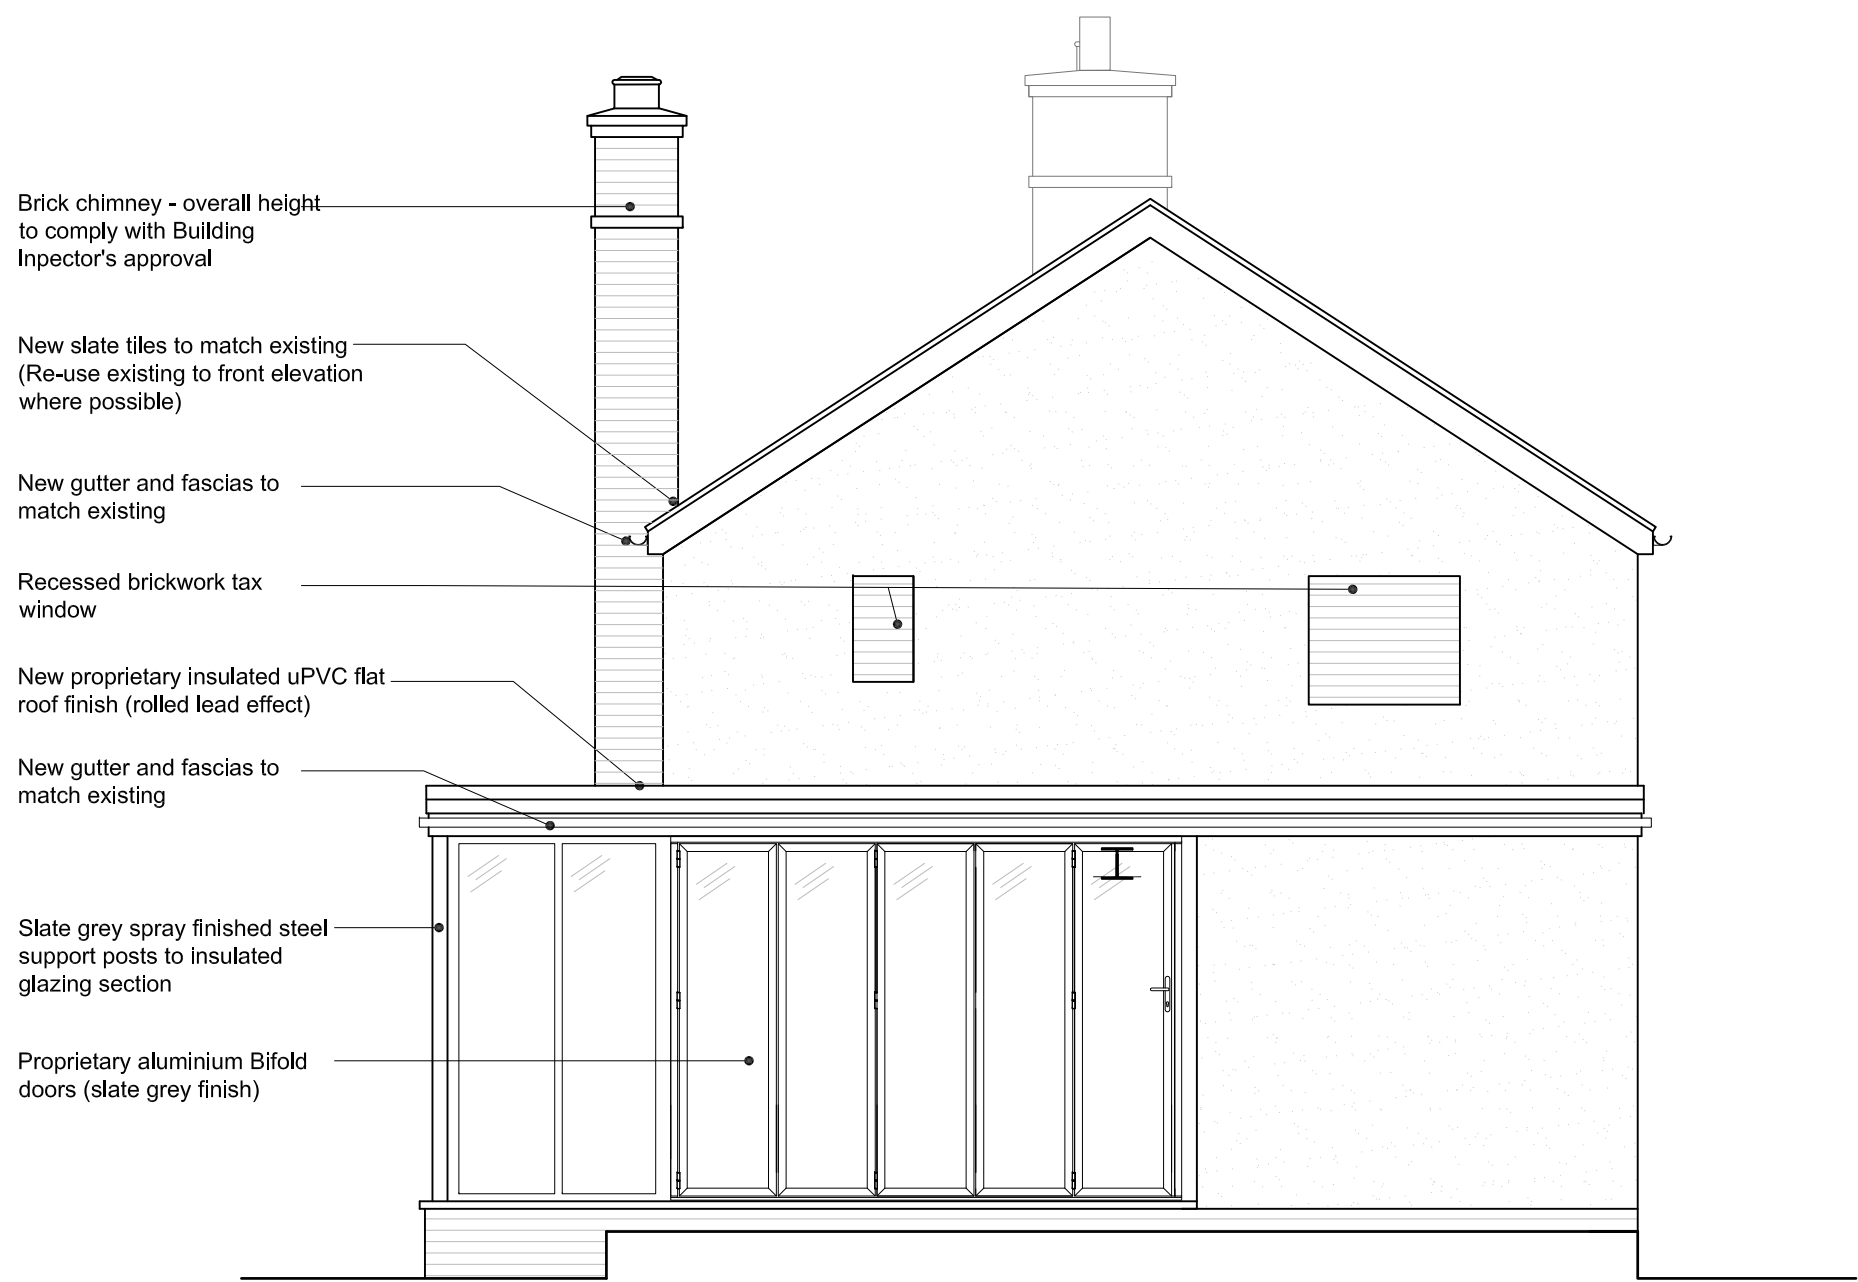

Proposed Front Elevation

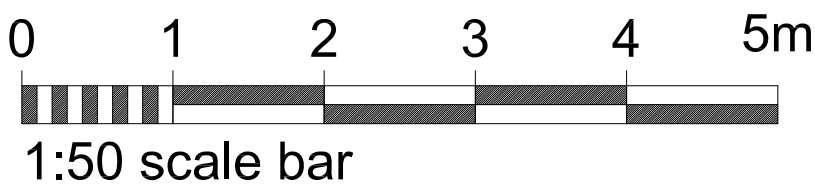


Proposed Side Elevation

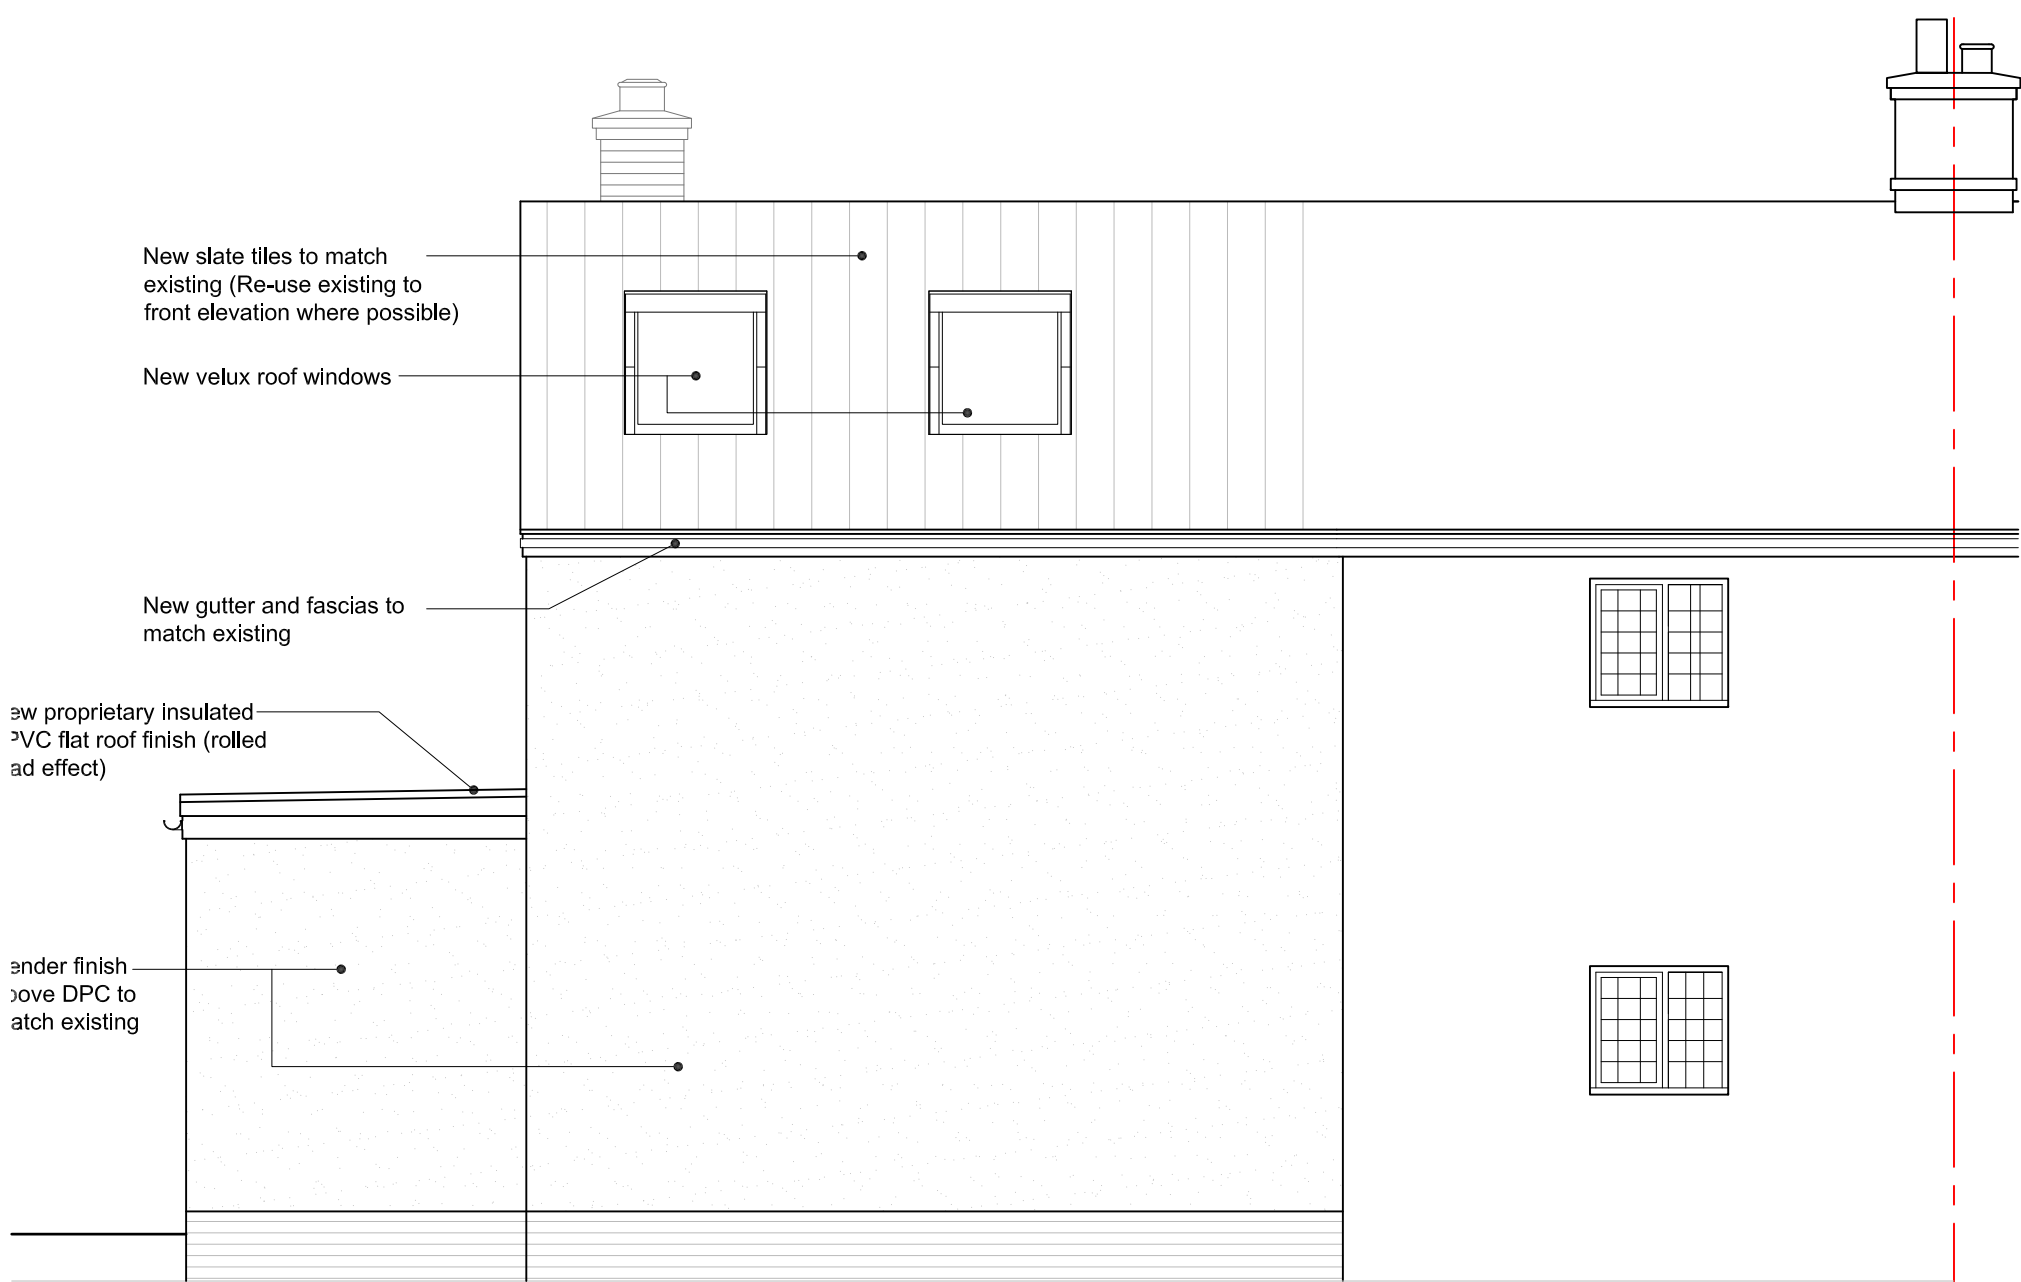


Proposed Rear Elevation



Existing Front Elevation

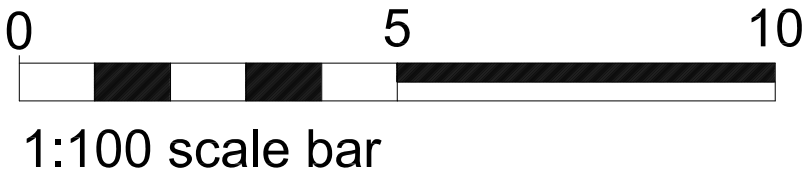

Existing Side Elevation

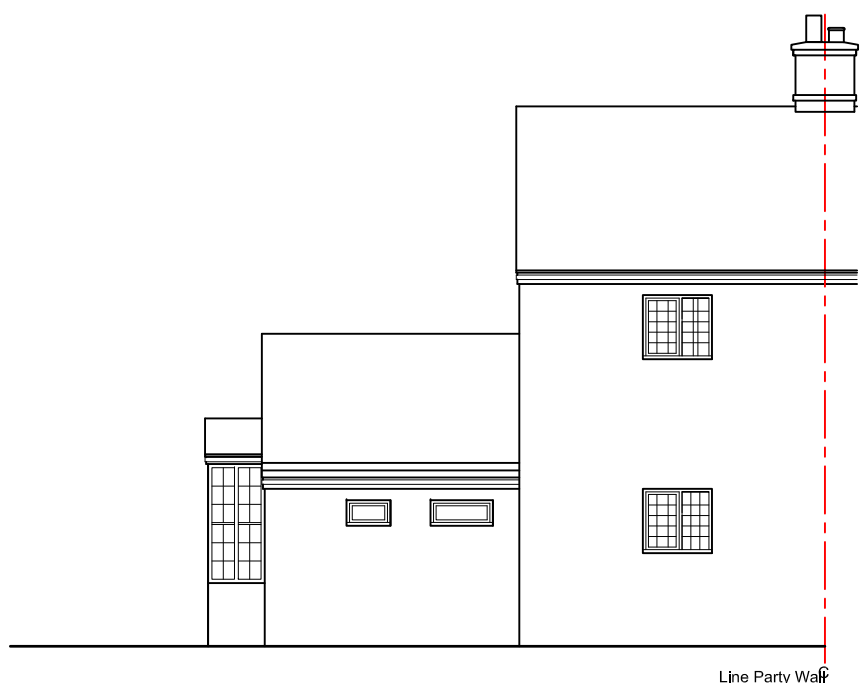

Existing Rear Elevation

P4	Fireplace added externally	07.11.18
P3	Fireplace added	07.11.18
P2	Amended to Client Comments	12.09.18
P1	Preliminary Issue	12.08.18
Rev.	Details	Date

Client:	MR JOSEPH
---------	-----------

Site Address:	Description:
58 Chapel Hill	Existing & Proposed Elevations
Tilehurst	
Reading	
RG31 5DQ	

Drawing Number:	398/CAD/002
Date:	10.08.2018
Scale:	1:50/100 @ A1

Status: **PLANNING APPROVAL**

AutoCAD Reference:	P:\\398-CAD\\DWG\\000_wd.dwg
Drawn:	RJH
Checked:	-

Unit 4, Cufaude Business Park, Cufaude Lane,
Bramley, Hampshire, RG26 5DL.
t: 01256 882253
e: design@cadltd.co.uk