

All dimensions to be checked on site. Written dimensions to be followed in preference to scaled dimensions. Any errors, omissions or discrepancy between drawings or with other consultants information to be reported. The detail contained within the drawings is intended to be read as paper copies commensurate to the scale indicated & not as enlarged electronic details.

revisions

05m

scale bar1:100 @A2

markhall

architecture & planning

30 Campion Hall Drive
Didcot • Oxfordshire • OX11 9RN
email: hall.arch@outlook.com
telephone: 07833 898711

client

Mr. B. Deasy

project

Proposed single storey rear extension

address

Blagrove Farmhouse
Blagrove Farm Lane
Caversham
Reading
RG4 7JX


drawing title

Existing plan & elevations


drawing scale	date
1:100 at A2	Oct. 19
drawing no.	revision
19.170 - 03	



existing rear elevation

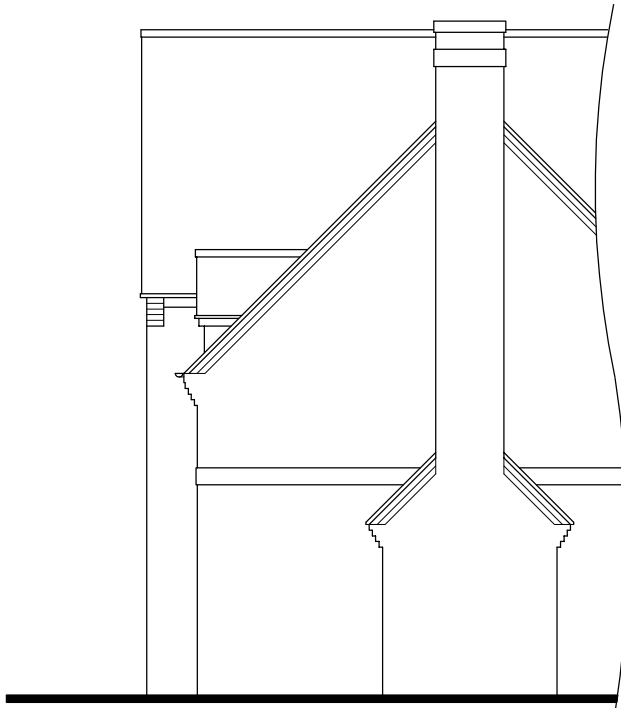

existing side elevations

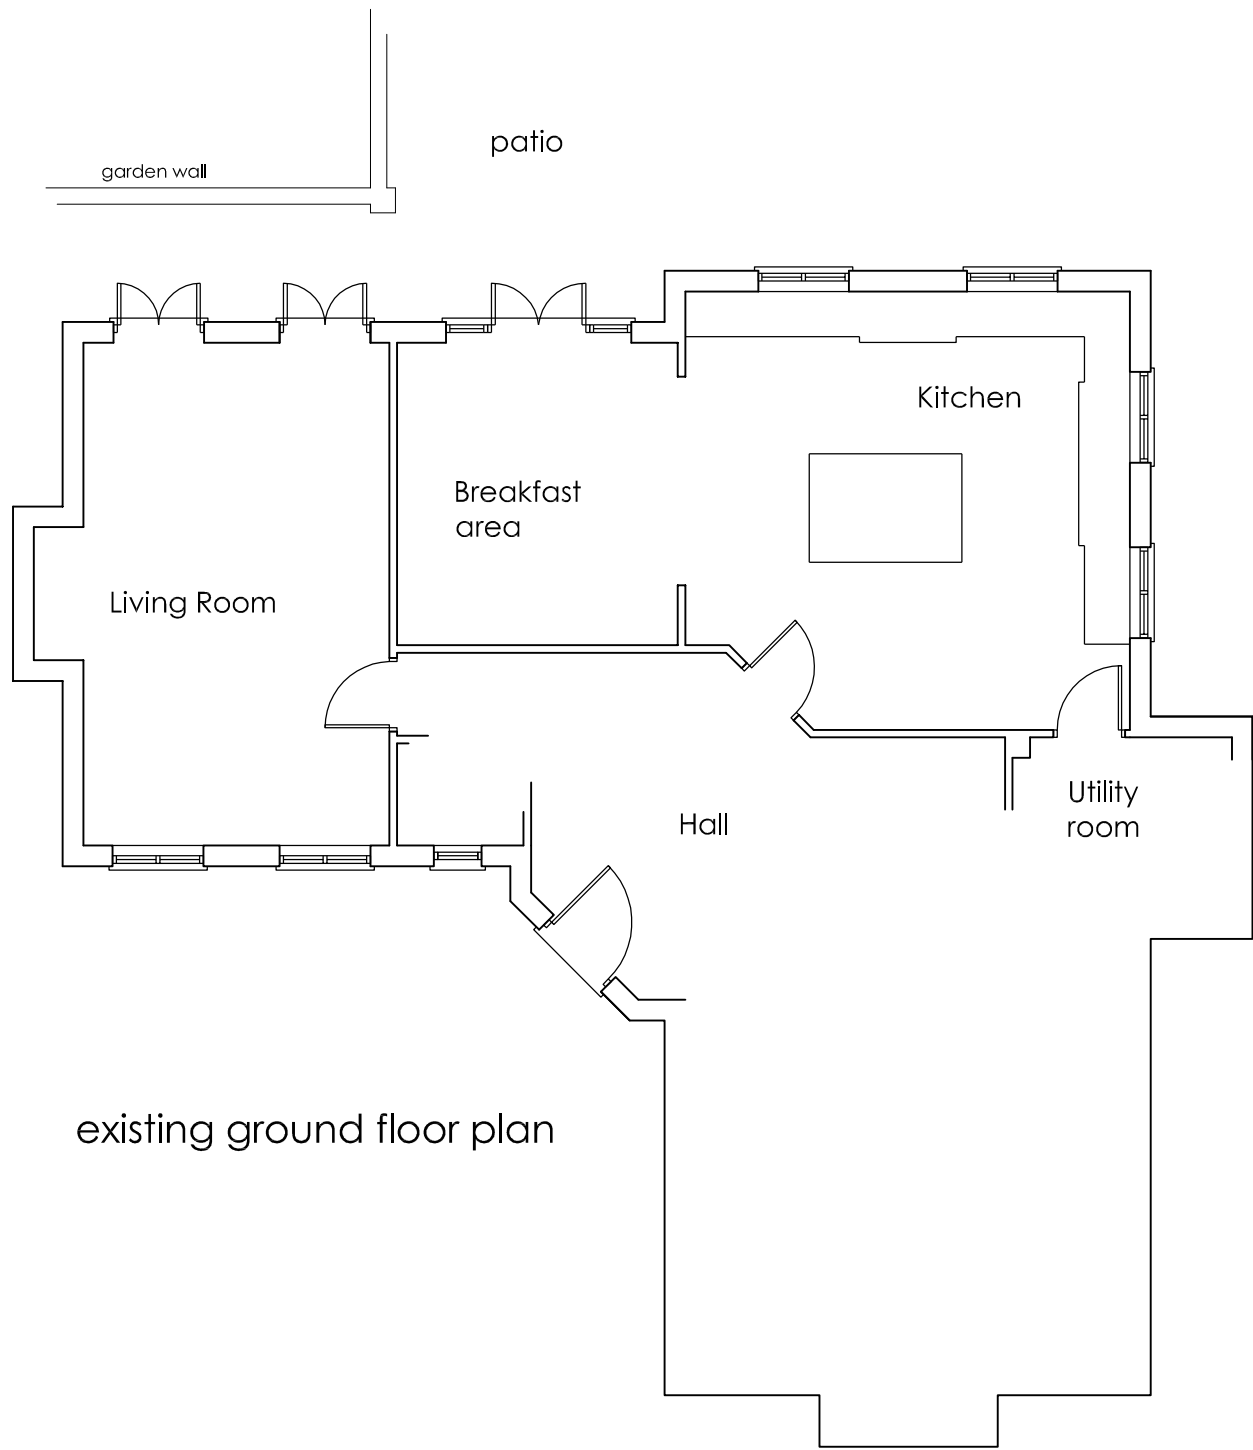

existing ground floor plan