

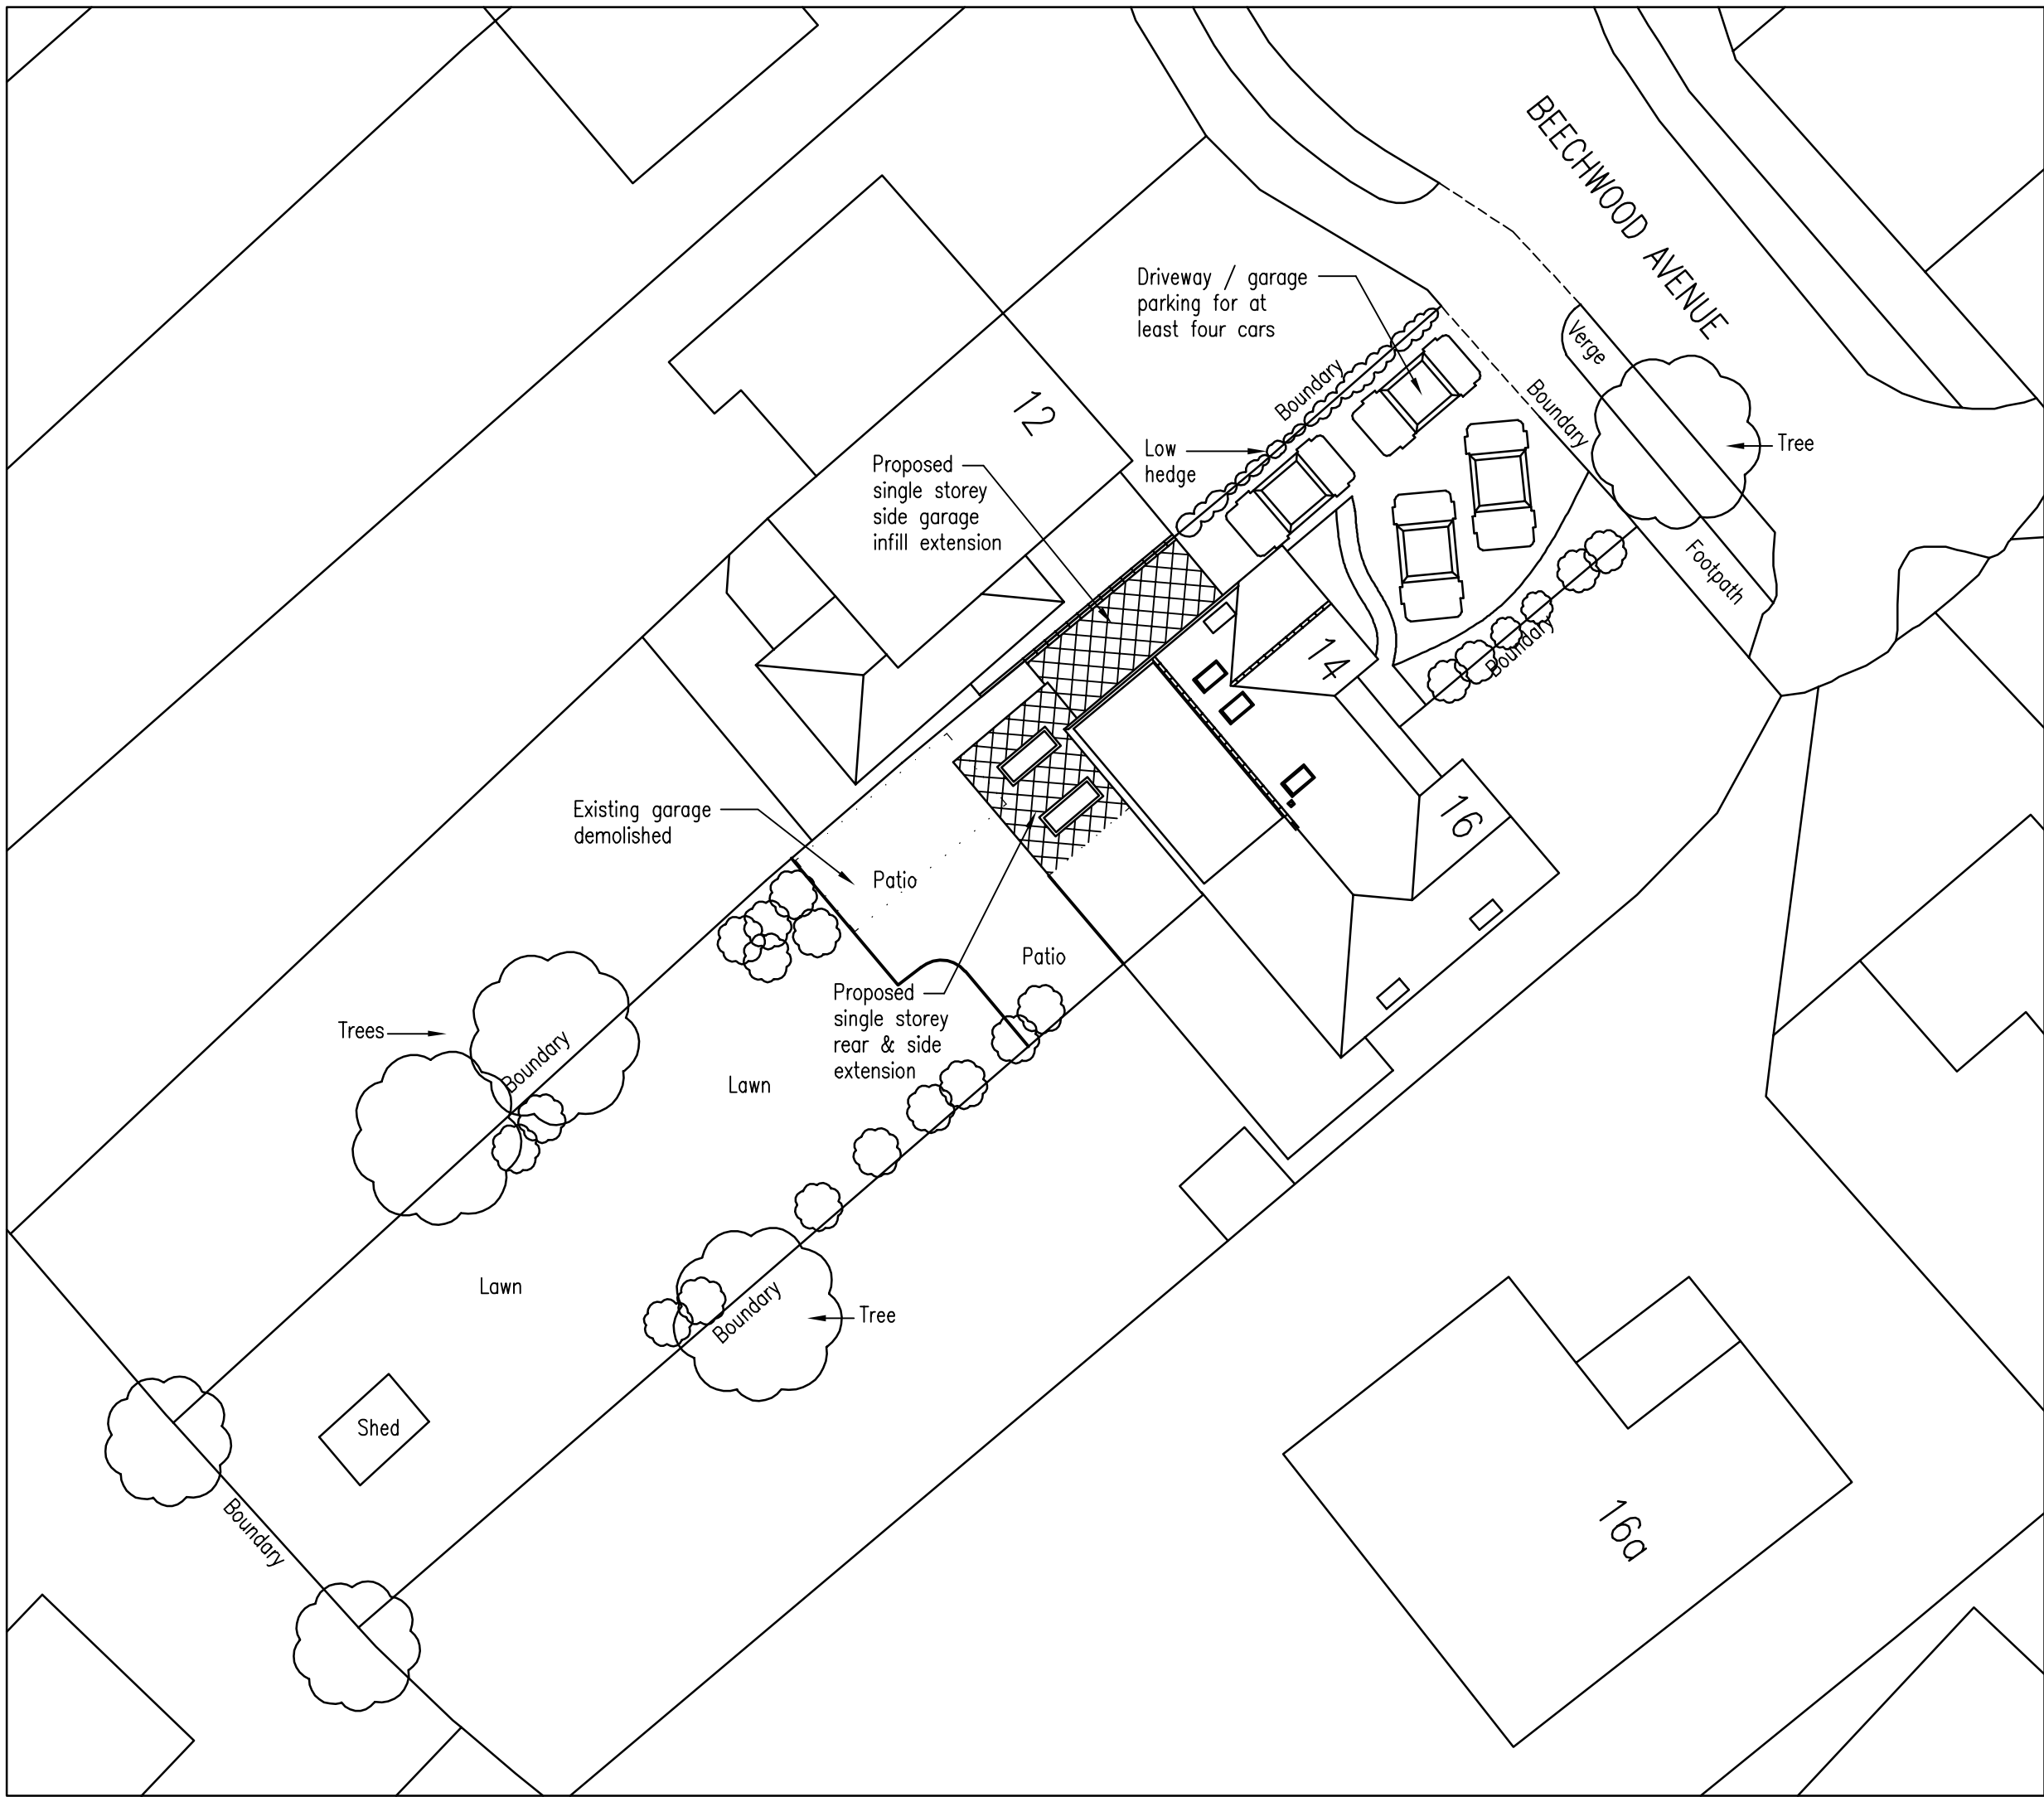


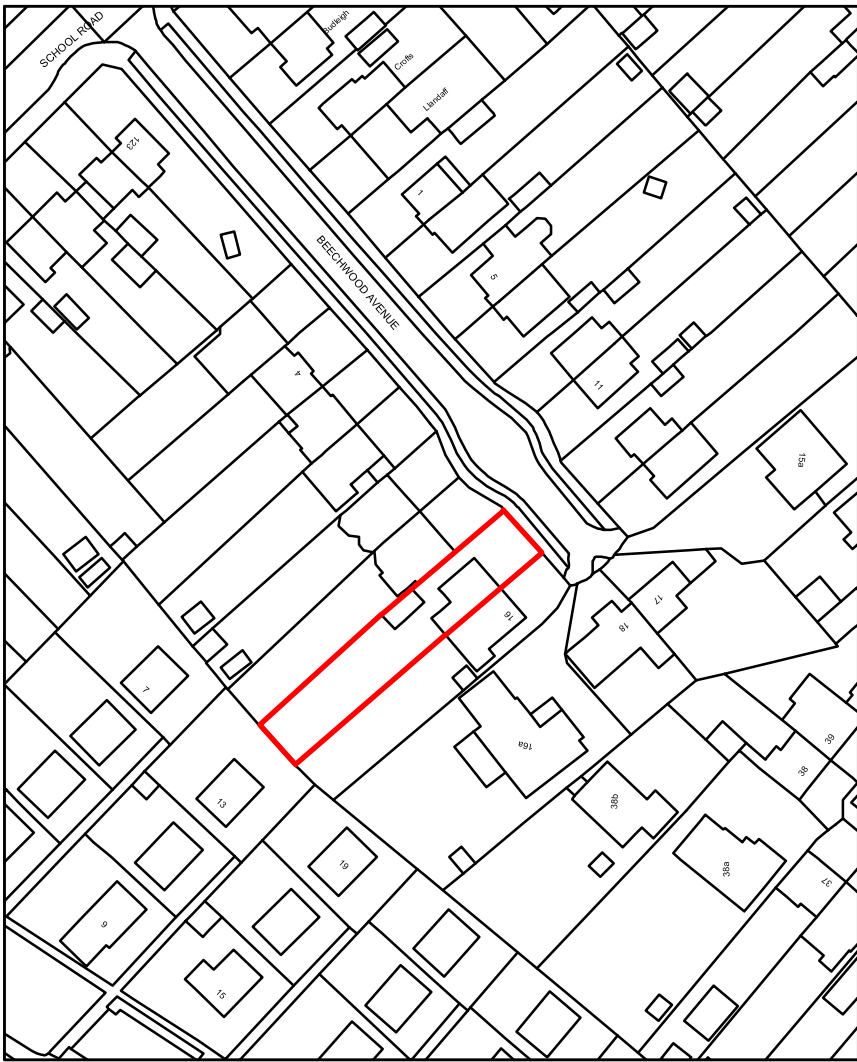


SITE PLAN  
SCALE 1:200

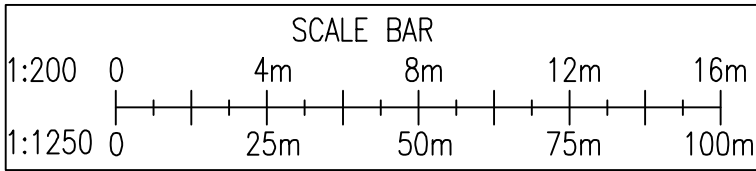

Crown Copyright and database rights 2019 OS 100019980

LOCATION PLAN  
SCALE 1:1250

 

Plan Ahead  
Drawing Services

26 Lamden Way, Burghfield Common, Reading, RG7 3LZ  
Tel: 0118 9836039 Mobile Tel: 07940 828650 E-Mail: plan.ahead@btinternet.com  
Website: www.plan-ahead-drawing-services.co.uk

PROJECT  
Single storey extensions to:  
14 BEECHWOOD AVENUE  
TILEHURST  
READING  
RG31 5BJ

DRAWING TITLE  
LOCATION & SITE PLANS

CLIENT  
MR & MRS McDONAGH

DATE  
14/10/19

SCALE  
1:1250 1:200

PAPER  
A2

DRAWN BY  
D. HUISH

DRAWING NUMBER  
191007/02

REV.

GENERAL NOTES

1. DIMENSIONS ARE TO BE CHECKED ON SITE BEFORE WORK PROCEEDS
2. ALL DIMENSIONS ARE IN MILLIMETRES UNLESS OTHERWISE STATED.
3. THIS DRAWING IS NOT TO BE REPRODUCED WITHOUT THE PERMISSION OF PLAN AHEAD DRAWING SERVICES.

REVISIONS

| REF | DATE | DESCRIPTION |
|-----|------|-------------|
|-----|------|-------------|

| REF | DATE | DESCRIPTION |
|-----|------|-------------|
|     |      |             |
|     |      |             |
|     |      |             |