



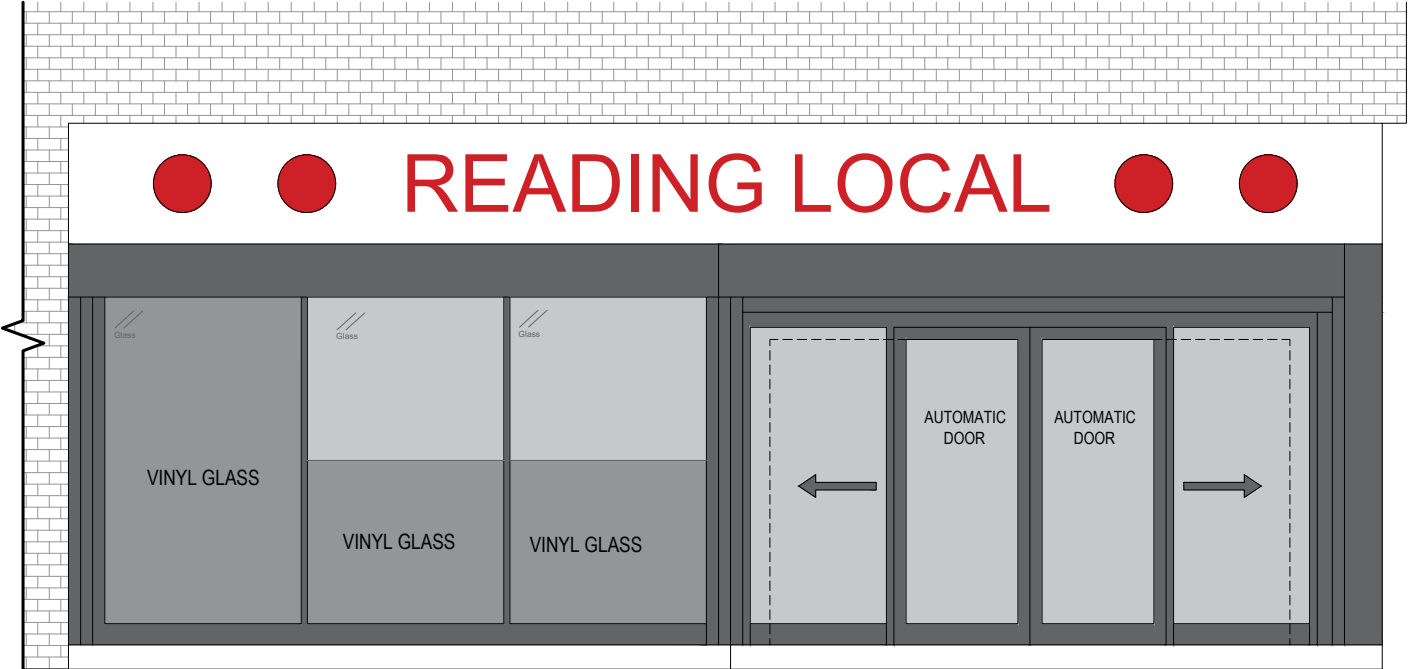

PRE-EXISTING FRONT ELEVATION

Scale 1:50

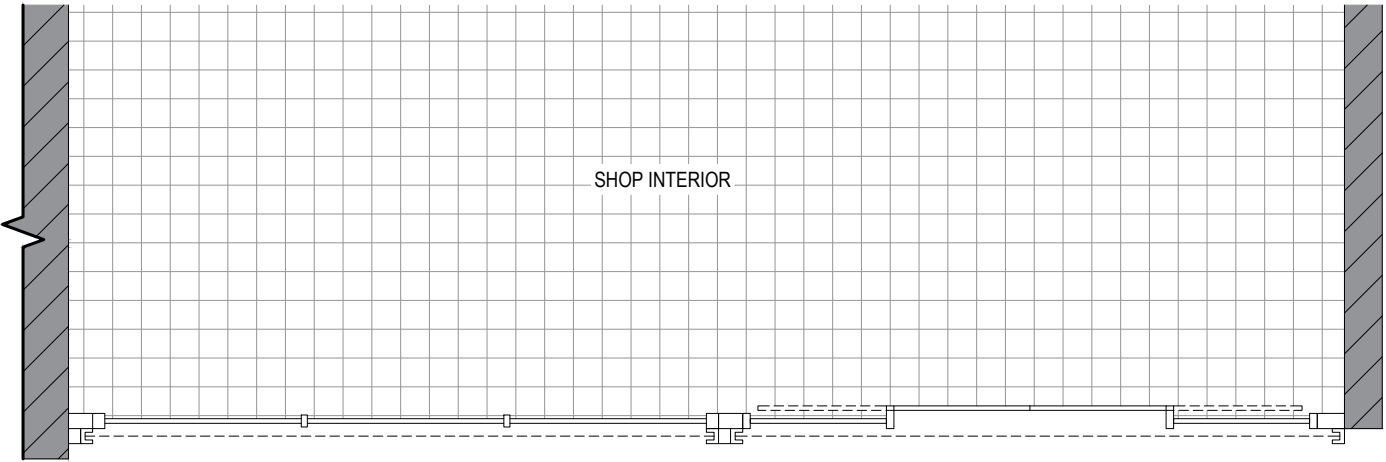

PRE-EXISTING PART PLAN

Scale 1:50

Date:	Comments:	By:
-------	-----------	-----

GENERAL NOTES:
 1) All dimensions in millimeters unless otherwise stated.

Site:
 Reading Local,
 252 Kings Road,
 Reading,
 RG1 4HJ

Drawing Title:
 Pre-Existing Plan and Elevation

Ref: T019338_PE	Date: 11/09/2019	Rev:
Scale: 1:50	Paper: A3	Date Rev: