


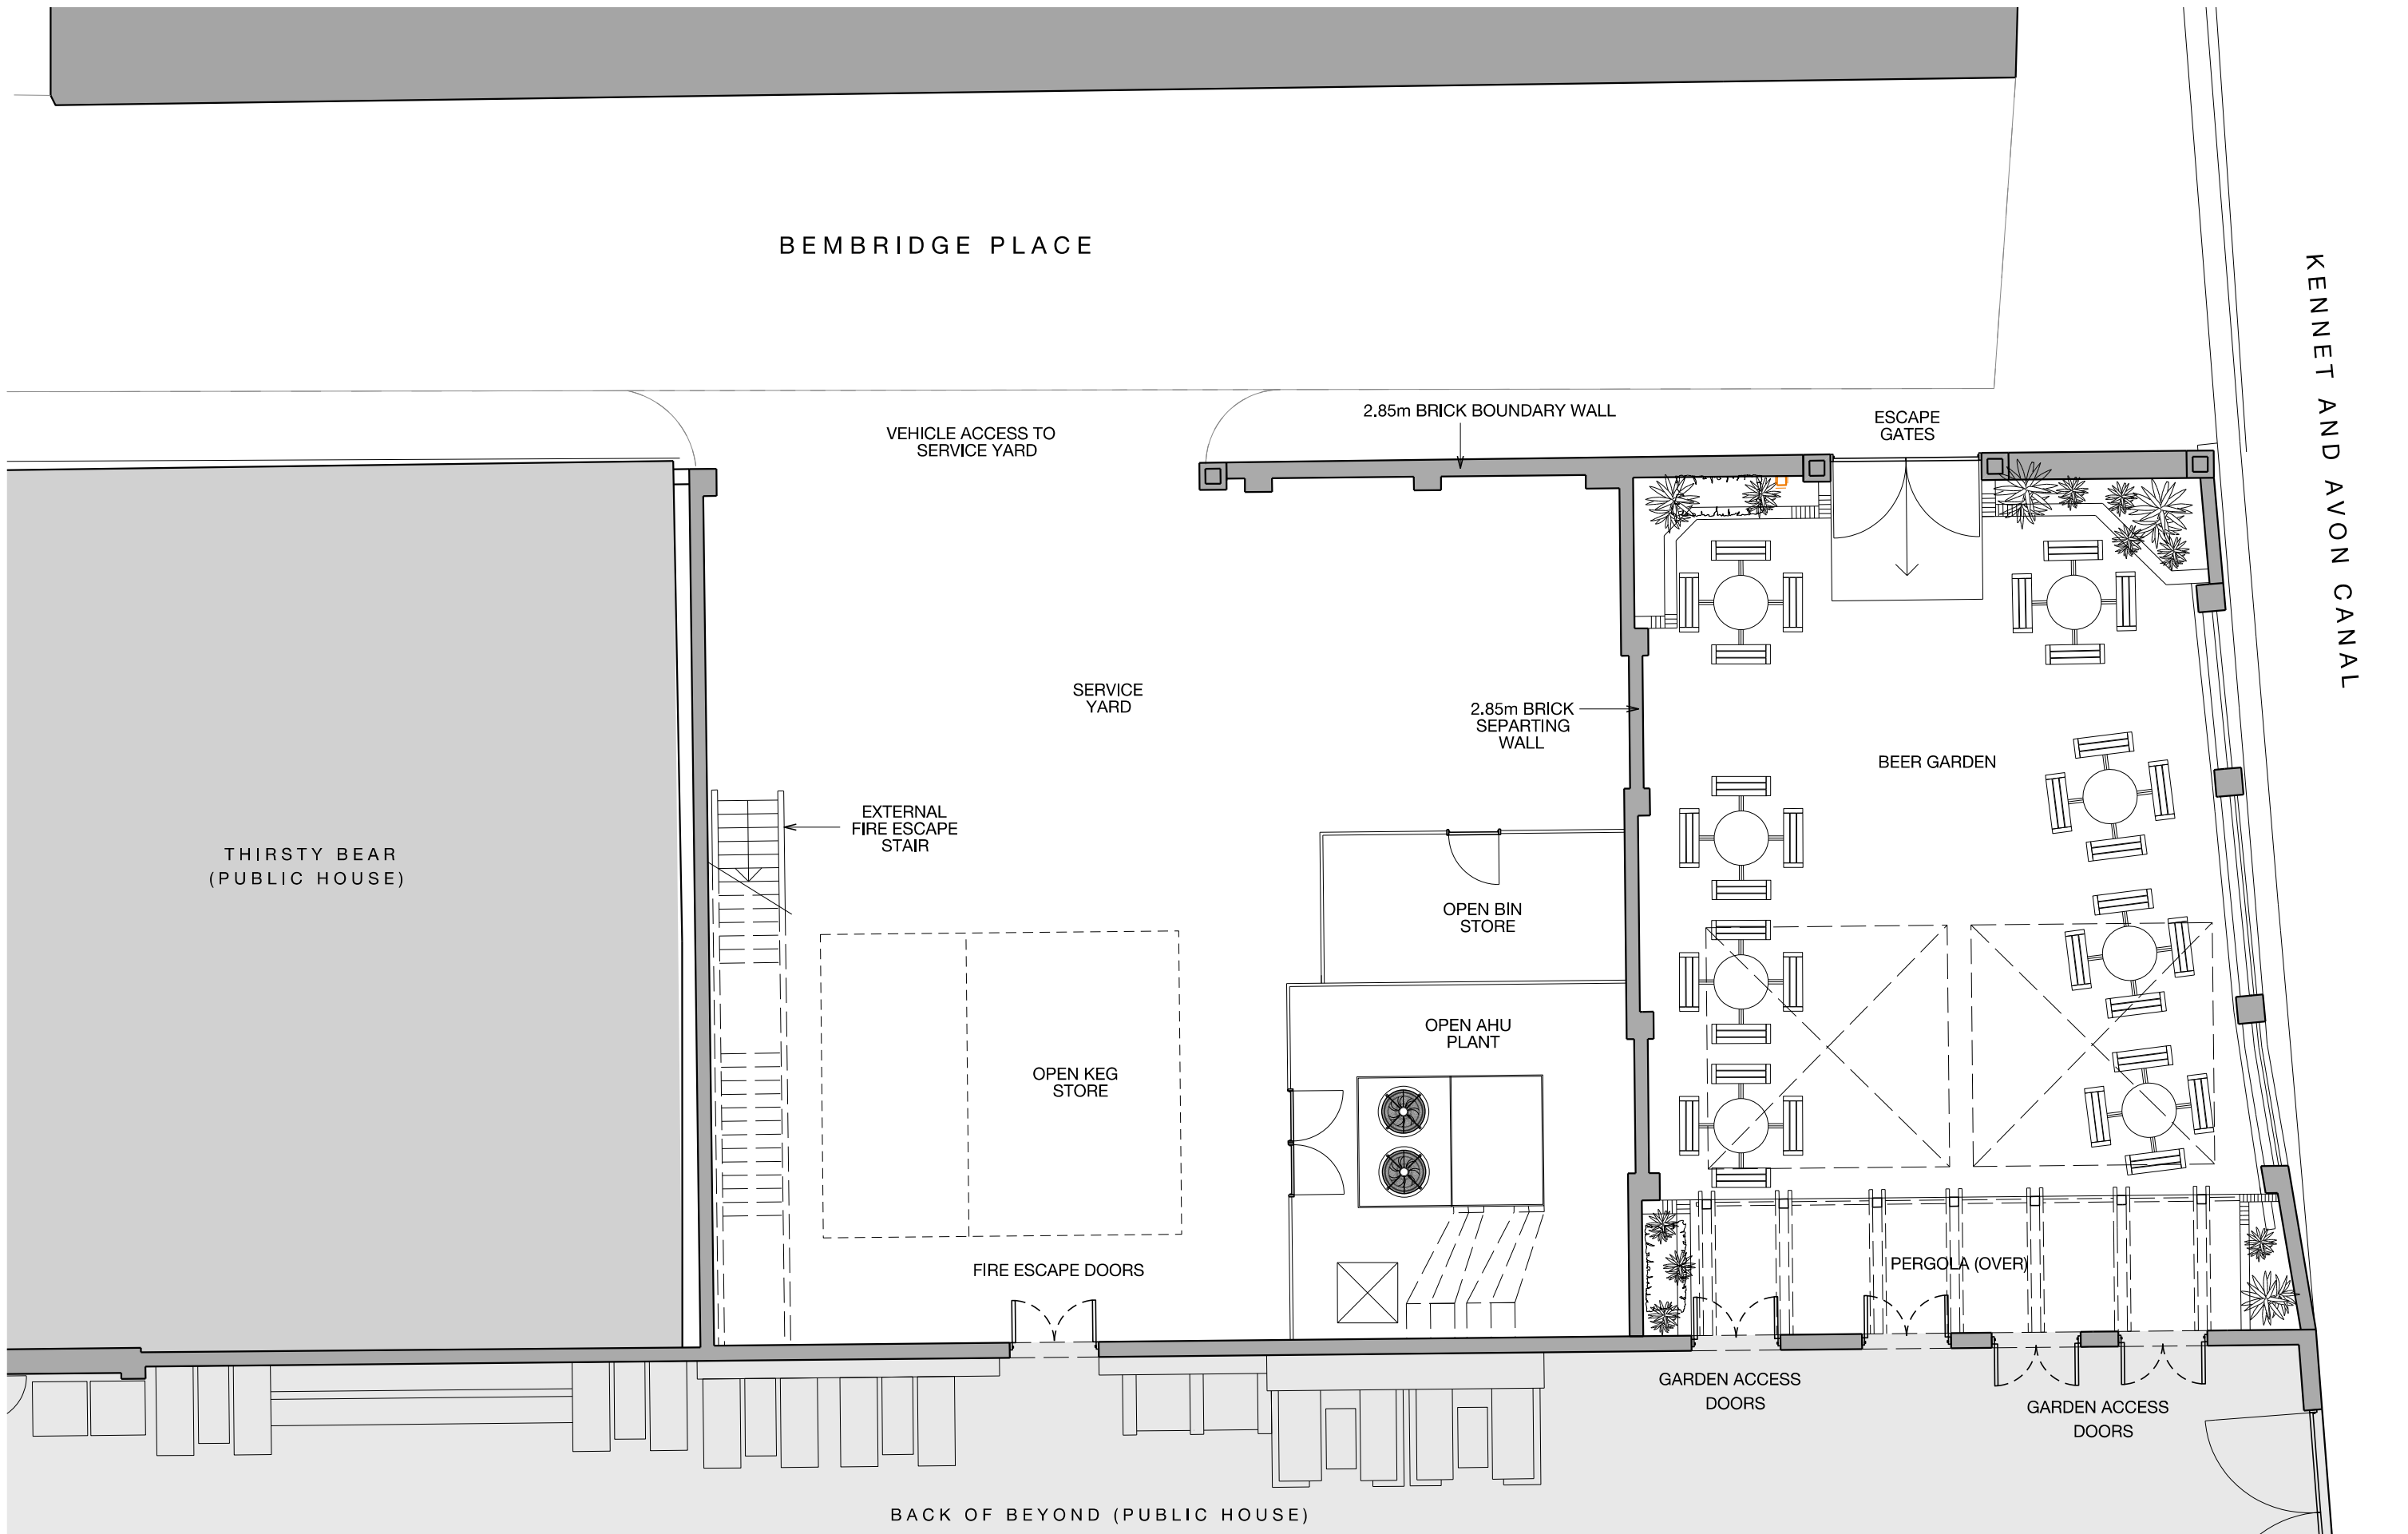

01
004 EXISTING GROUND FLOOR PLAN
SCALE: 1:100 @ A3



REV	DATE	DESCRIPTION

childs+sulzmannarchitects
Tel: 0117 930 0010
W: www.childs-sulzmann.co.uk
E: ms@childs-sulzmann.co.uk

10th Floor Colston Tower
Colston Street
Bristol BS1 4XE
© COPYRIGHT

DRAWN ATD
SCALE 1:100
@ A3
DATE JUN'19

PROJECT
DRAWING
NUMBER

WETHERSPOON
BACK OF BEYOND, READING
EXISTING GRD FLOOR PLAN
19-266-004 REV. A