

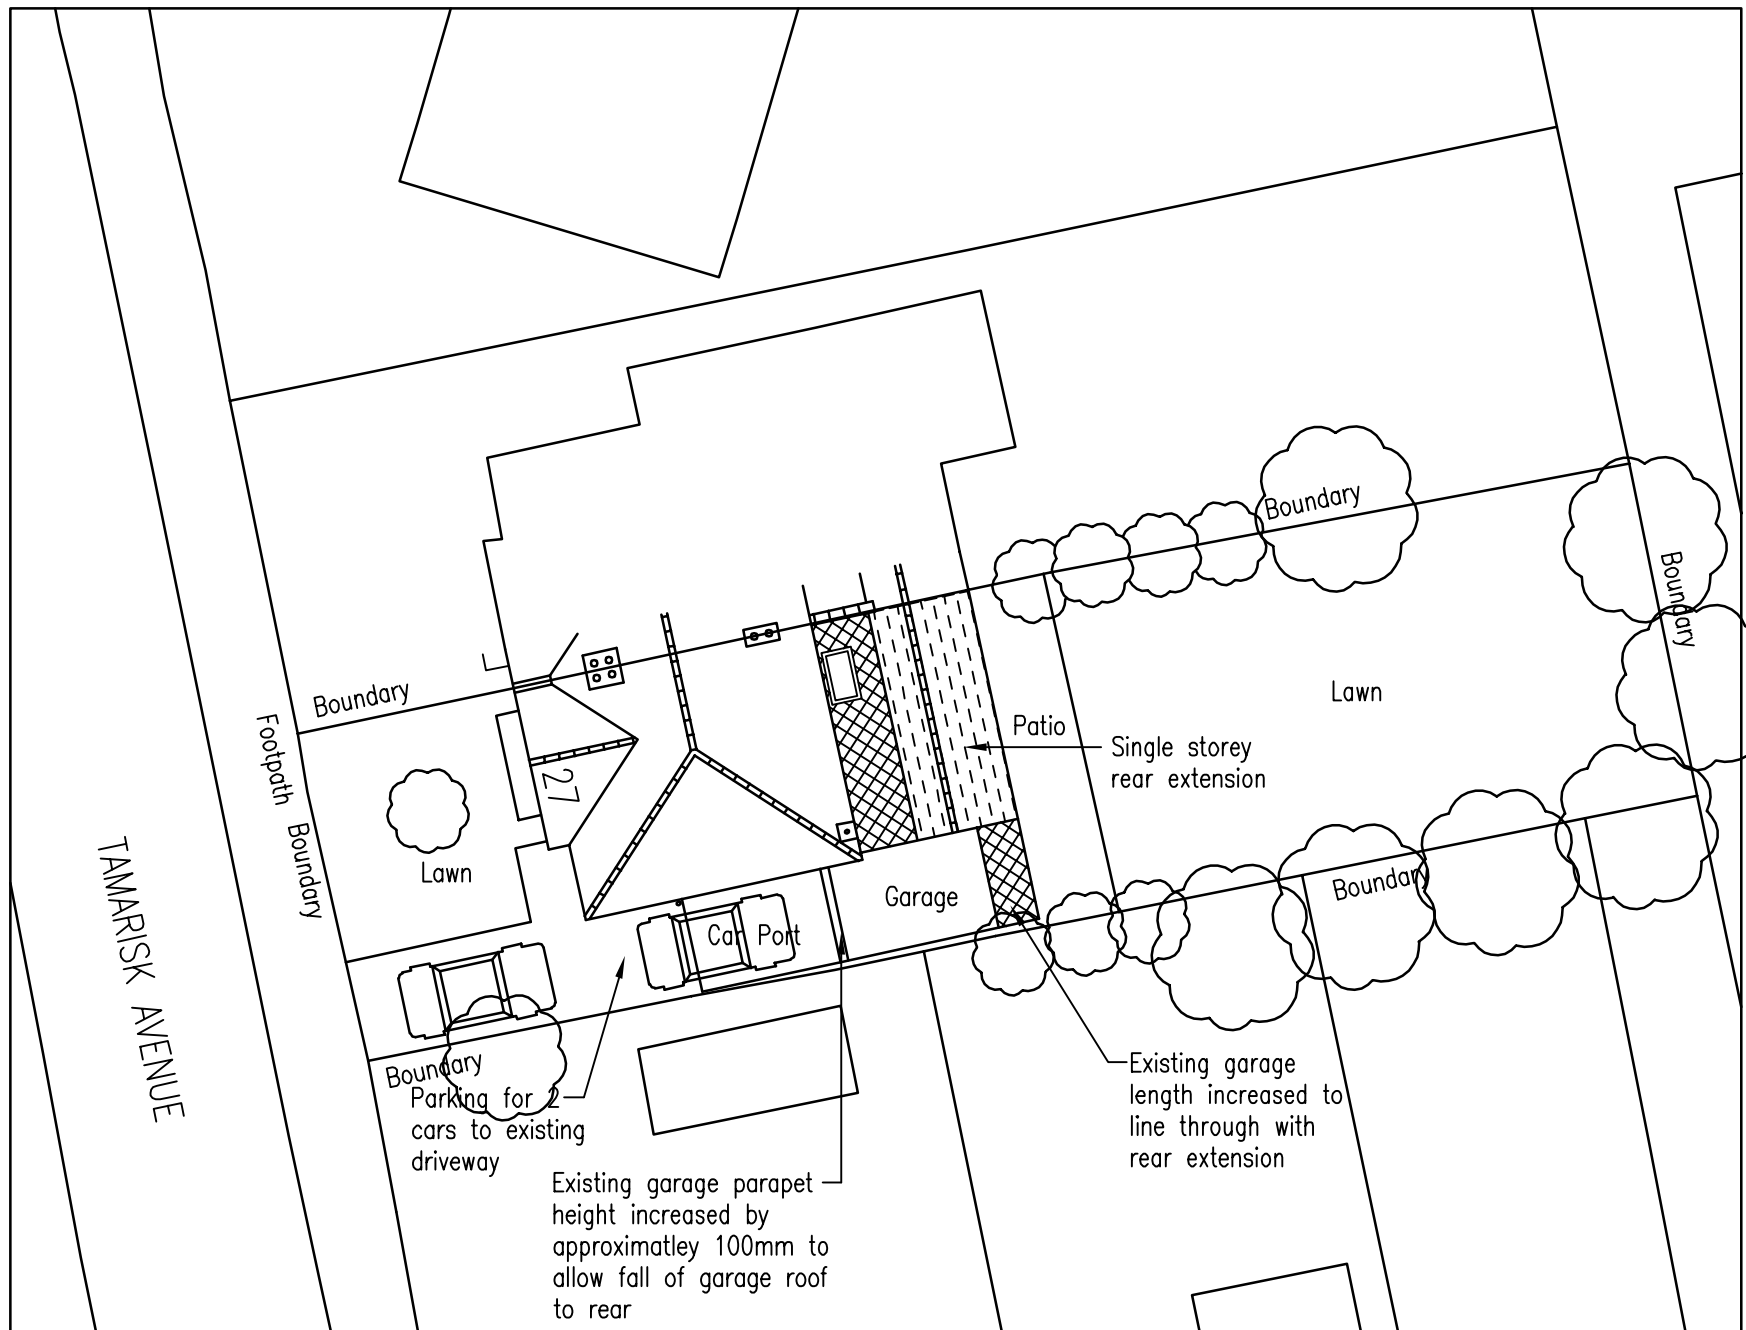


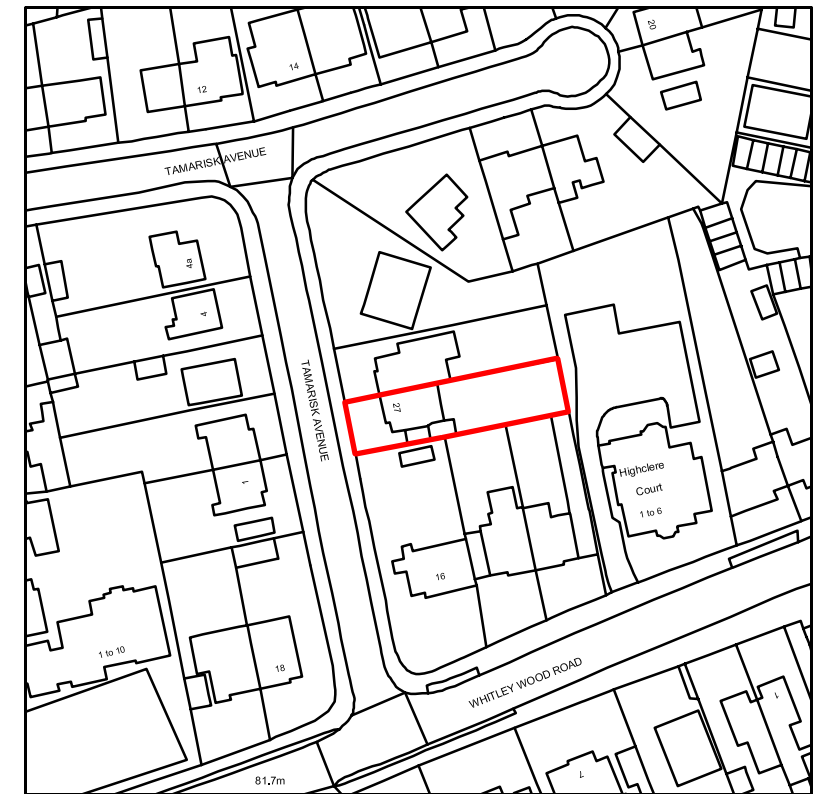


SITE PLAN
SCALE 1:200

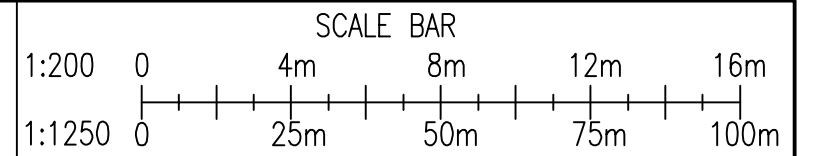

Crown Copyright and database rights 2019 OS Licence no. 100019980

LOCATION PLAN
SCALE 1:1250

 

Plan Ahead
Drawing Services



26 Lamden Way, Burghfield Common, Reading. RG7 3LZ
Tel: 0118 9836039 Mobile Tel: 07940 828650 E-Mail: plan.ahead@btinternet.com
Website: www.plan-ahead-drawing-services.co.uk

REVISIONS

REF	DATE	DESCRIPTION
A	12/11/19	Garage length and height increased

GENERAL NOTES

1. DIMENSIONS ARE TO BE CHECKED ON SITE BEFORE WORK PROCEEDS
2. ALL DIMENSIONS ARE IN MILLIMETRES UNLESS OTHERWISE STATED.
3. THIS DRAWING IS NOT TO BE REPRODUCED WITHOUT THE PERMISSION OF PLAN AHEAD DRAWING SERVICES.

DRAWING TITLE

SITE & LOCATION PLANS

CLIENT

MISS KENDALL

DATE

14/10/19

SCALE

1:200 1:1250

PAPER

A3

DRAWN BY

D. HUSH

DRAWING NUMBER

191009/02

REV.

A