



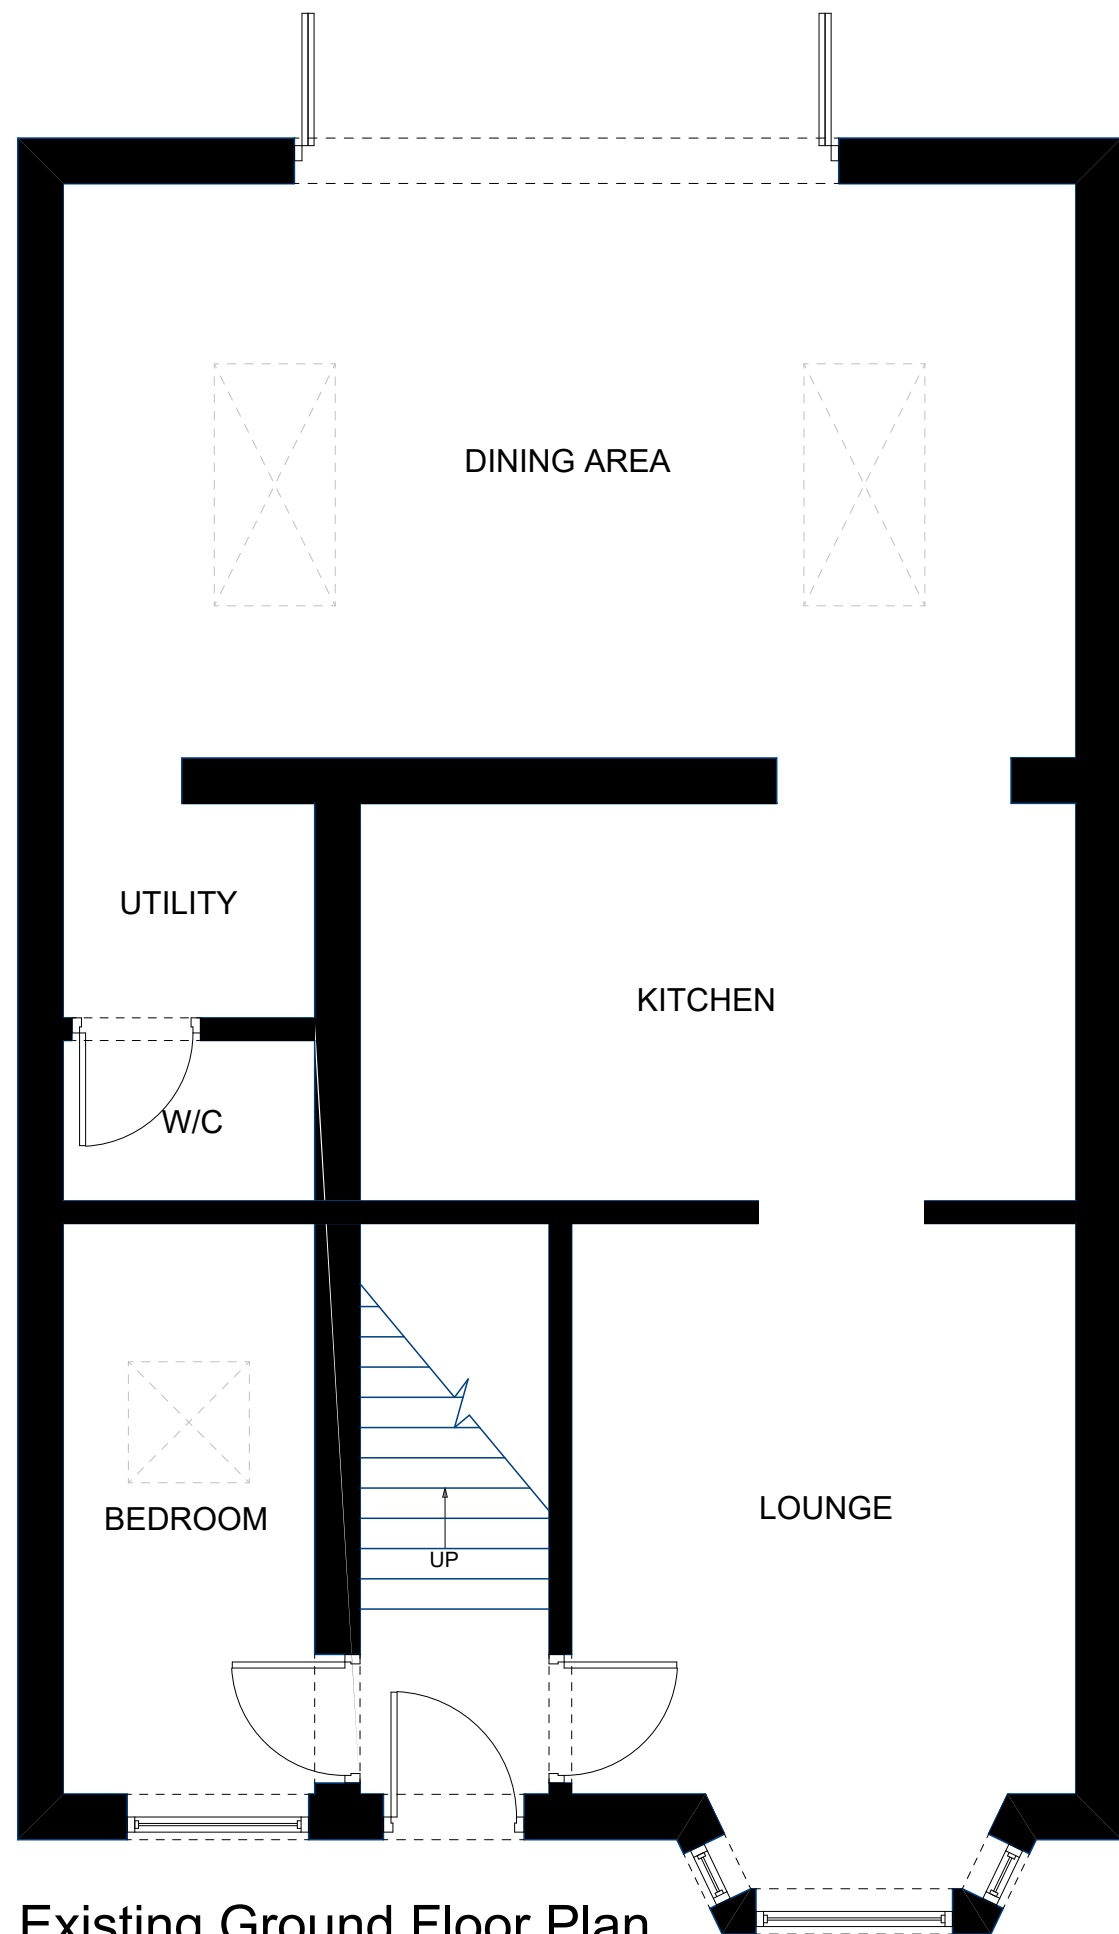

Existing Ground Floor Plan

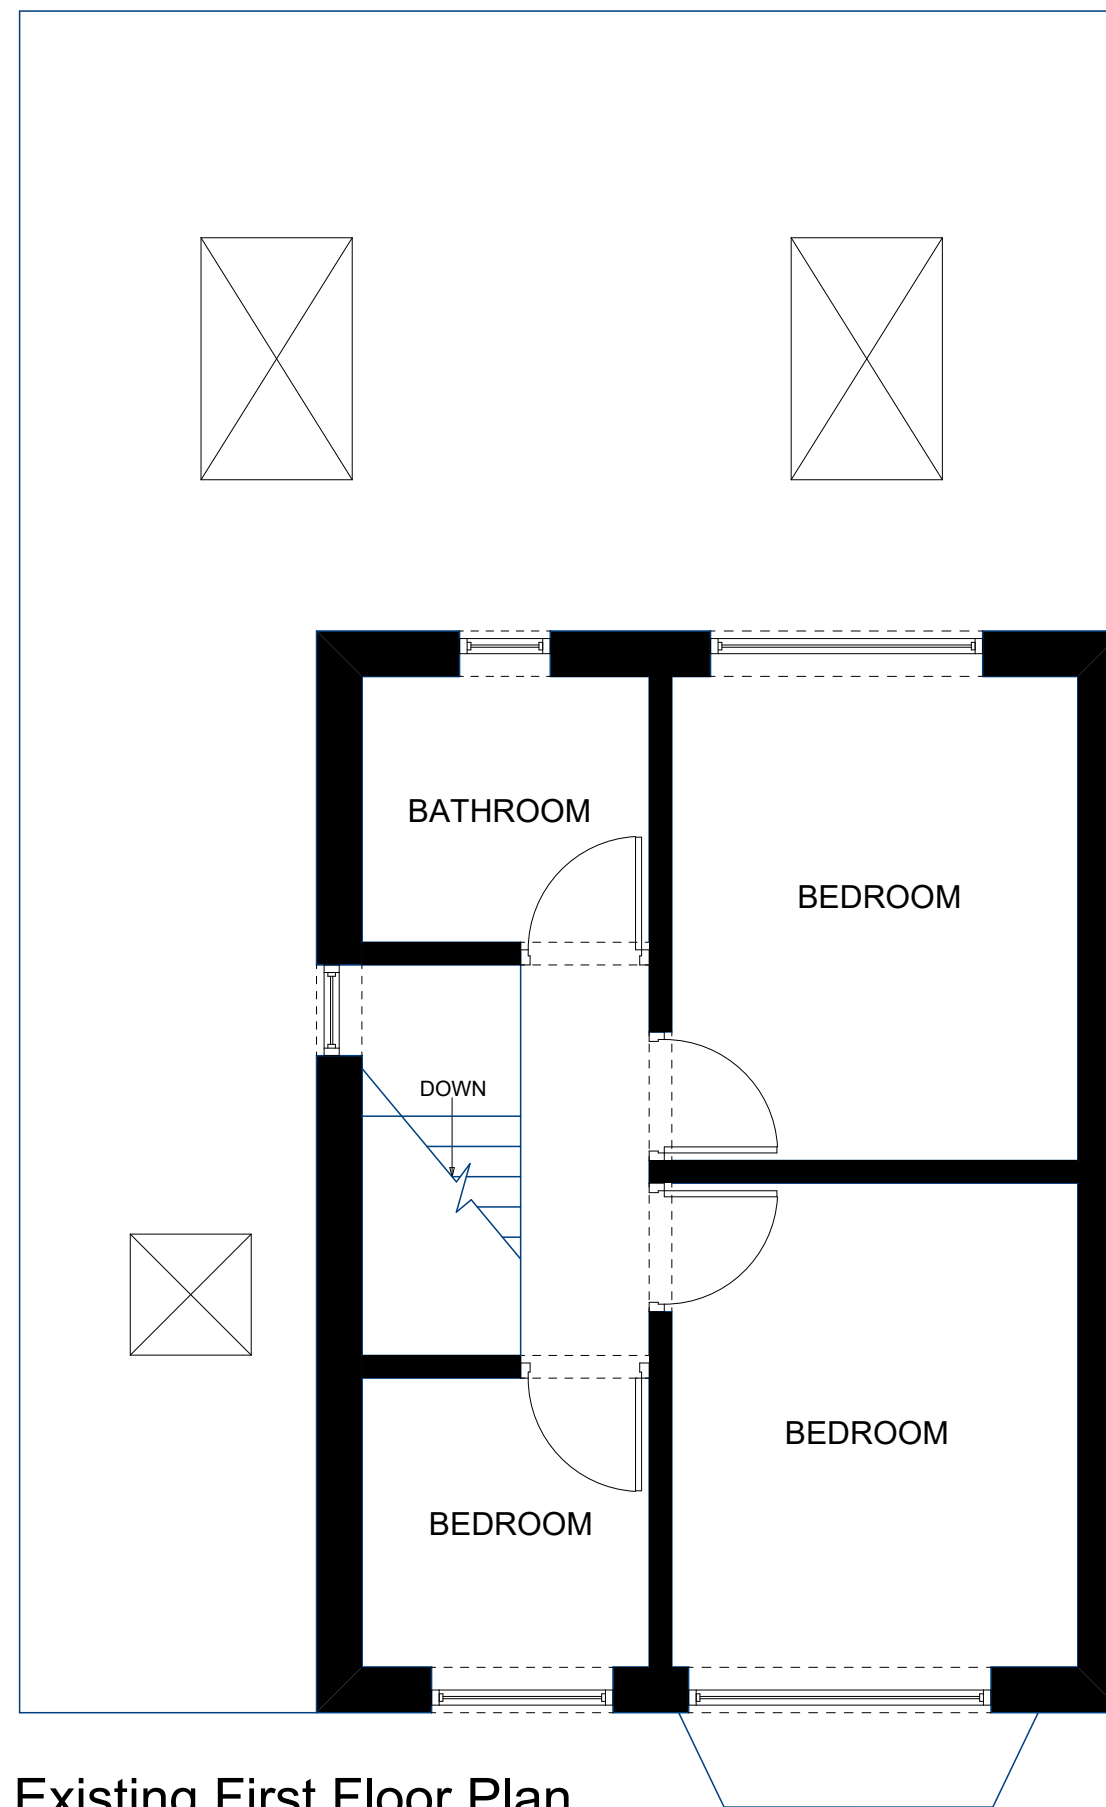

Existing First Floor Plan

Notes

Clients: Mr and Mrs Forster

Project: 19 Grove Road
Emmer Green
Reading

Title: Existing Floor plans

Date: October 2019

Drawing no: 01/06

Page Size - 1:50@A3
1000mm

