
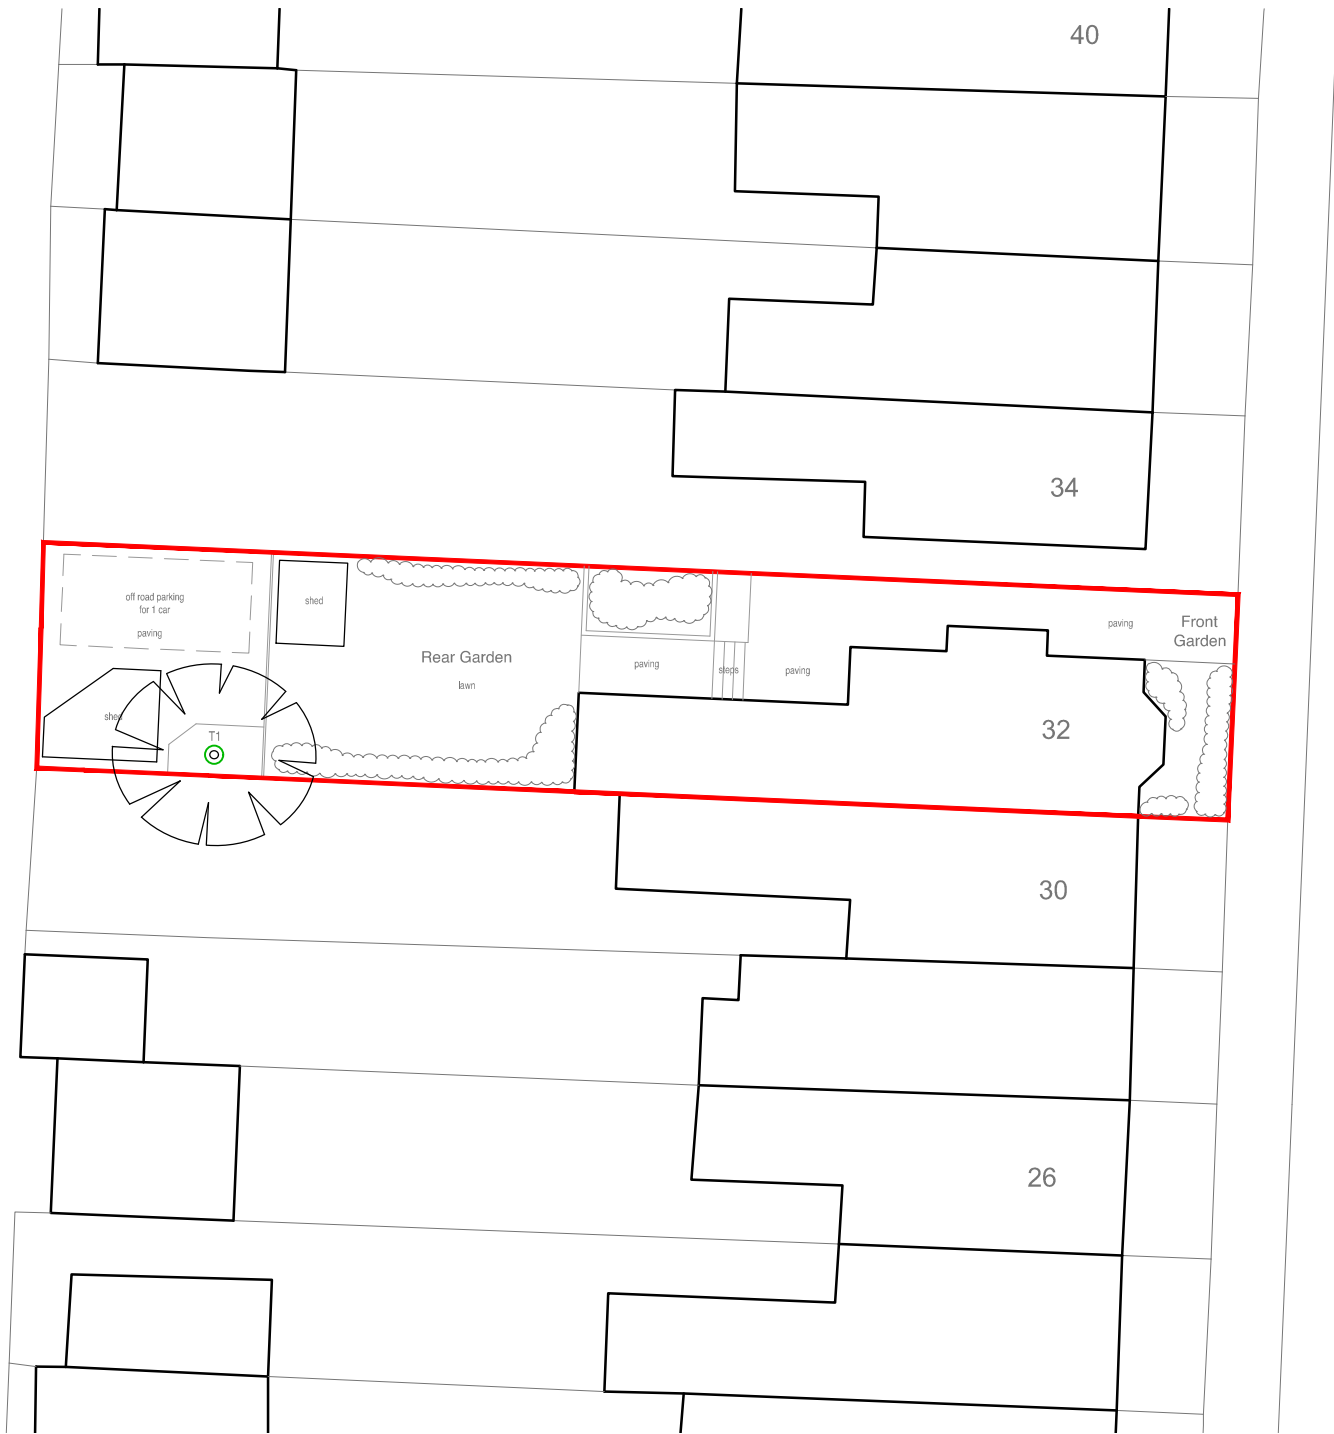


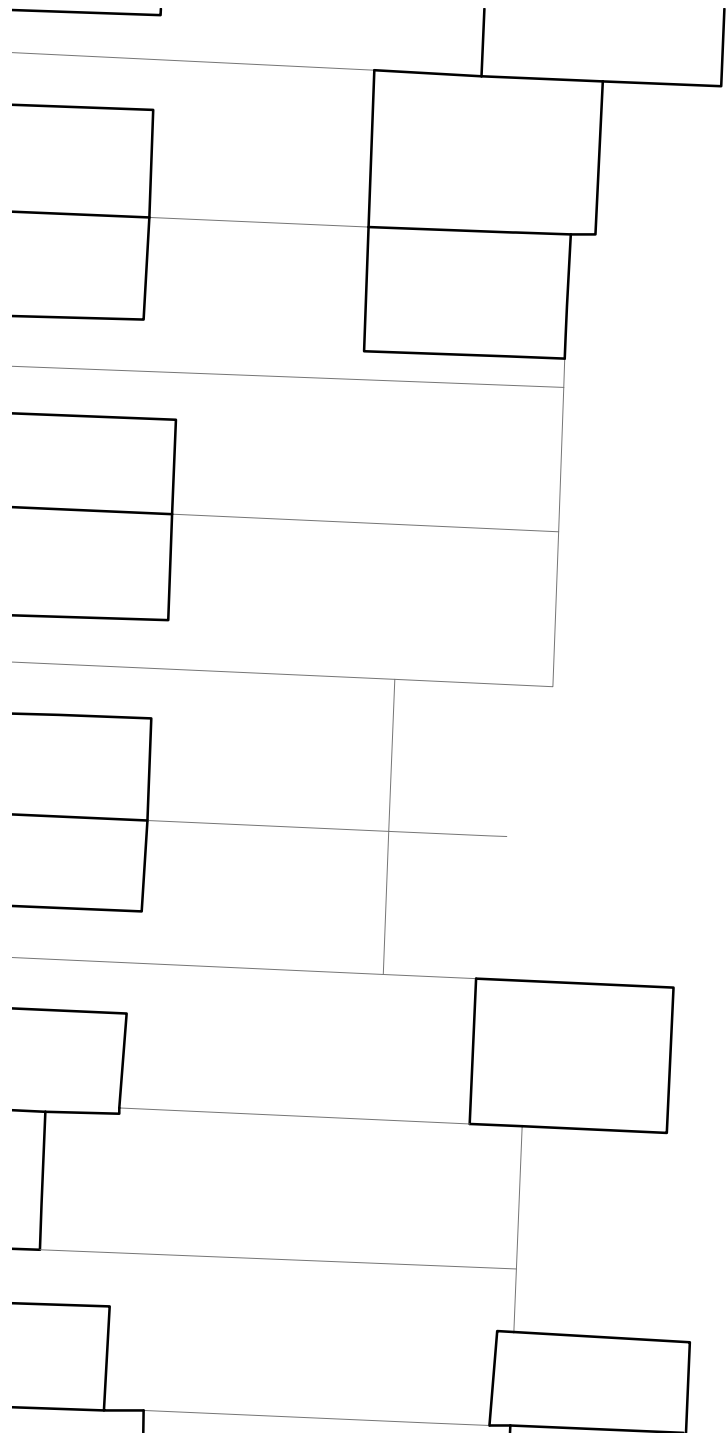


CROMWELL ROAD

HAMPDEN ROAD

NOTES
For use in the precise named location only.

Copyright reserved by **Pitch**, Architects Limited

 

@Crown Copyright and database rights 2019 OS Licence no. 100041041

a. 1 Chiltern Court,
37 St.Peter's Avenue,
Caversham,
Reading,
RG4 7DH
t. 0118 948 4618
e. info@pitcharchitects.co.uk
w. www.pitcharchitects.co.uk

Project Title
**Proposed Alterations
to
32 Cromwell Road,
Caversham,
RG4 5EB**

Client Name
Ms J. Baldwin & Mr M. Wyatt

Drawing Title
Existing Site Plan (block plan)

Drawing Scale	Date	Status	Drawn/checked
1:200 @ A3	Sept'19	Planning	MC/KM

Drawing Ref	Rev
19061 - SU - 001	-

© Pitch, Architects Limited