


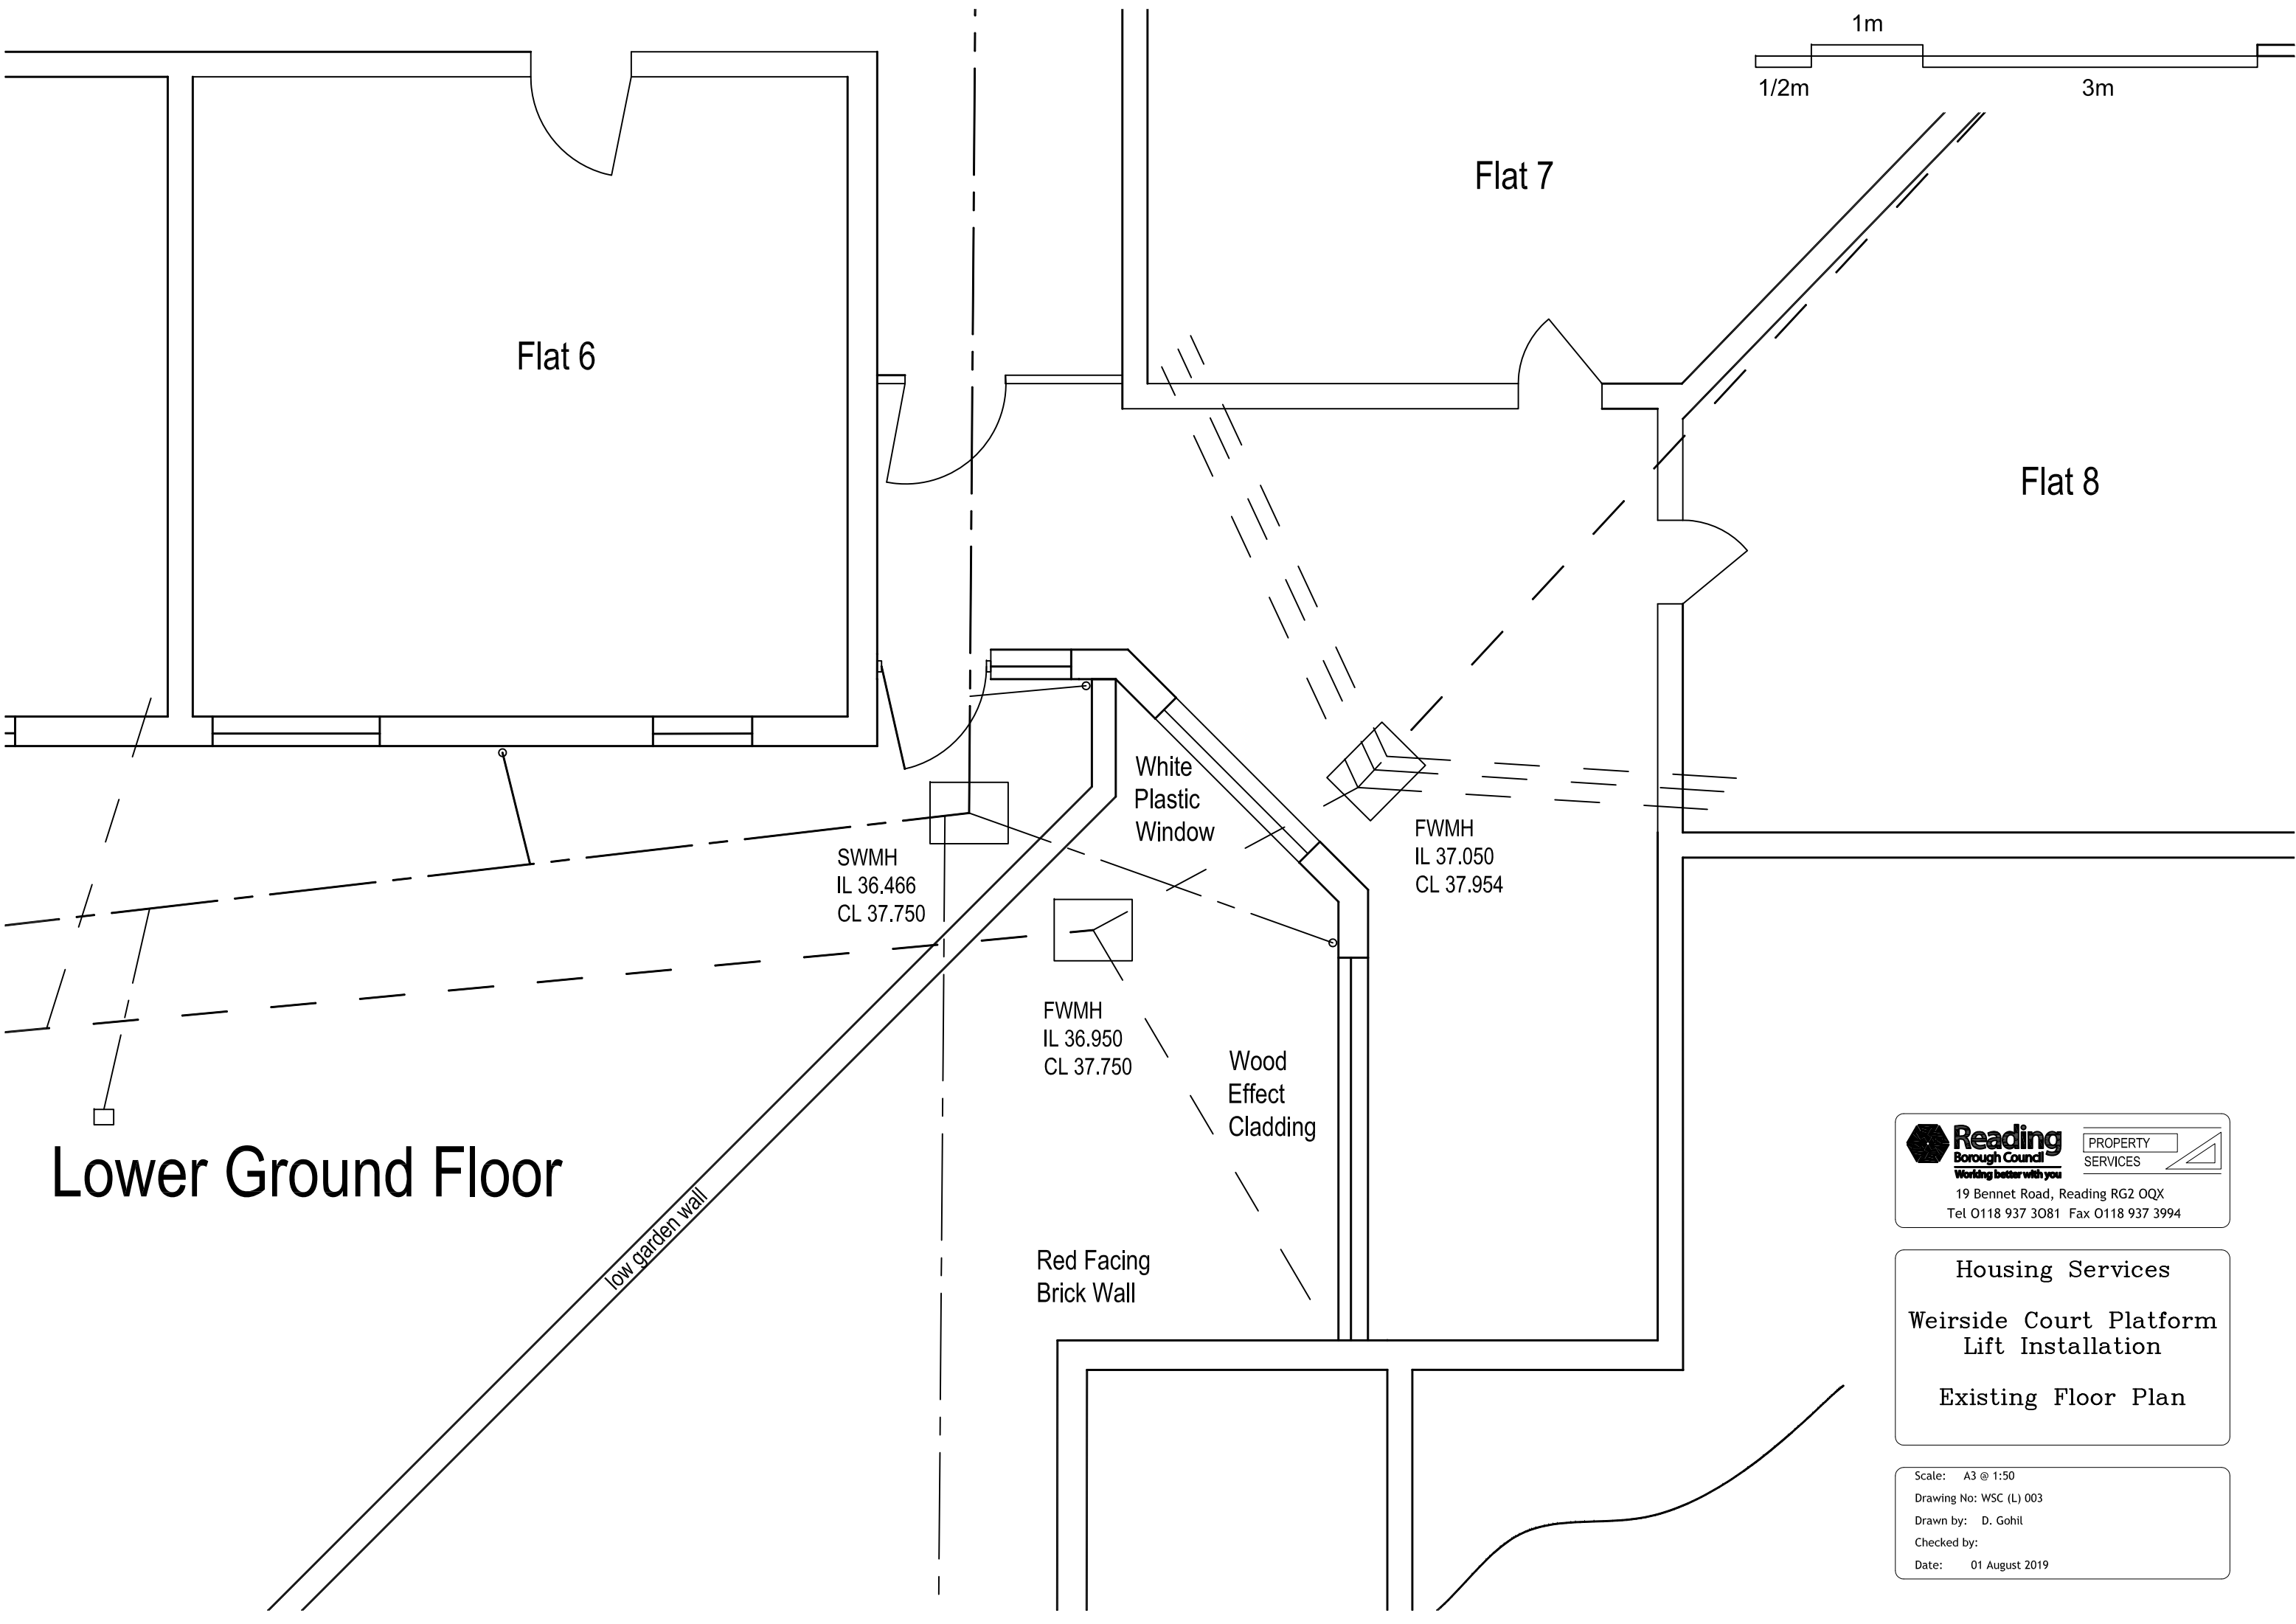

Lower Ground Floor

Flat 6

Flat 7

Flat 8

White
Plastic
Window

FWMH
IL 37.050
CL 37.954

SWMH
IL 36.466
CL 37.750

FWMH
IL 36.950
CL 37.750

Wood
Effect
Cladding

Red Facing
Brick Wall

low garden wall



Reading
Borough Council
Working better with you

PROPERTY
SERVICES



19 Bennet Road, Reading RG2 0QX
Tel 0118 937 3081 Fax 0118 937 3994

Housing Services

Weirside Court Platform
Lift Installation

Existing Floor Plan

Scale: A3 @ 1:50

Drawing No: WSC (L) 003

Drawn by: D. Gohil

Checked by:

Date: 01 August 2019