



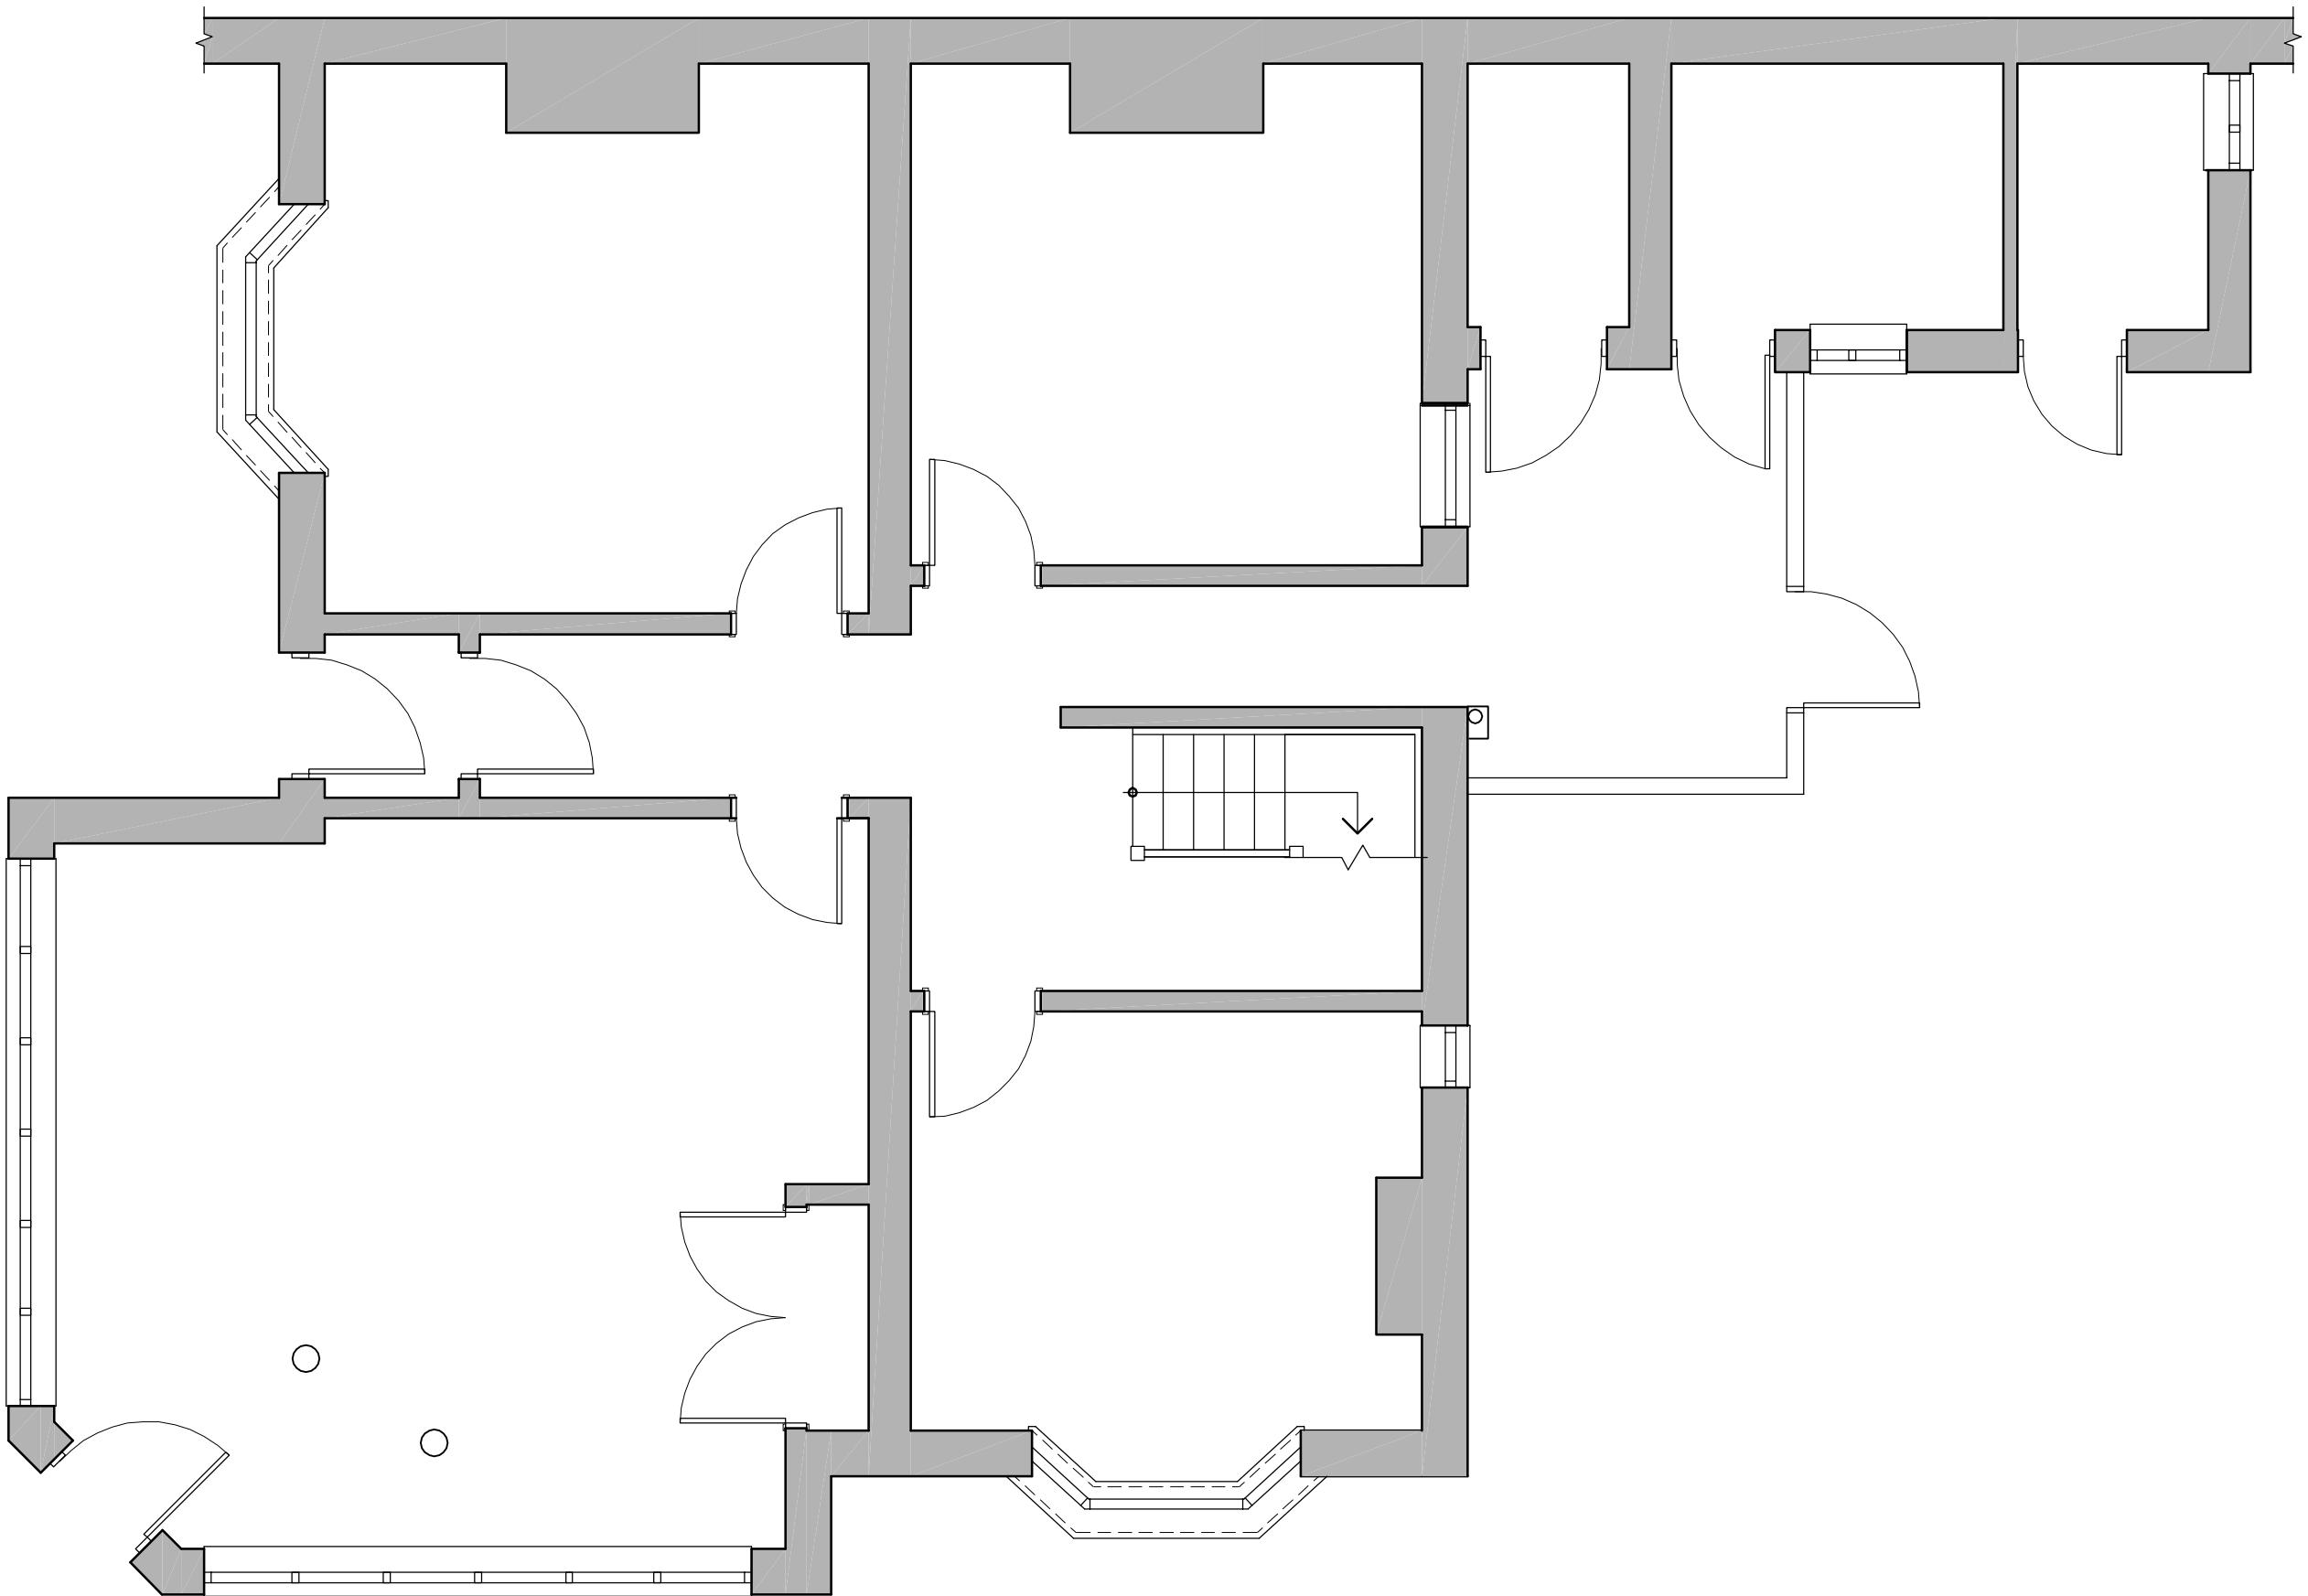


Existing Ground Floor Plan
Scale 1-50

0 1 2 3 Metres

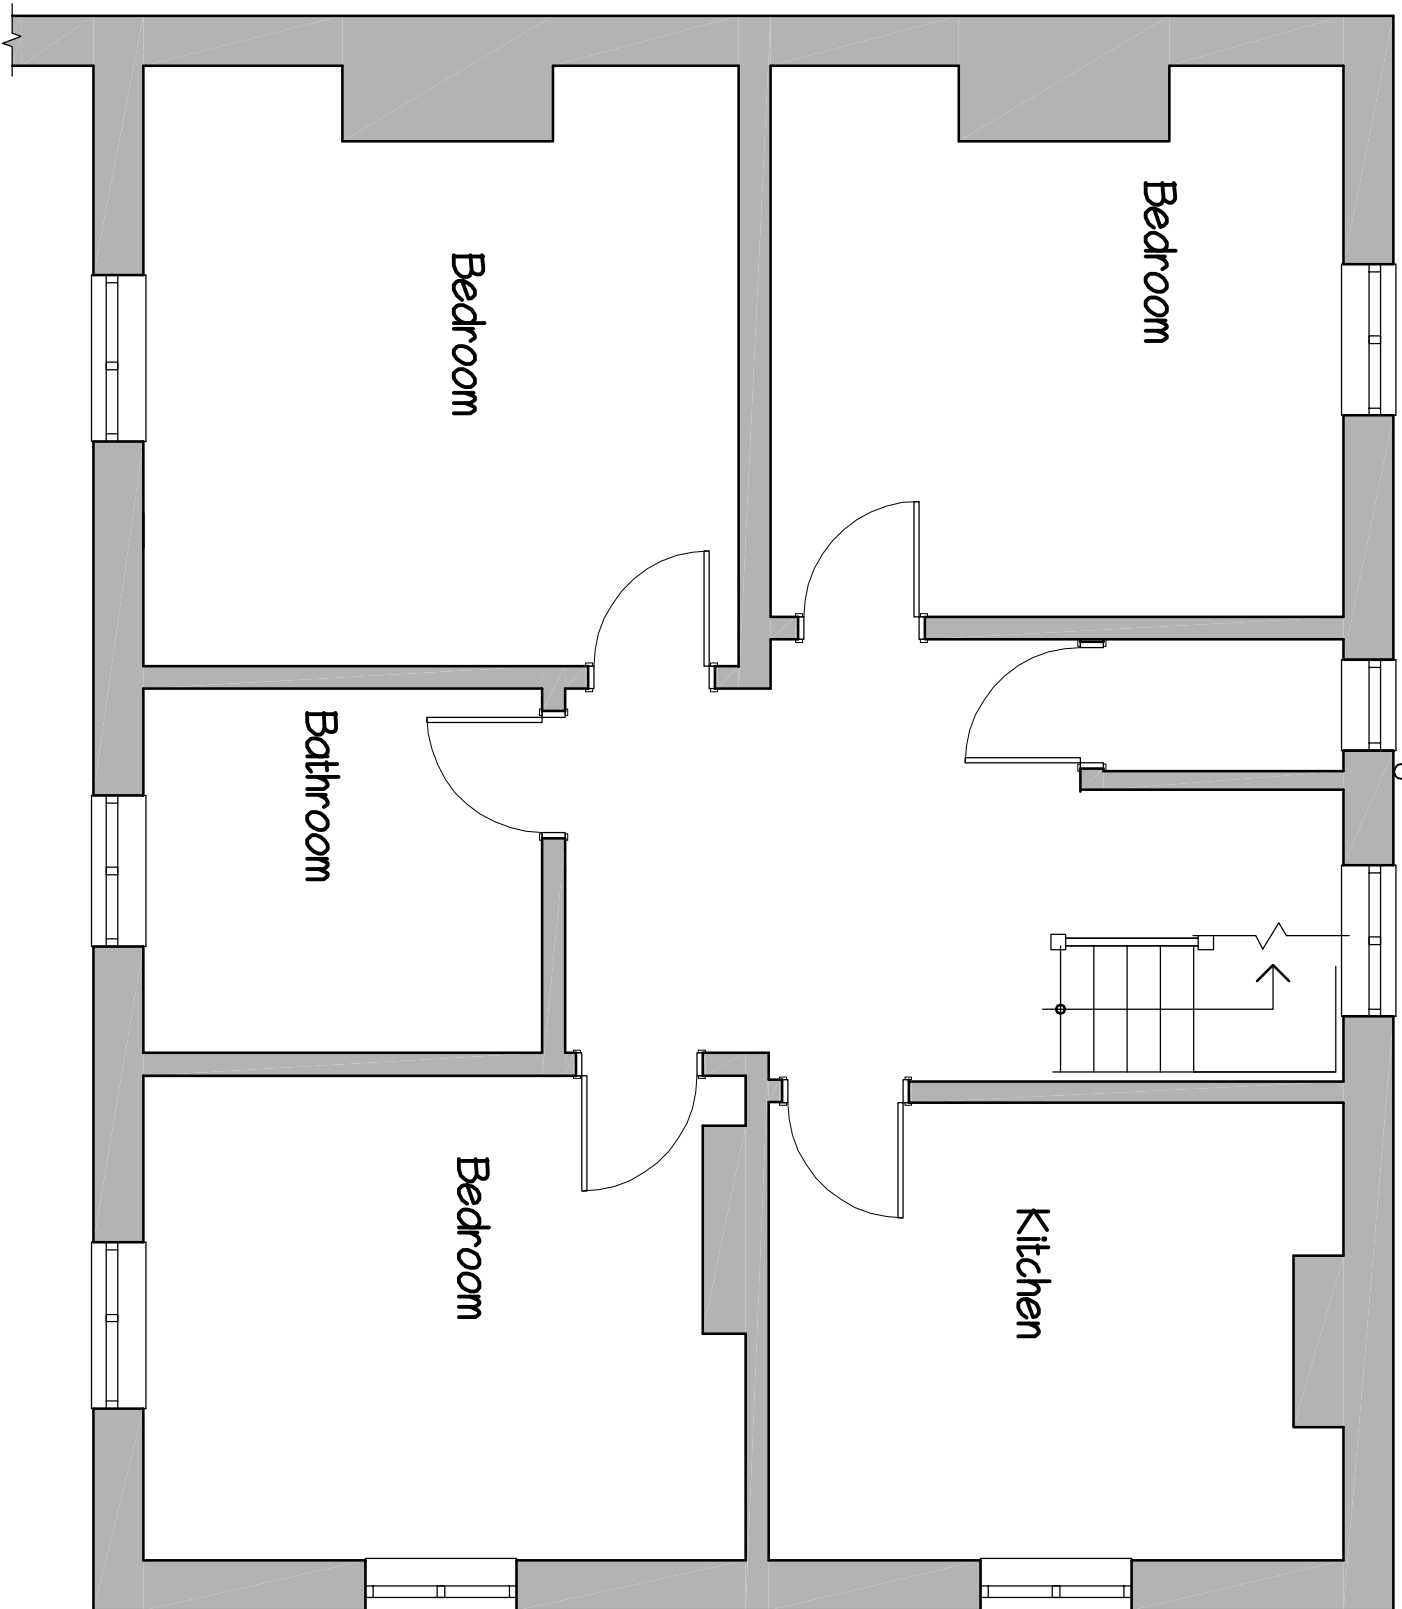


Existing First Floor Plan
Scale 1-50

0 1 2 3 Metres

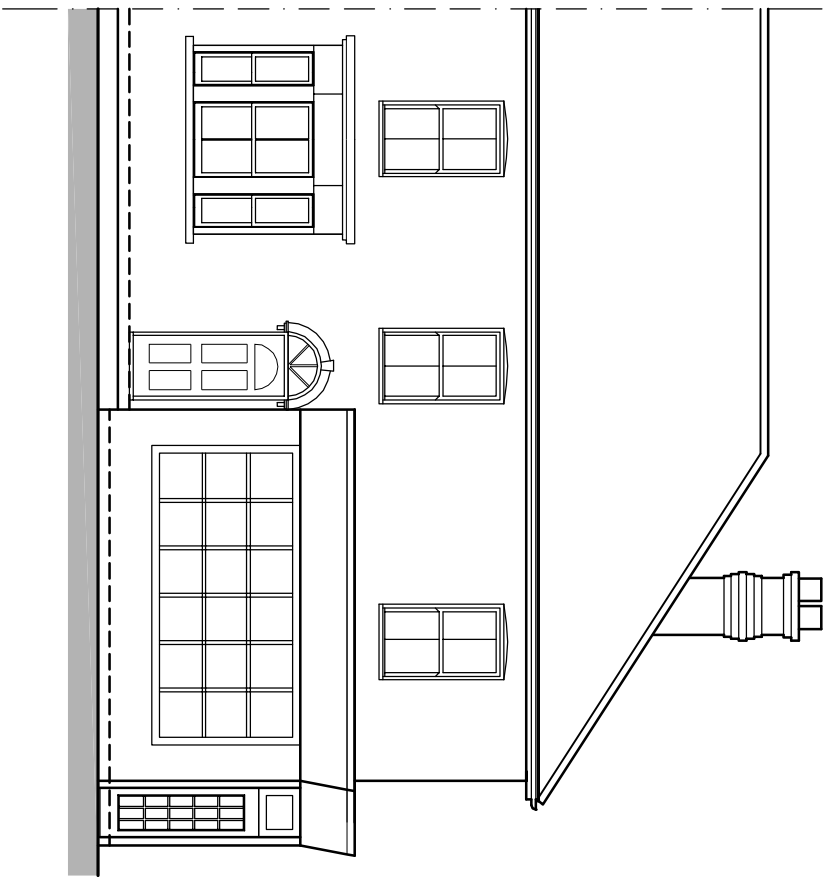


Existing Front Elevation
Scale 1-100

0 1 2 3 Metres

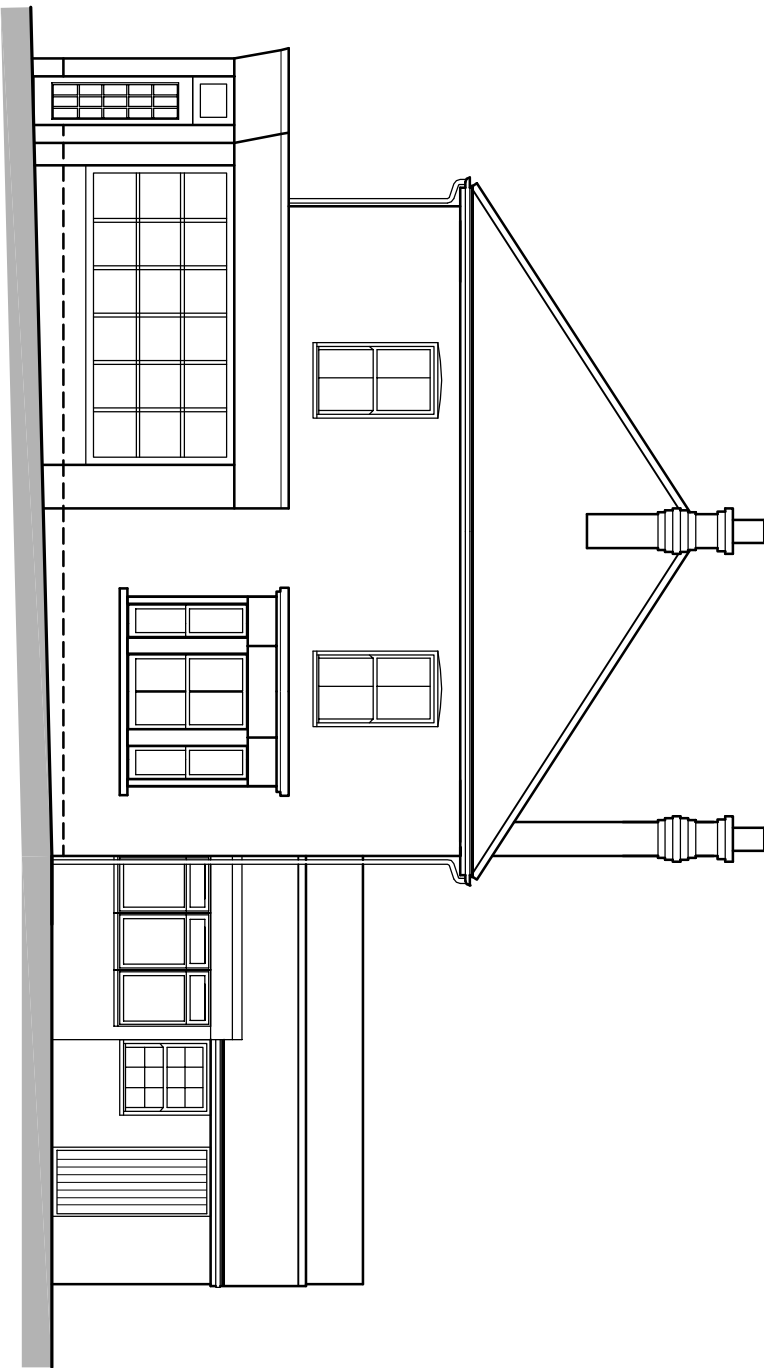


Existing Side Elevation
Scale 1-100

0 1 2 3 Metres

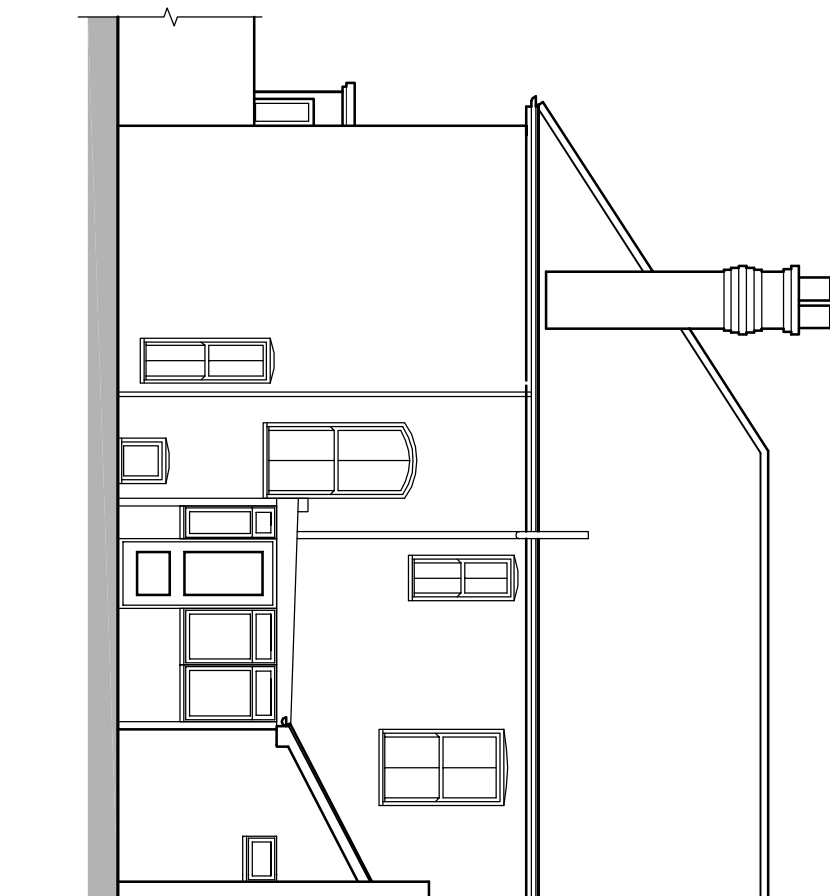

Existing Rear Elevation
Scale 1-100

0 1 2 3 Metres

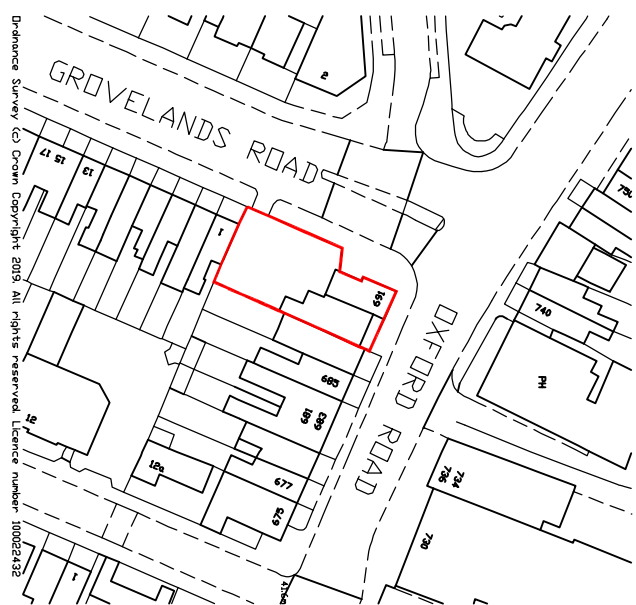

Site Plan
Scale 1-1250

N

 G R E G Farrell Building & Design Consultant greg@gregfarrell.co.uk		43 Meadow Way, Tidbury, Reading, Berk. RG30 4BJ Tel & Fax: 0118 941 4249 Mobile: 07967 009862
REVISIONS		Date
Rev.	Description	

JOB TITLE

684 Oxford Road
Reading

TITLE

Existing Plans & Elevation

SCALE

As Shown @ A1

DATE

Feb. 2014

DRAWING No.

01