



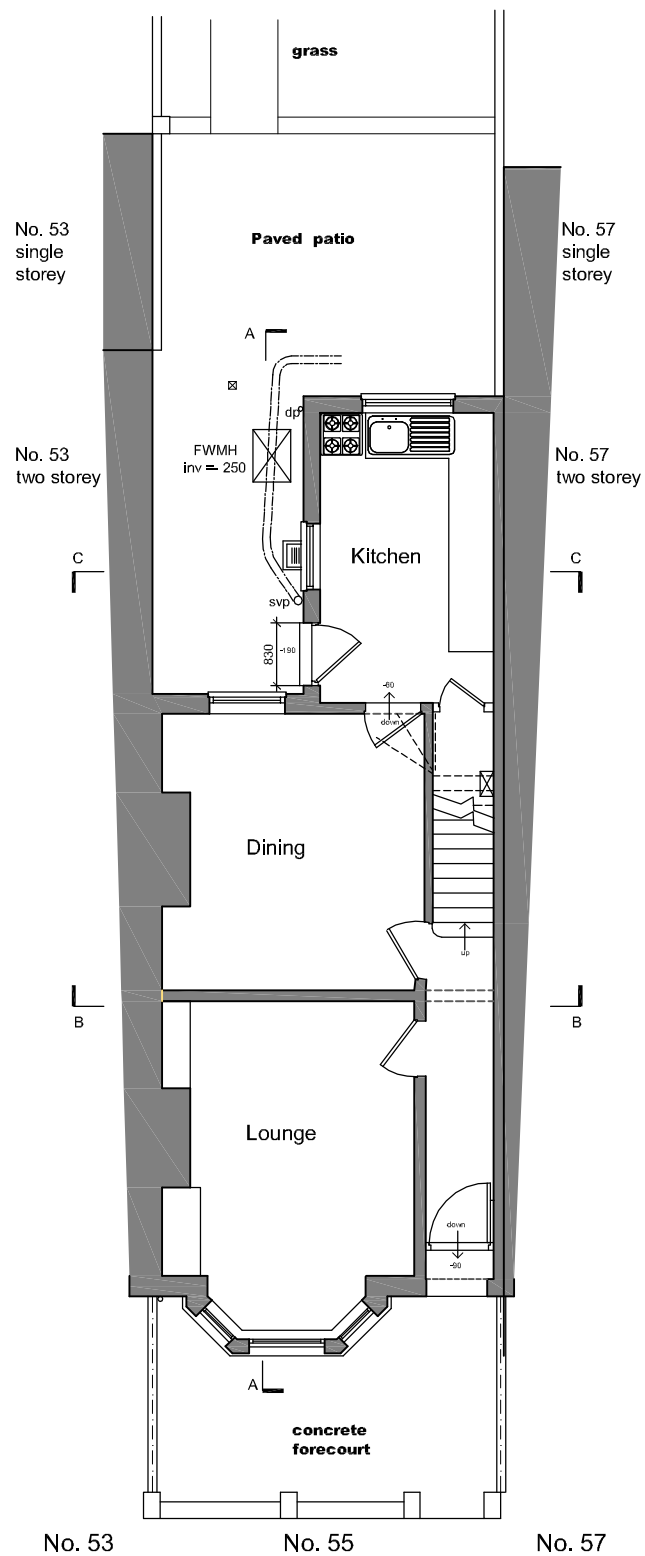


Donnington Road


GROUND FLOOR PLAN

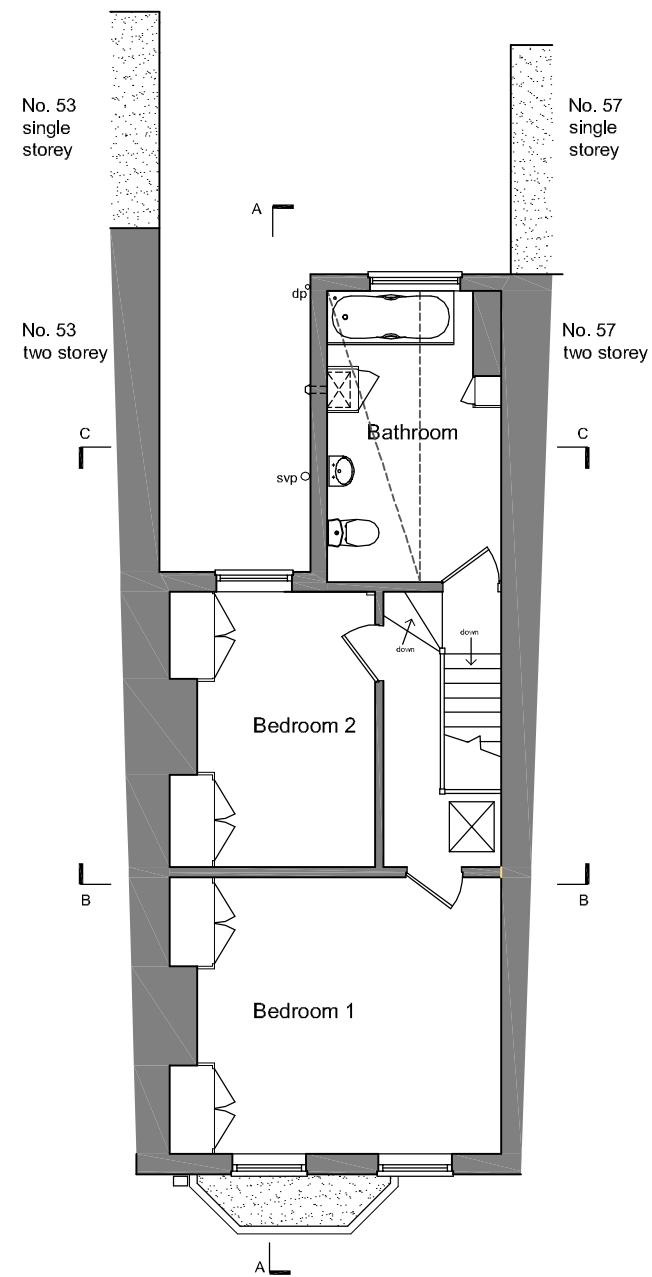


FIRST FLOOR PLAN

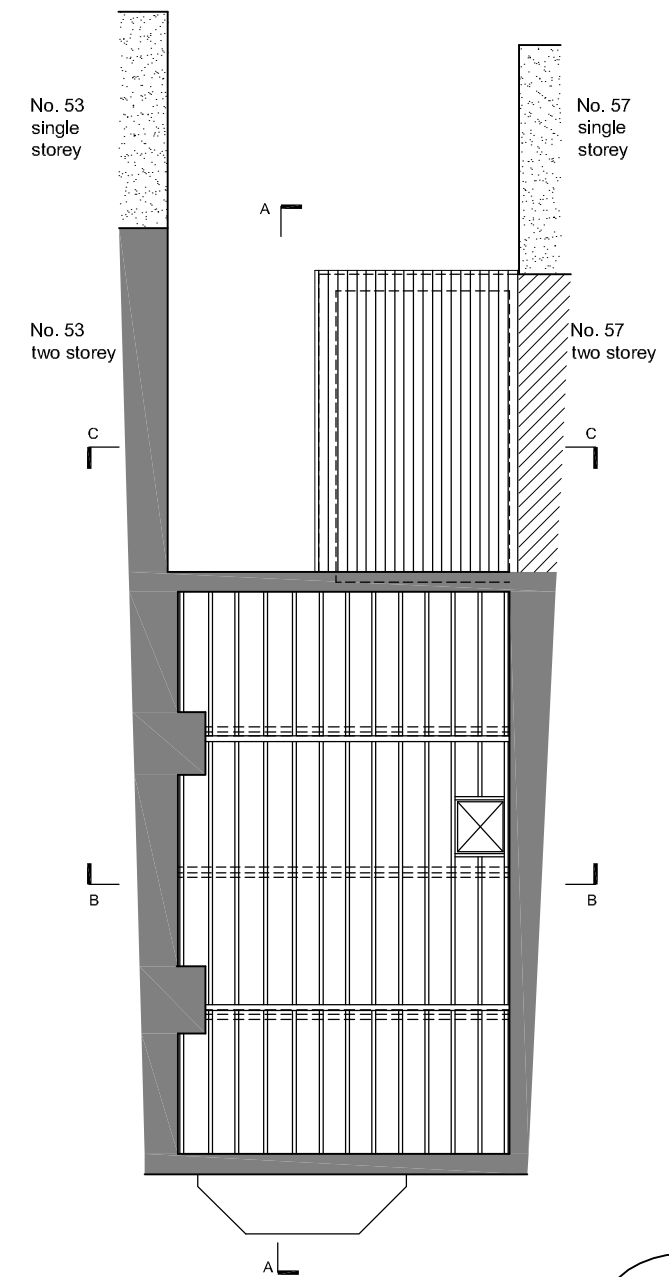

LOFT PLAN

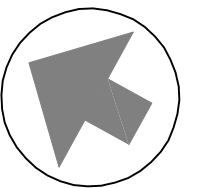

HAWKEDON DEVELOPMENTS

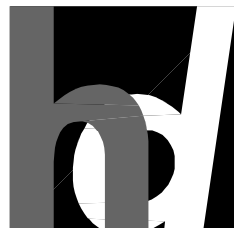

Oakwood House
14 High Tree Drive Earley
Reading Berkshire RG6 1EU
0118 935 3655


info@ihaltd.co.uk

Project Proposed Extension & Alterations
at: 55 Donnington Road,
Reading. RG1 5NE

Client Mr & Mrs D. Copping

Title Existing Floor Plans

Revision

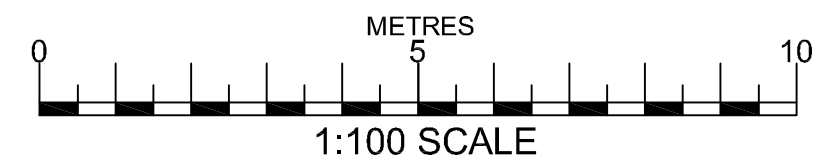

Drawn AB
Scale 1:100 @ A3
Date Apr. 2019

Drawing No **H1413.02**
Rev

All dimensions to be checked on site prior to the commencement of any construction. This drawing may not be reproduced in any part or form without the written consent of Hawkedon Developments Ltd.

ALL COPYRIGHTS RESERVED