


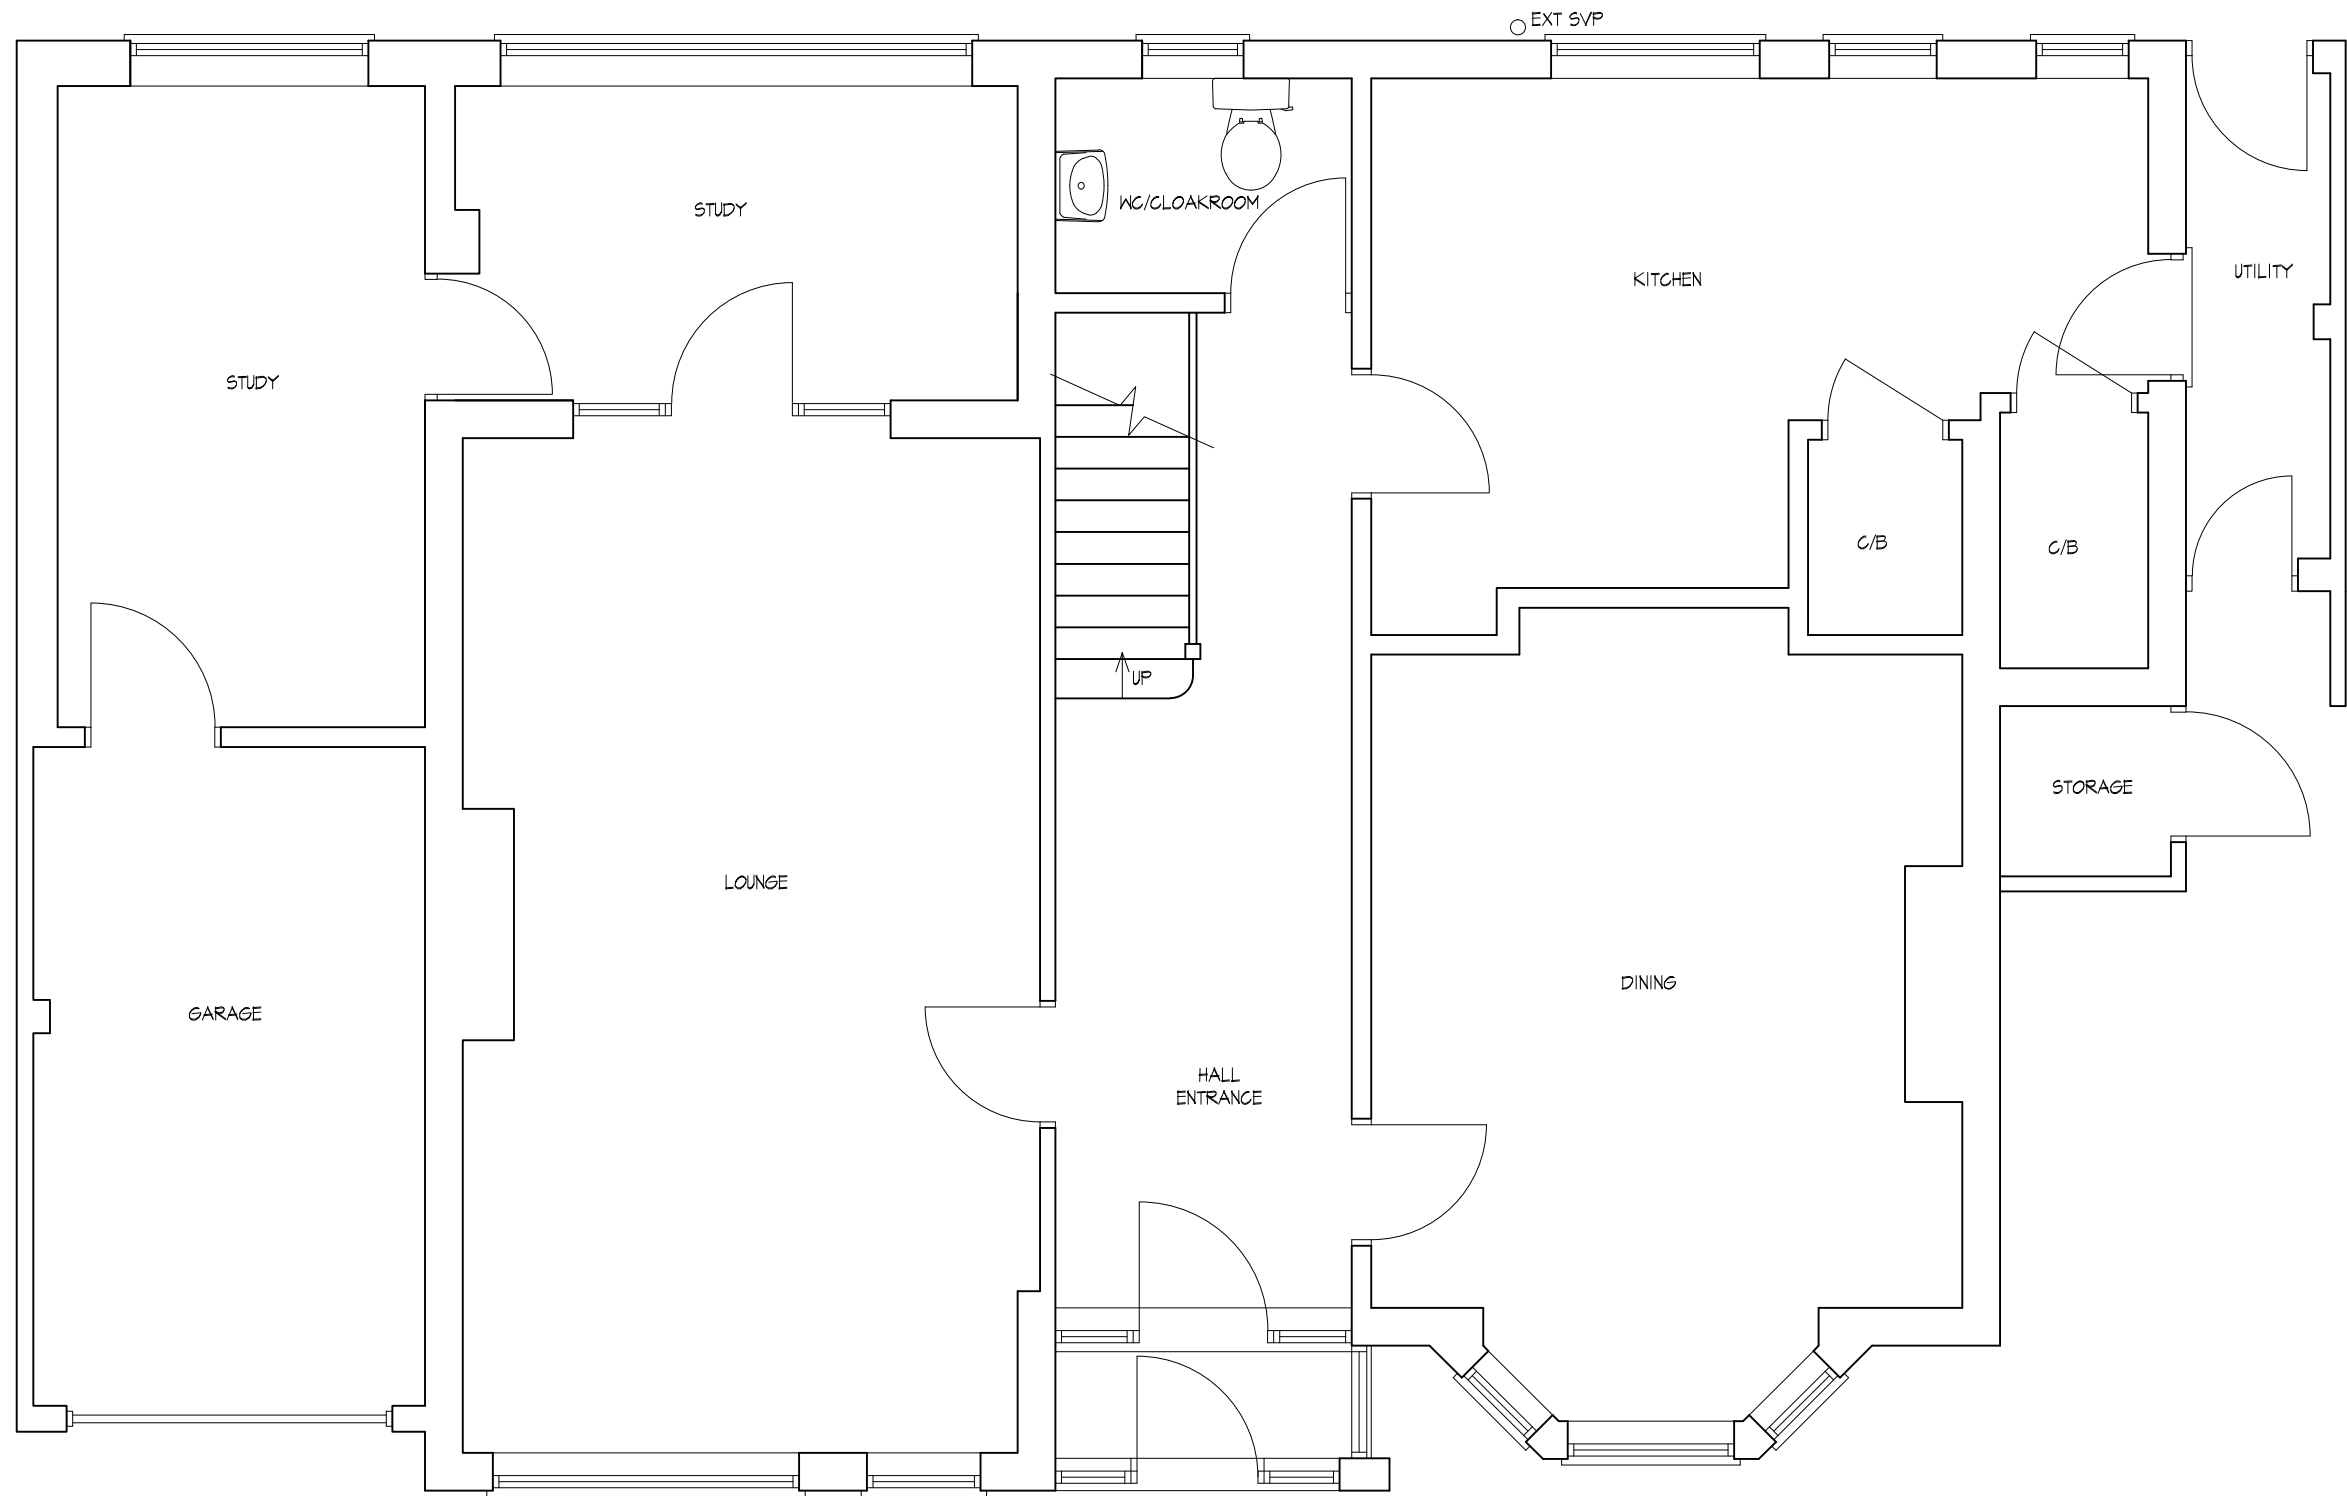

SCALE 1:50

EXISTING GROUND FLOOR PLAN

 CREATIVE DESIGN & STRUCTURE Ltd. HENSON HOUSE NEWTOWN ROAD HENLEY-ON-THAMES RG9 1HG Tel 01491 411922 info@creativedesignandstructure.co.uk www.creativedesignandstructure.co.uk	DRAWN DD	SCALE@A3 1:50	PROJECT PROPOSED DEVELOPMENT AT ; 17 HIGHMOOR ROAD CAVERSHAM READING RG4 7BL	DRAWING No. 30119-01						TITLE EXISTING GROUND FLOOR PLAN
	DATE SEPTEMBER 2019			REV.						