




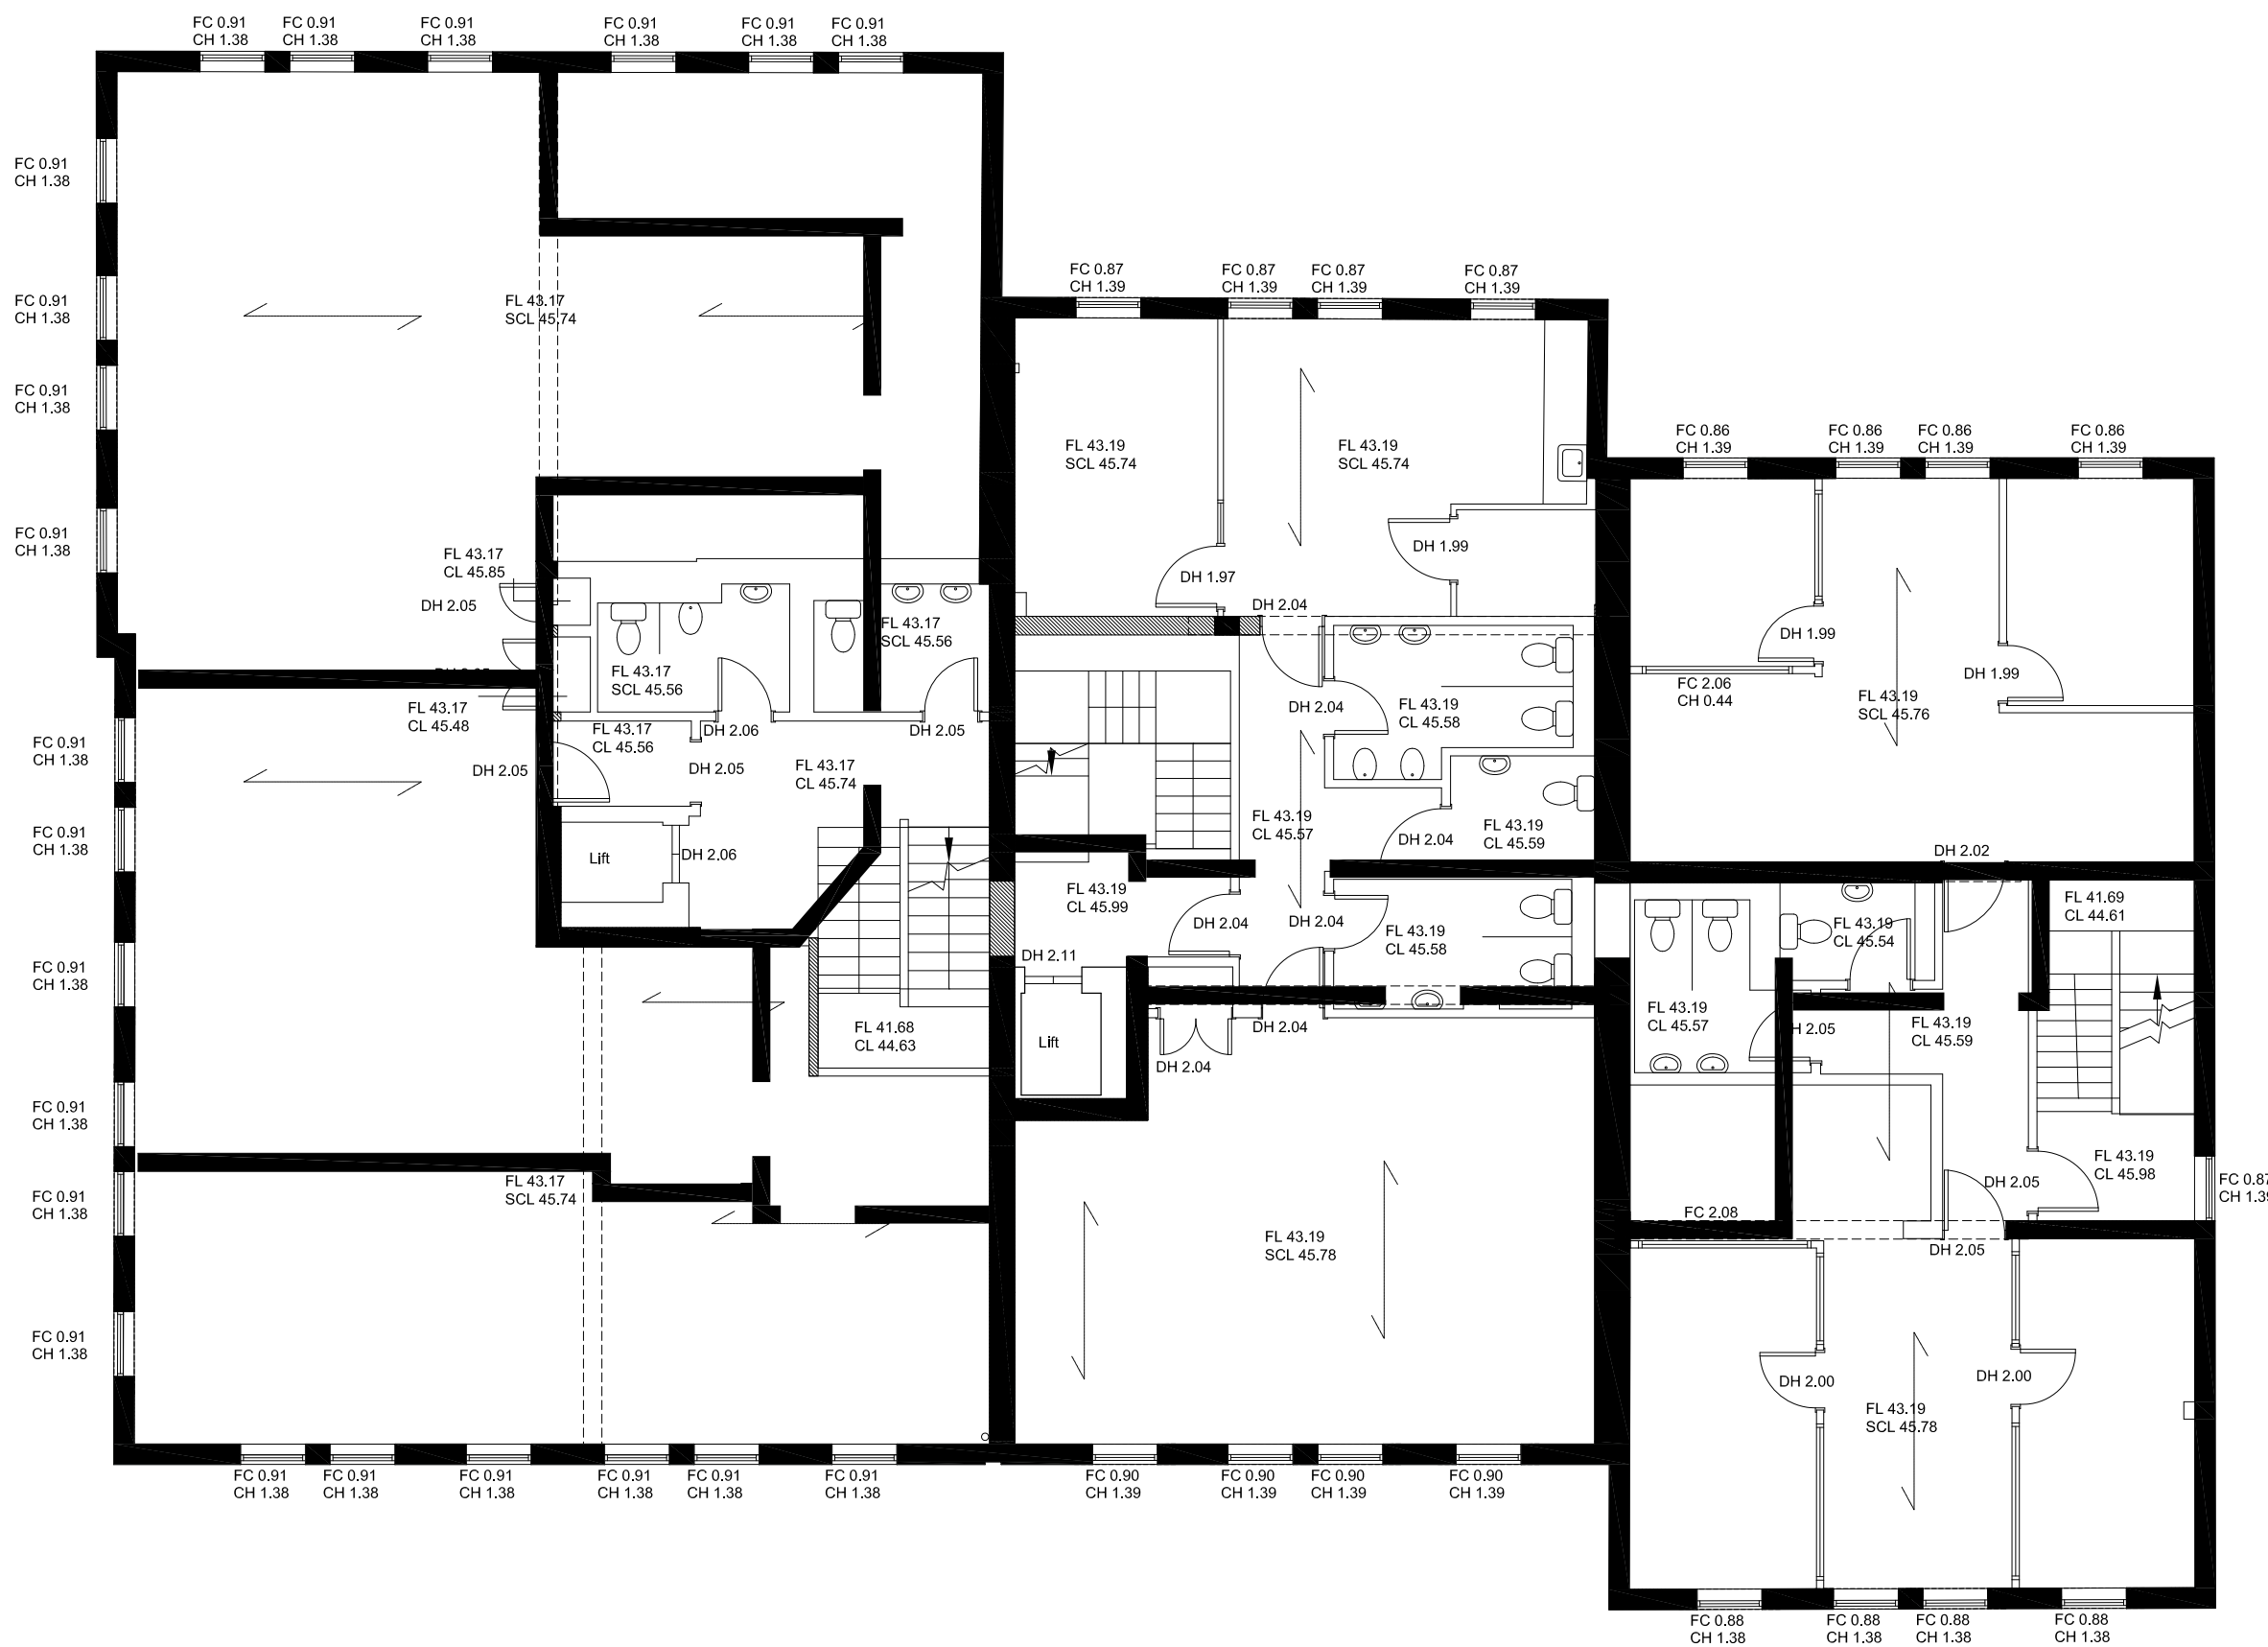

FIRST FLOOR PLAN

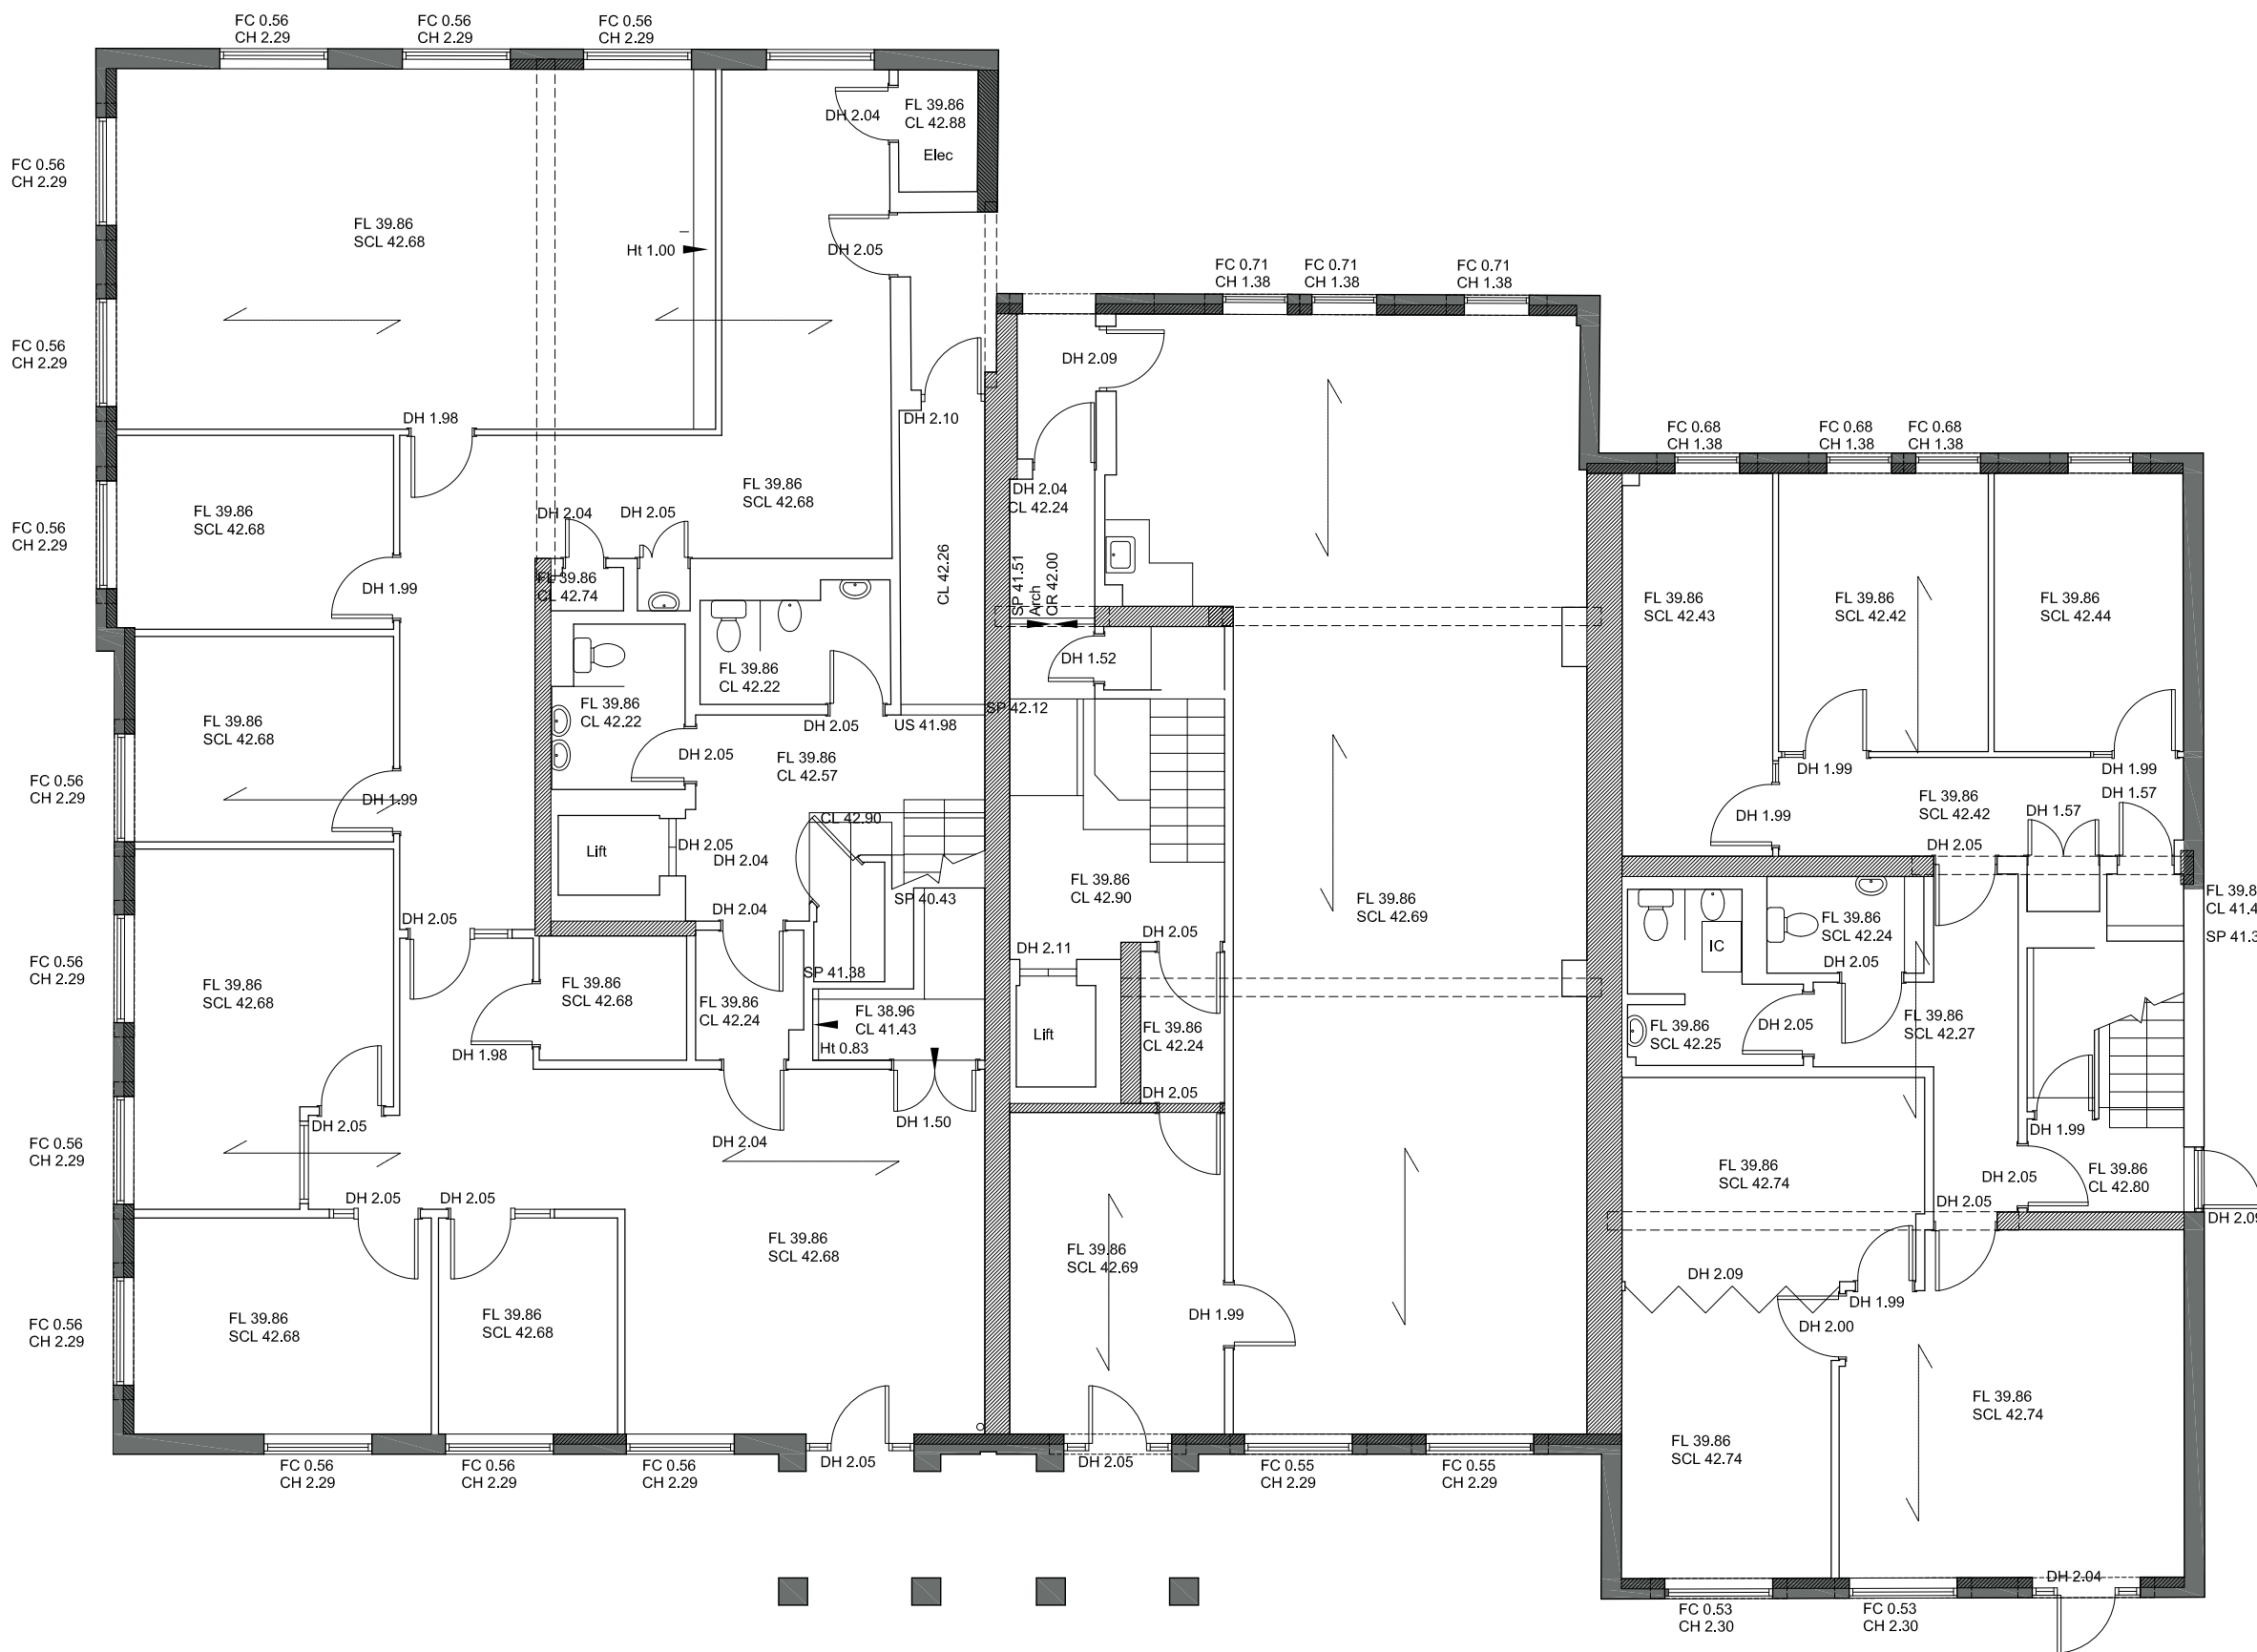

GROUND FLOOR PLAN

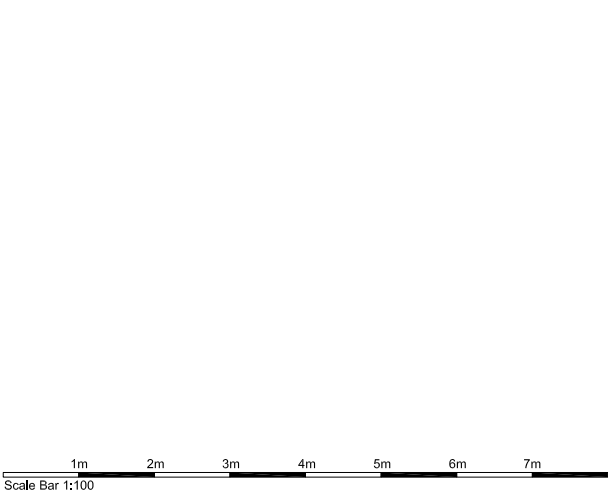

Project Title	PROPOSED RESIDENTIAL EXTENSION		
	54-58 QUEENS ROAD READING RG1 4RP		
Client	PINEMACE LTD		
Status	PLANNING		
Scale	1:100	Drawing Size	A2
Date	09/09/2019	Drawn By	BG
		Checked	TVT

Rev	Date	Description	Rev By	Chk'd By
Drawing Title		EXISTING GROUND & FIRST FLOOR PLAN		
Job-Dwg No		15261-103		Rev -
☐ 2 St. Johns North, Wakefield, WF1 3QA t. 01924 291800 ☐ Carvers Warehouse, 77 Dale Street, Manchester, M1 2HG t. 0161 2388555 ☐ The Old Rectory, 79 High Street, Newport Pagnell, MK16 8AB t. 01908 211577 ☒ 101 London Road, Reading, RG1 5BY t. 0118 9507700 ☐ 10 Gees Court, St Christophers Place, London, W1U 1JJ t. 0207 4091215				



ARCHITECTS

www.harrispartnership.com