



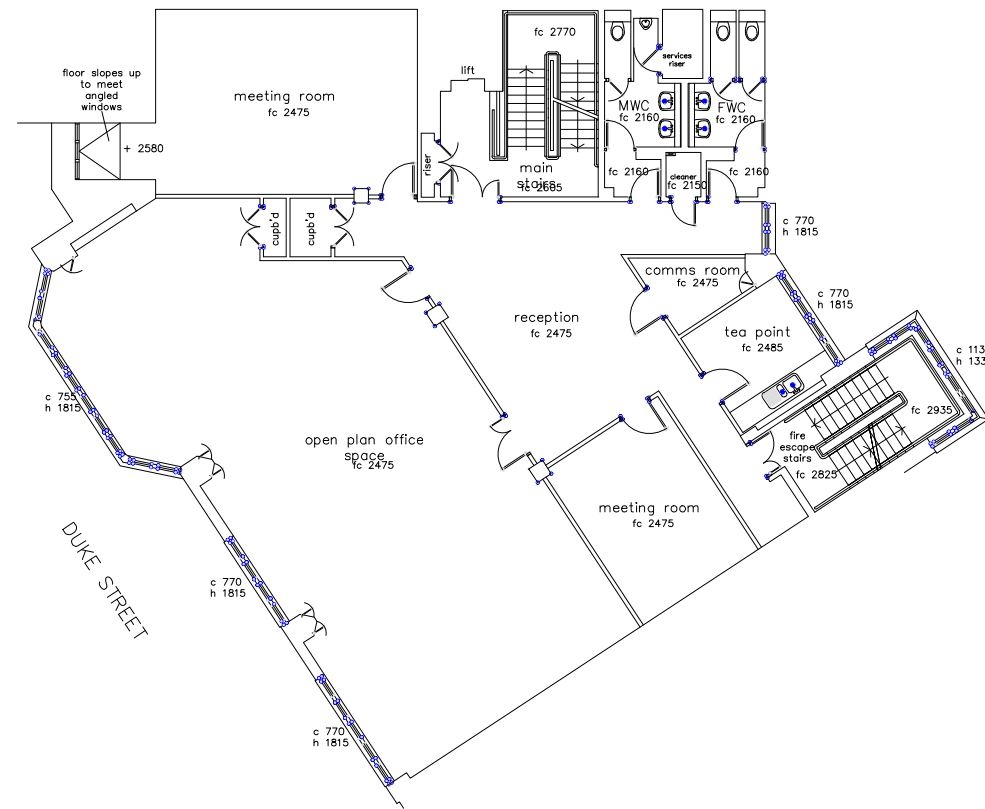

EXISTING FIRST FLOOR PLAN
SCALE 1:200

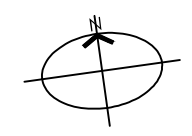

Rev:



6 Wrotham Business Park
Barnet, Herts
EN5 4SZ

t: 0208 275 1080
e: enquiries@planningconsent.com
w: www.planningconsent.com

Drawing Title:
Existing First Floor Plan

Scale: 1:200@A3
Drwn: srt

Project:
P.D.Application

Date: April 2019

Location:
Dukesbridge Chambers,
Reading, RG1 4SA

Drawing No:
5016 41