

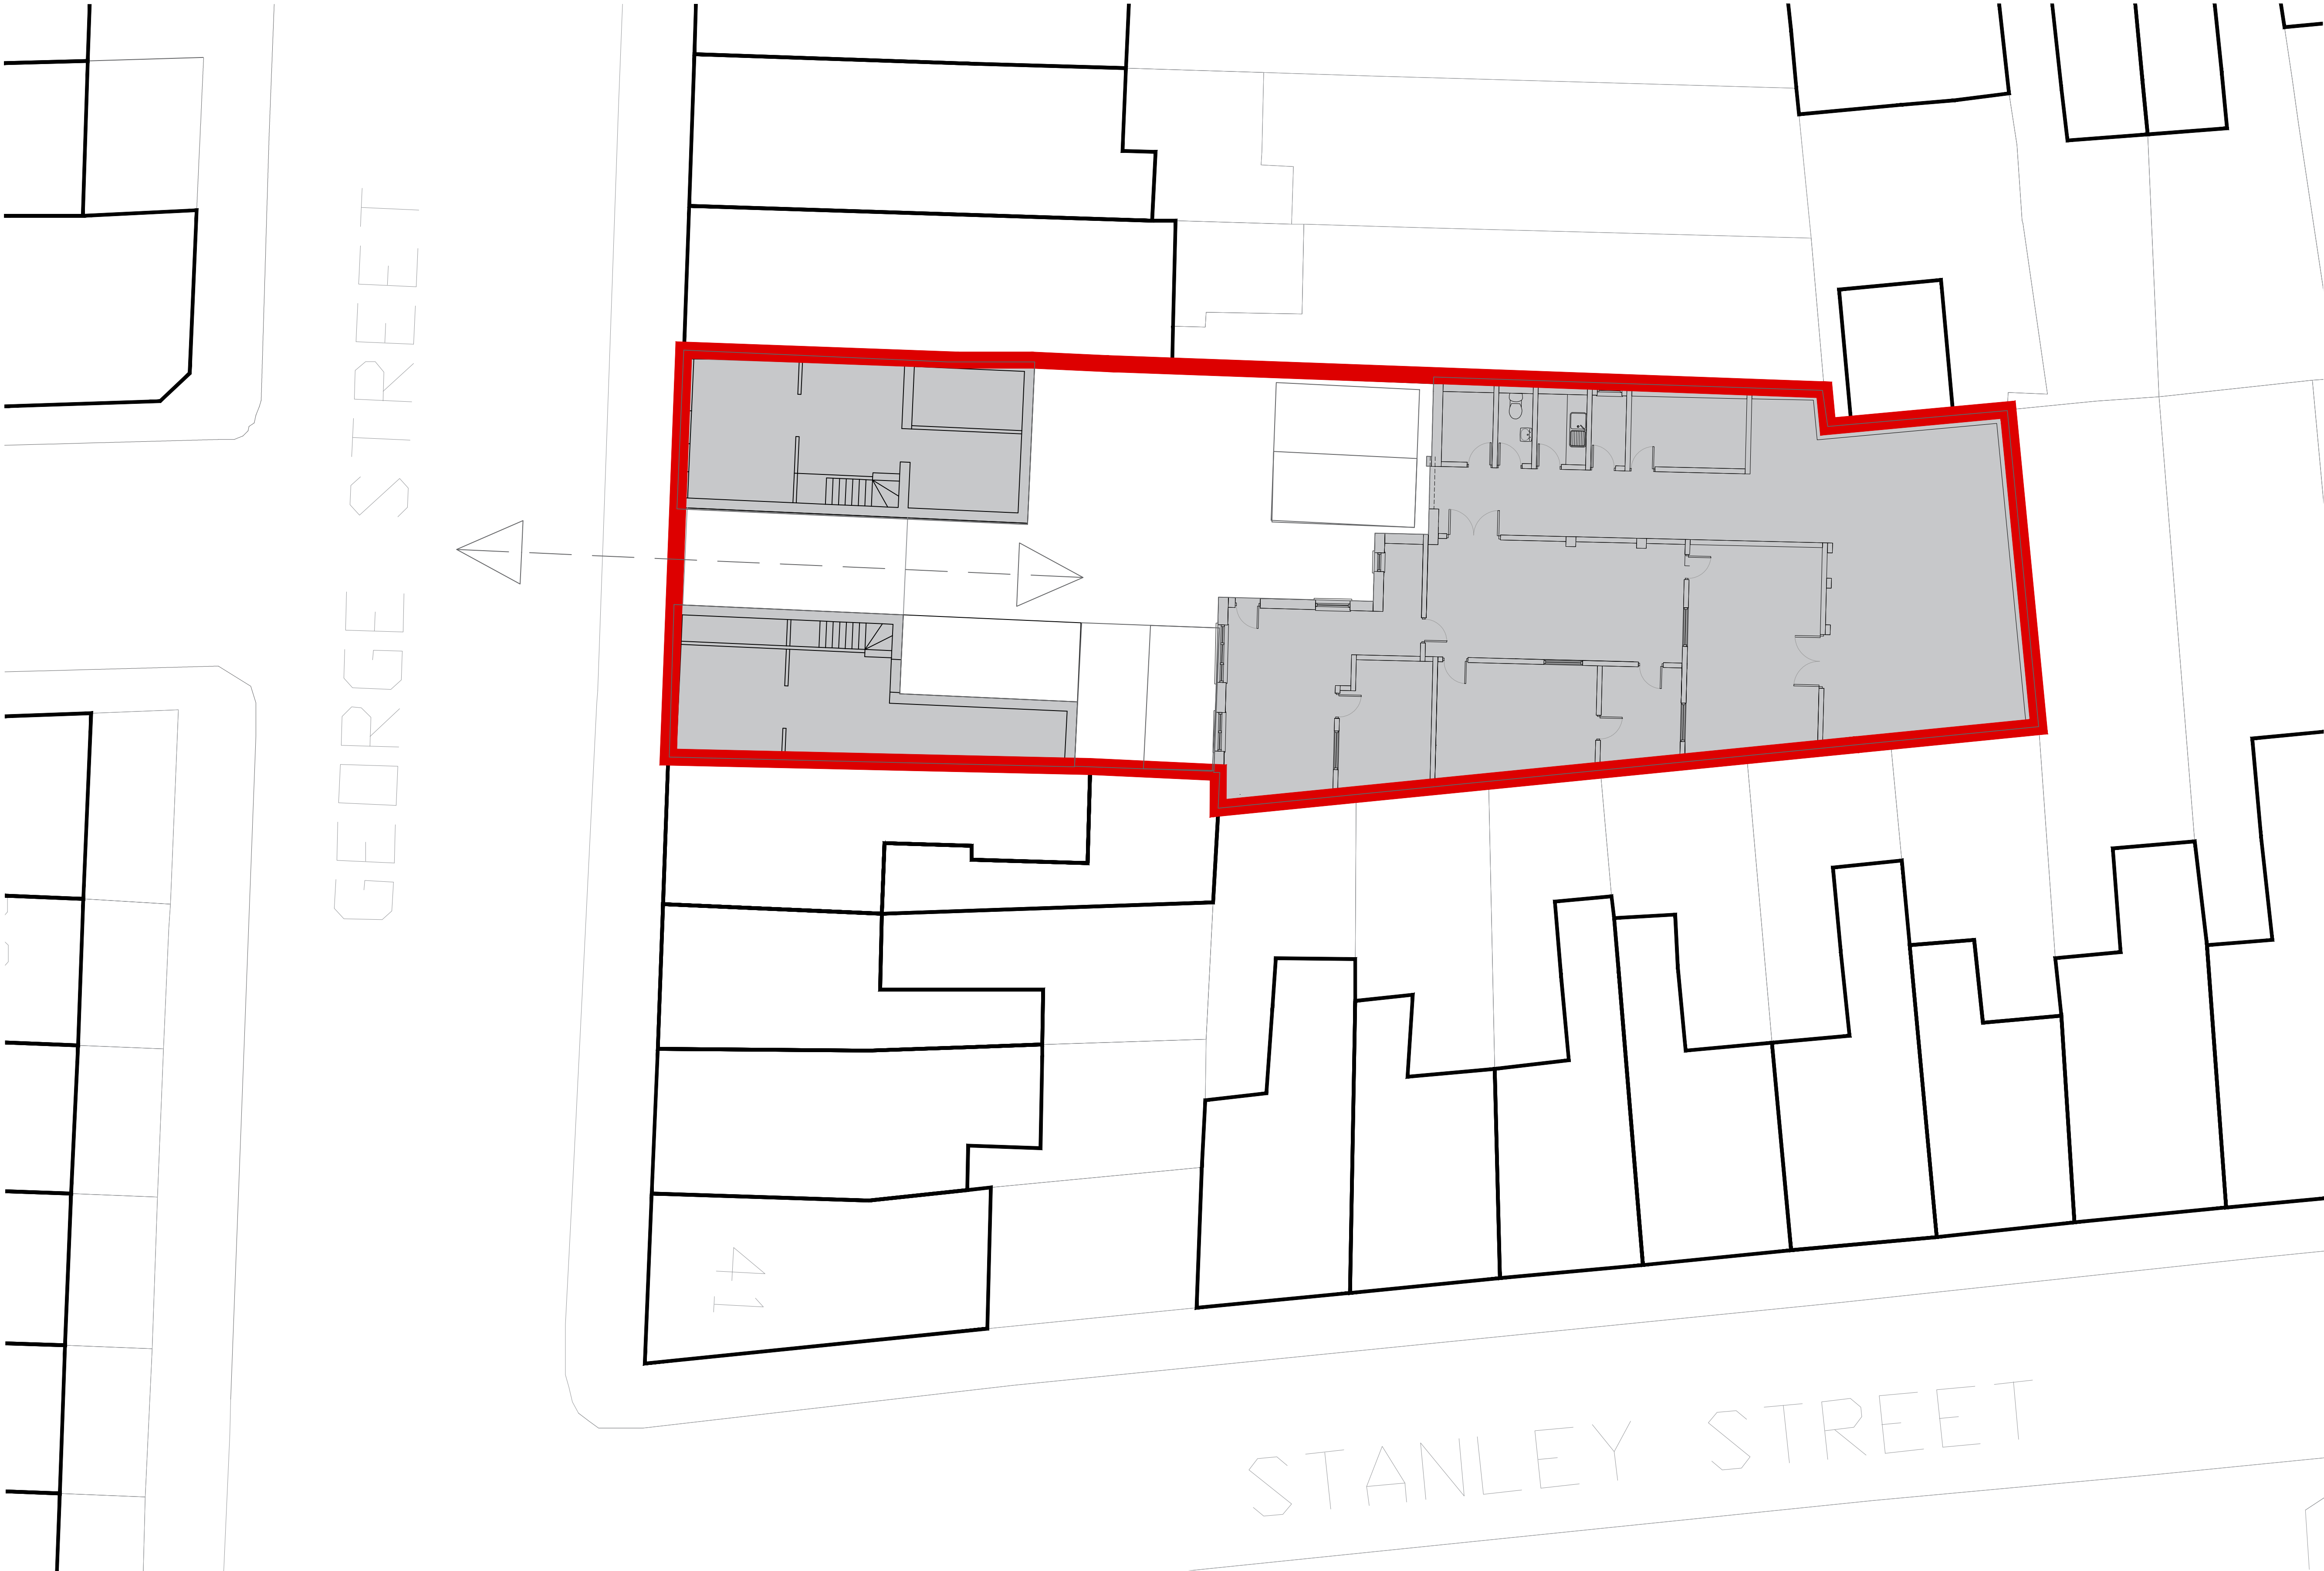


 

Existing site plan
1:100@A1

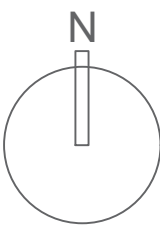

© SUPERSTRUKT - DISCLAIMER:

This drawing is copyright and shall not be reproduced nor used for any other purpose without the written permission of SUPERSTRUKT. This drawing must be read in conjunction with all other related drawings and documentation. It is the contractor's responsibility to ensure full compliance with the Building Regulations. Do not scale from this drawing, and signed dimensions only. It is the contractor's responsibility to check and verify all dimensions on site. Any discrepancies to be reported immediately.
IF IN DOUBT, ASK.

Materials not in conformity with relevant British or European Standards/Codes of practice or materials known to be deleterious to health & safety must not be used or specified on this project.

No.	Date	Description	Drawn/Checked
PROJECT			
George Street			
Reading			
TITLE			
Existing Site plans			
DRAWING STATUS			
planning			

DRAWN	DPB	CHECKED
SCALE	1:100@A1	
DATE	18.11.2017	
SUPERSTRUKT		
JOB NO.	DRAWING NO.	REV
SU-28	PL-02	-