




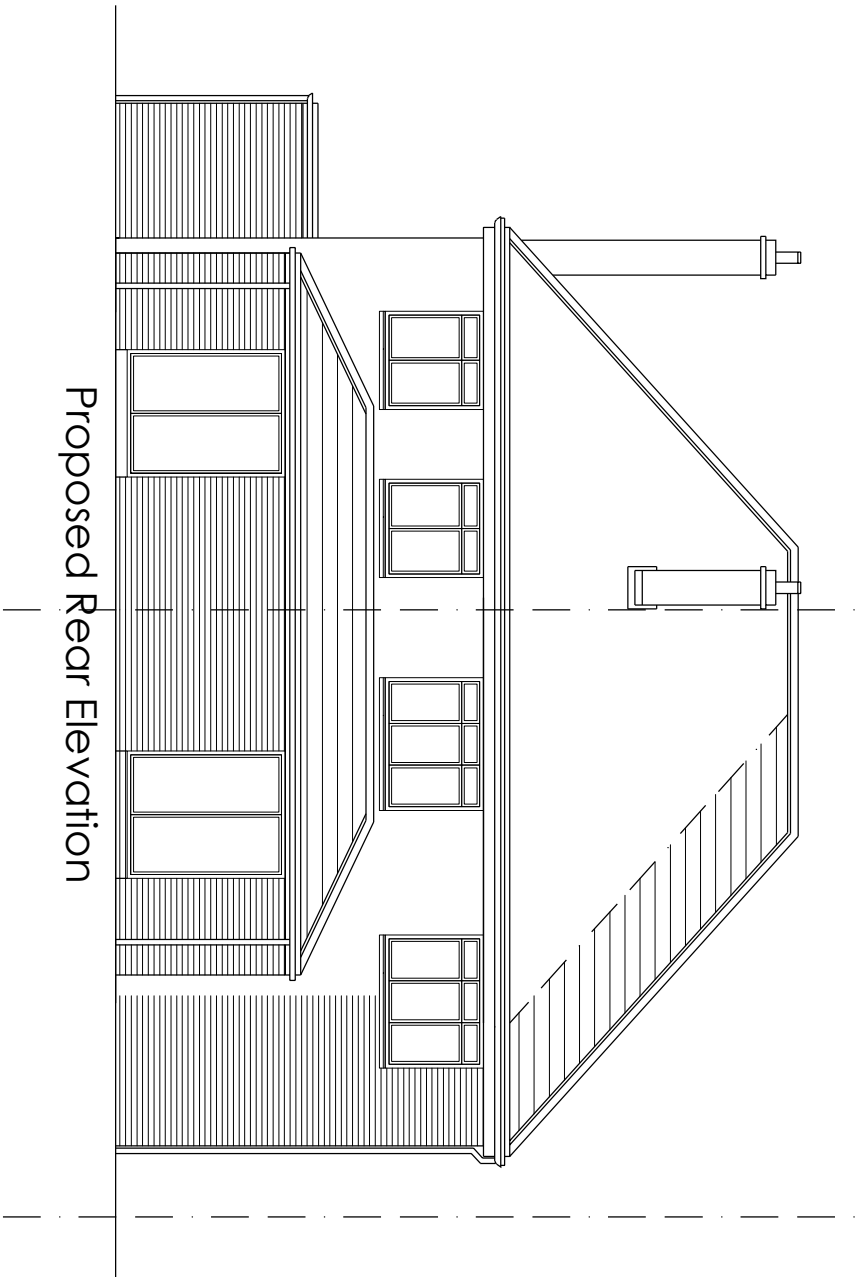


Proposed Rear Elevation

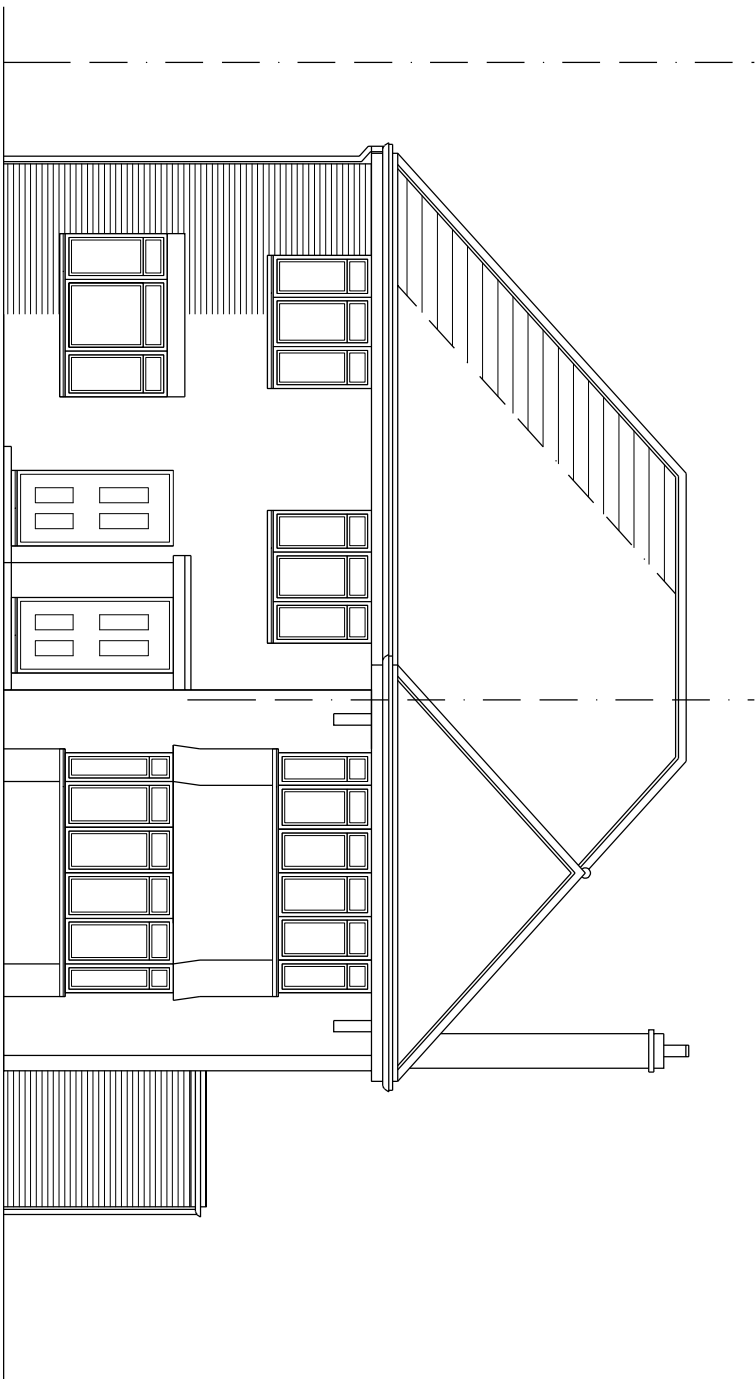

Proposed Front Elevation

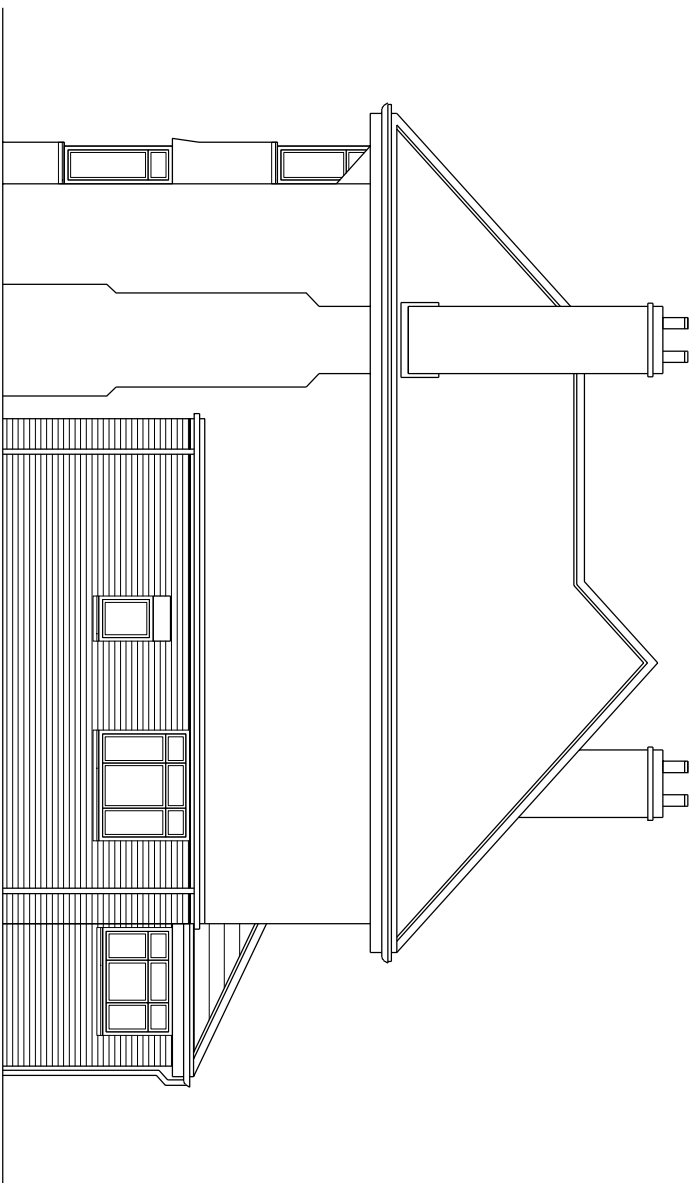

Proposed East Elevation

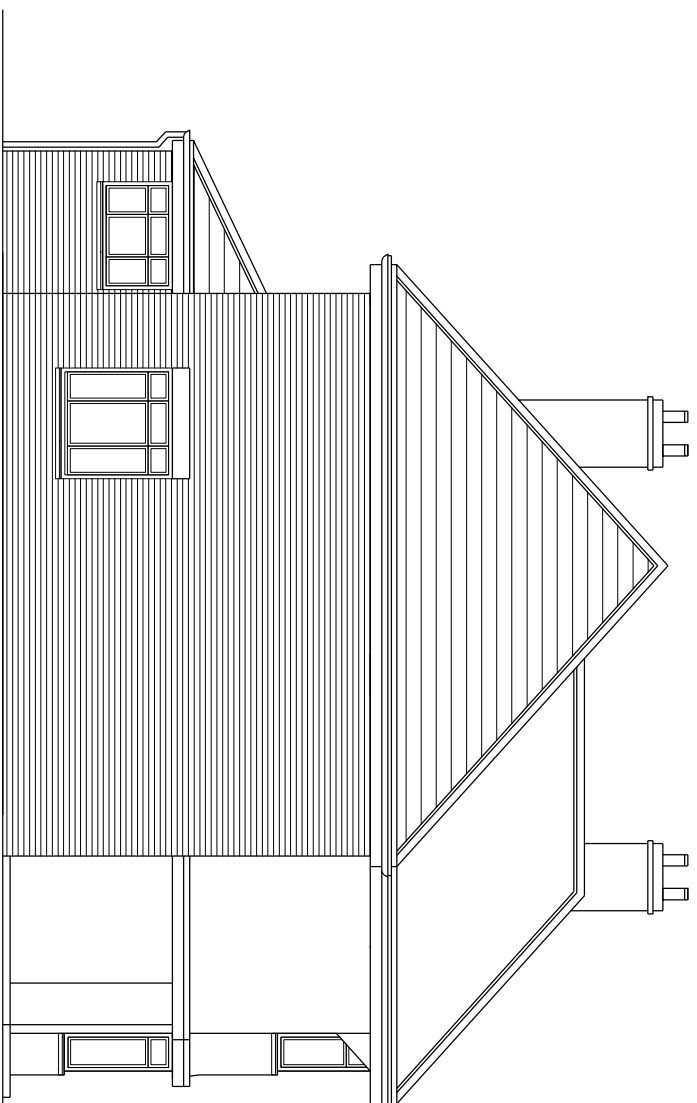

Proposed West Elevation



Do not Scale. Use figured dimensions only. Subject to site survey and all necessary consents. All dimensions to be checked by user and any discrepancies, errors or omissions to be reported to the Architect before work commences This drawing is to be read in conjunction with all other relevant materials.



07889731195

info@mzmassociates.com

Client:

Cube Developments

Project:

114 Southcote
Lane
Reading
RG30 3AF

Drawing:

Proposed
Elevations

Job No: 1904+LSR

Scale: 1:100

Date: April 2019

Dwg No:

PL-05