



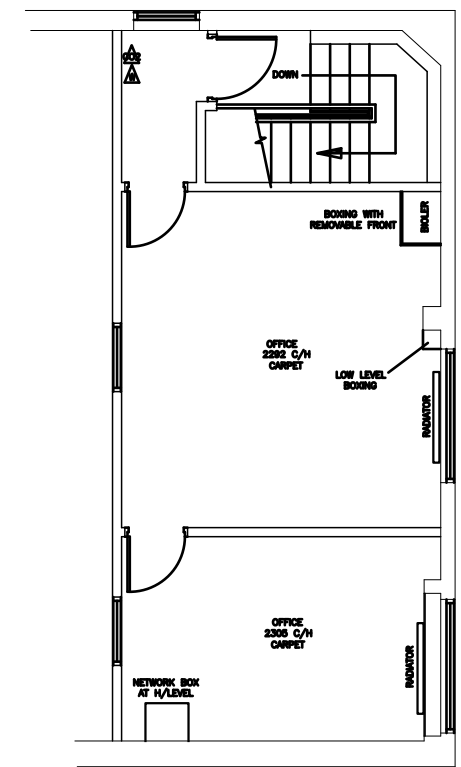

3756 SQ FT GROSS

 

Scale Bar 1–100

		REVISIONS	
 Middletons			
PROJECTS	31 Boulton Road, Reading RG2 0NH		
TITLE	Existing Floor plan		
JOB NO -	DRAWING NO REA EX 01	REVISION -	
DATE 10.09.19	SCALE 1:100 @ A3	DRAWN IL	