


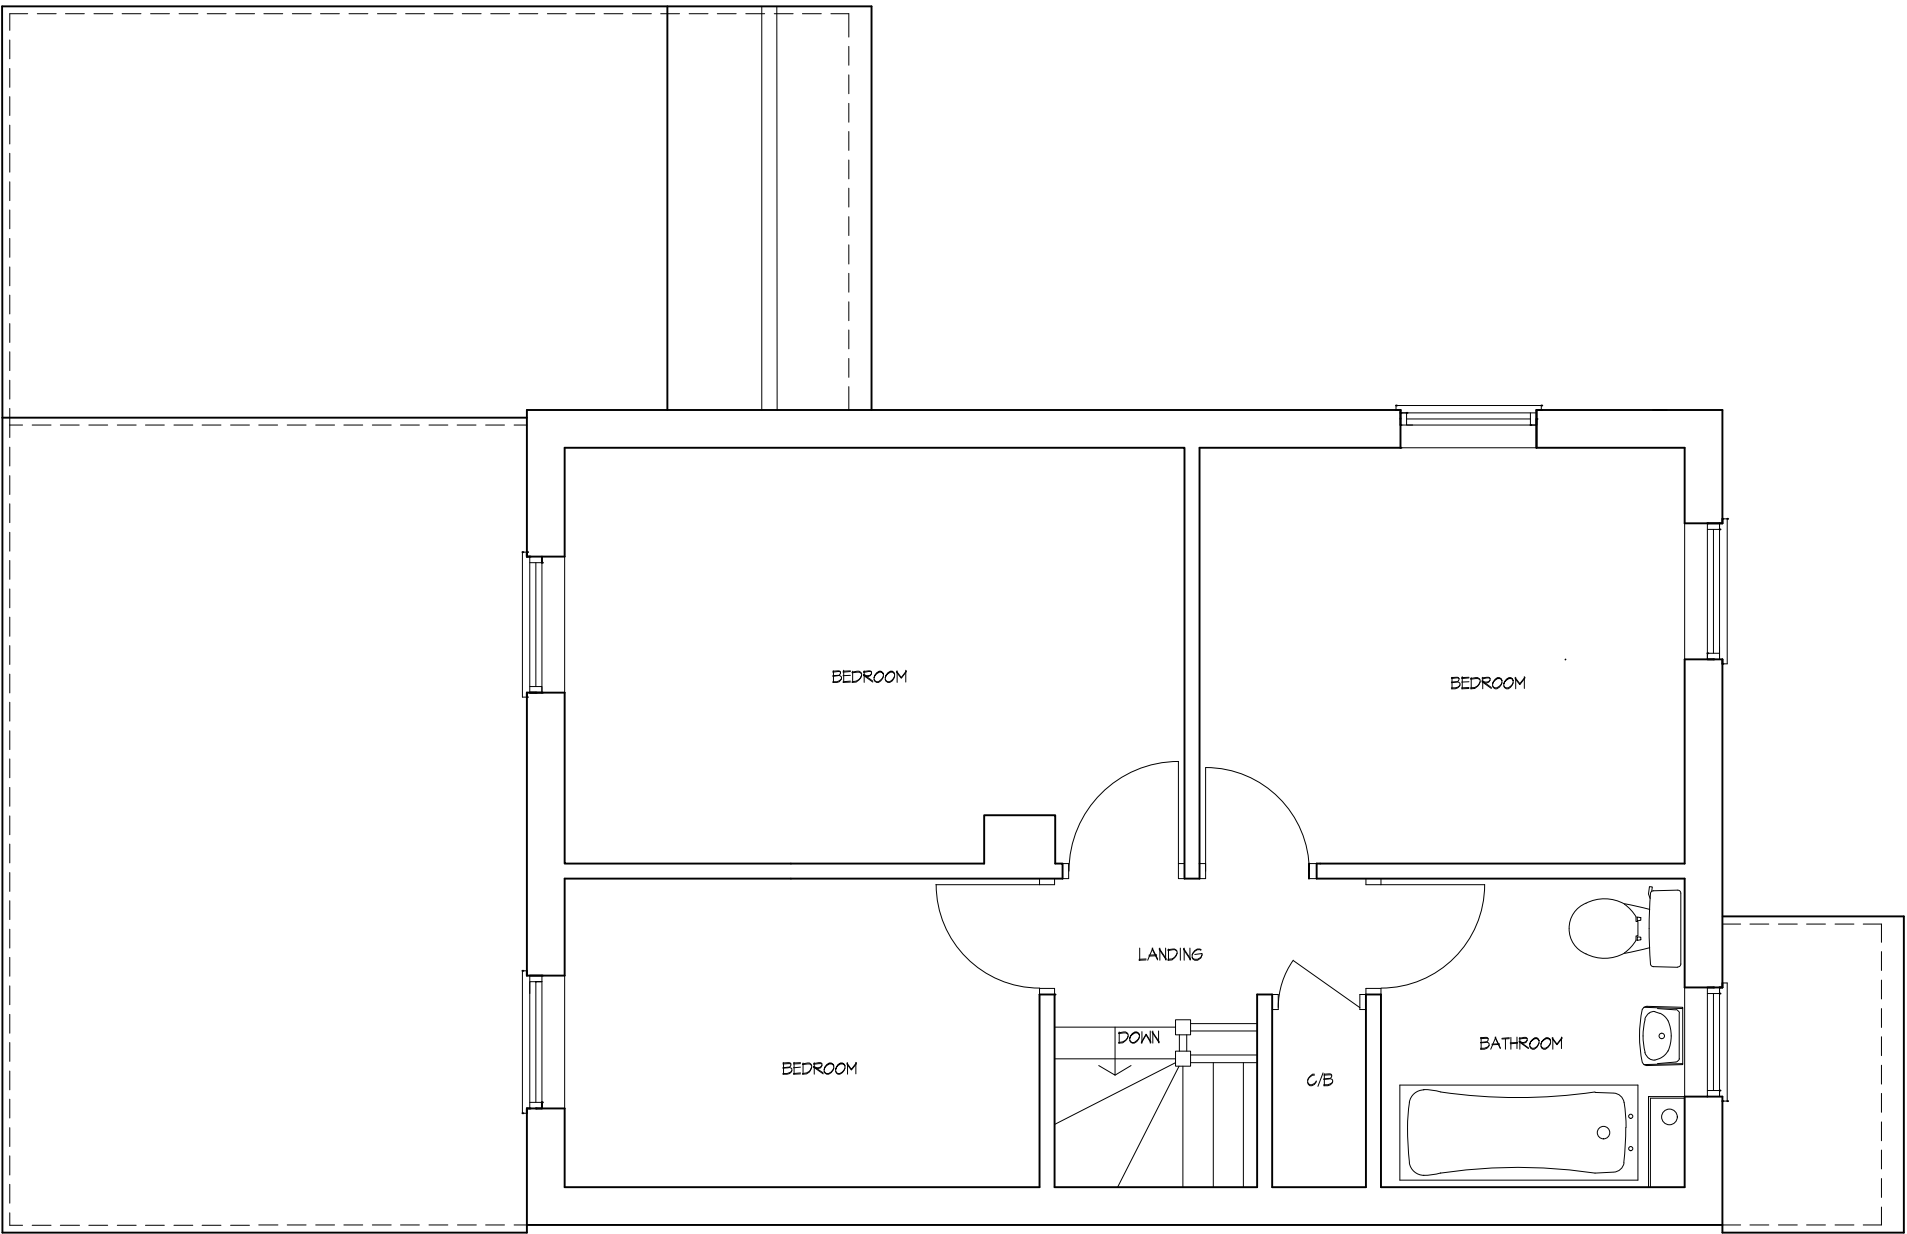

SCALE 1:50

EXISTING FIRST FLOOR PLAN

PROJECT
PROPOSED DEVELOPMENT AT ;
4 DARTINGTON CLOSE
TILEHURST
RG30 6DG

TITLE

EXISTING FIRST
FLOOR PLAN

 CREATIVE DESIGN &
STRUCTURE Ltd.

HENSON HOUSE NEWTOWN ROAD
HENLEY-ON-THAMES RG9 1HG
Tel 01491 411922

Info@creativedesignandstructure.co.uk www.creativedesignandstructure.co.uk

DRAWN
DD

DATE
AUGUST 2019

DRAWING No.

23919-02

SCALE @ A3

1:50

REV.
