



Site boundary

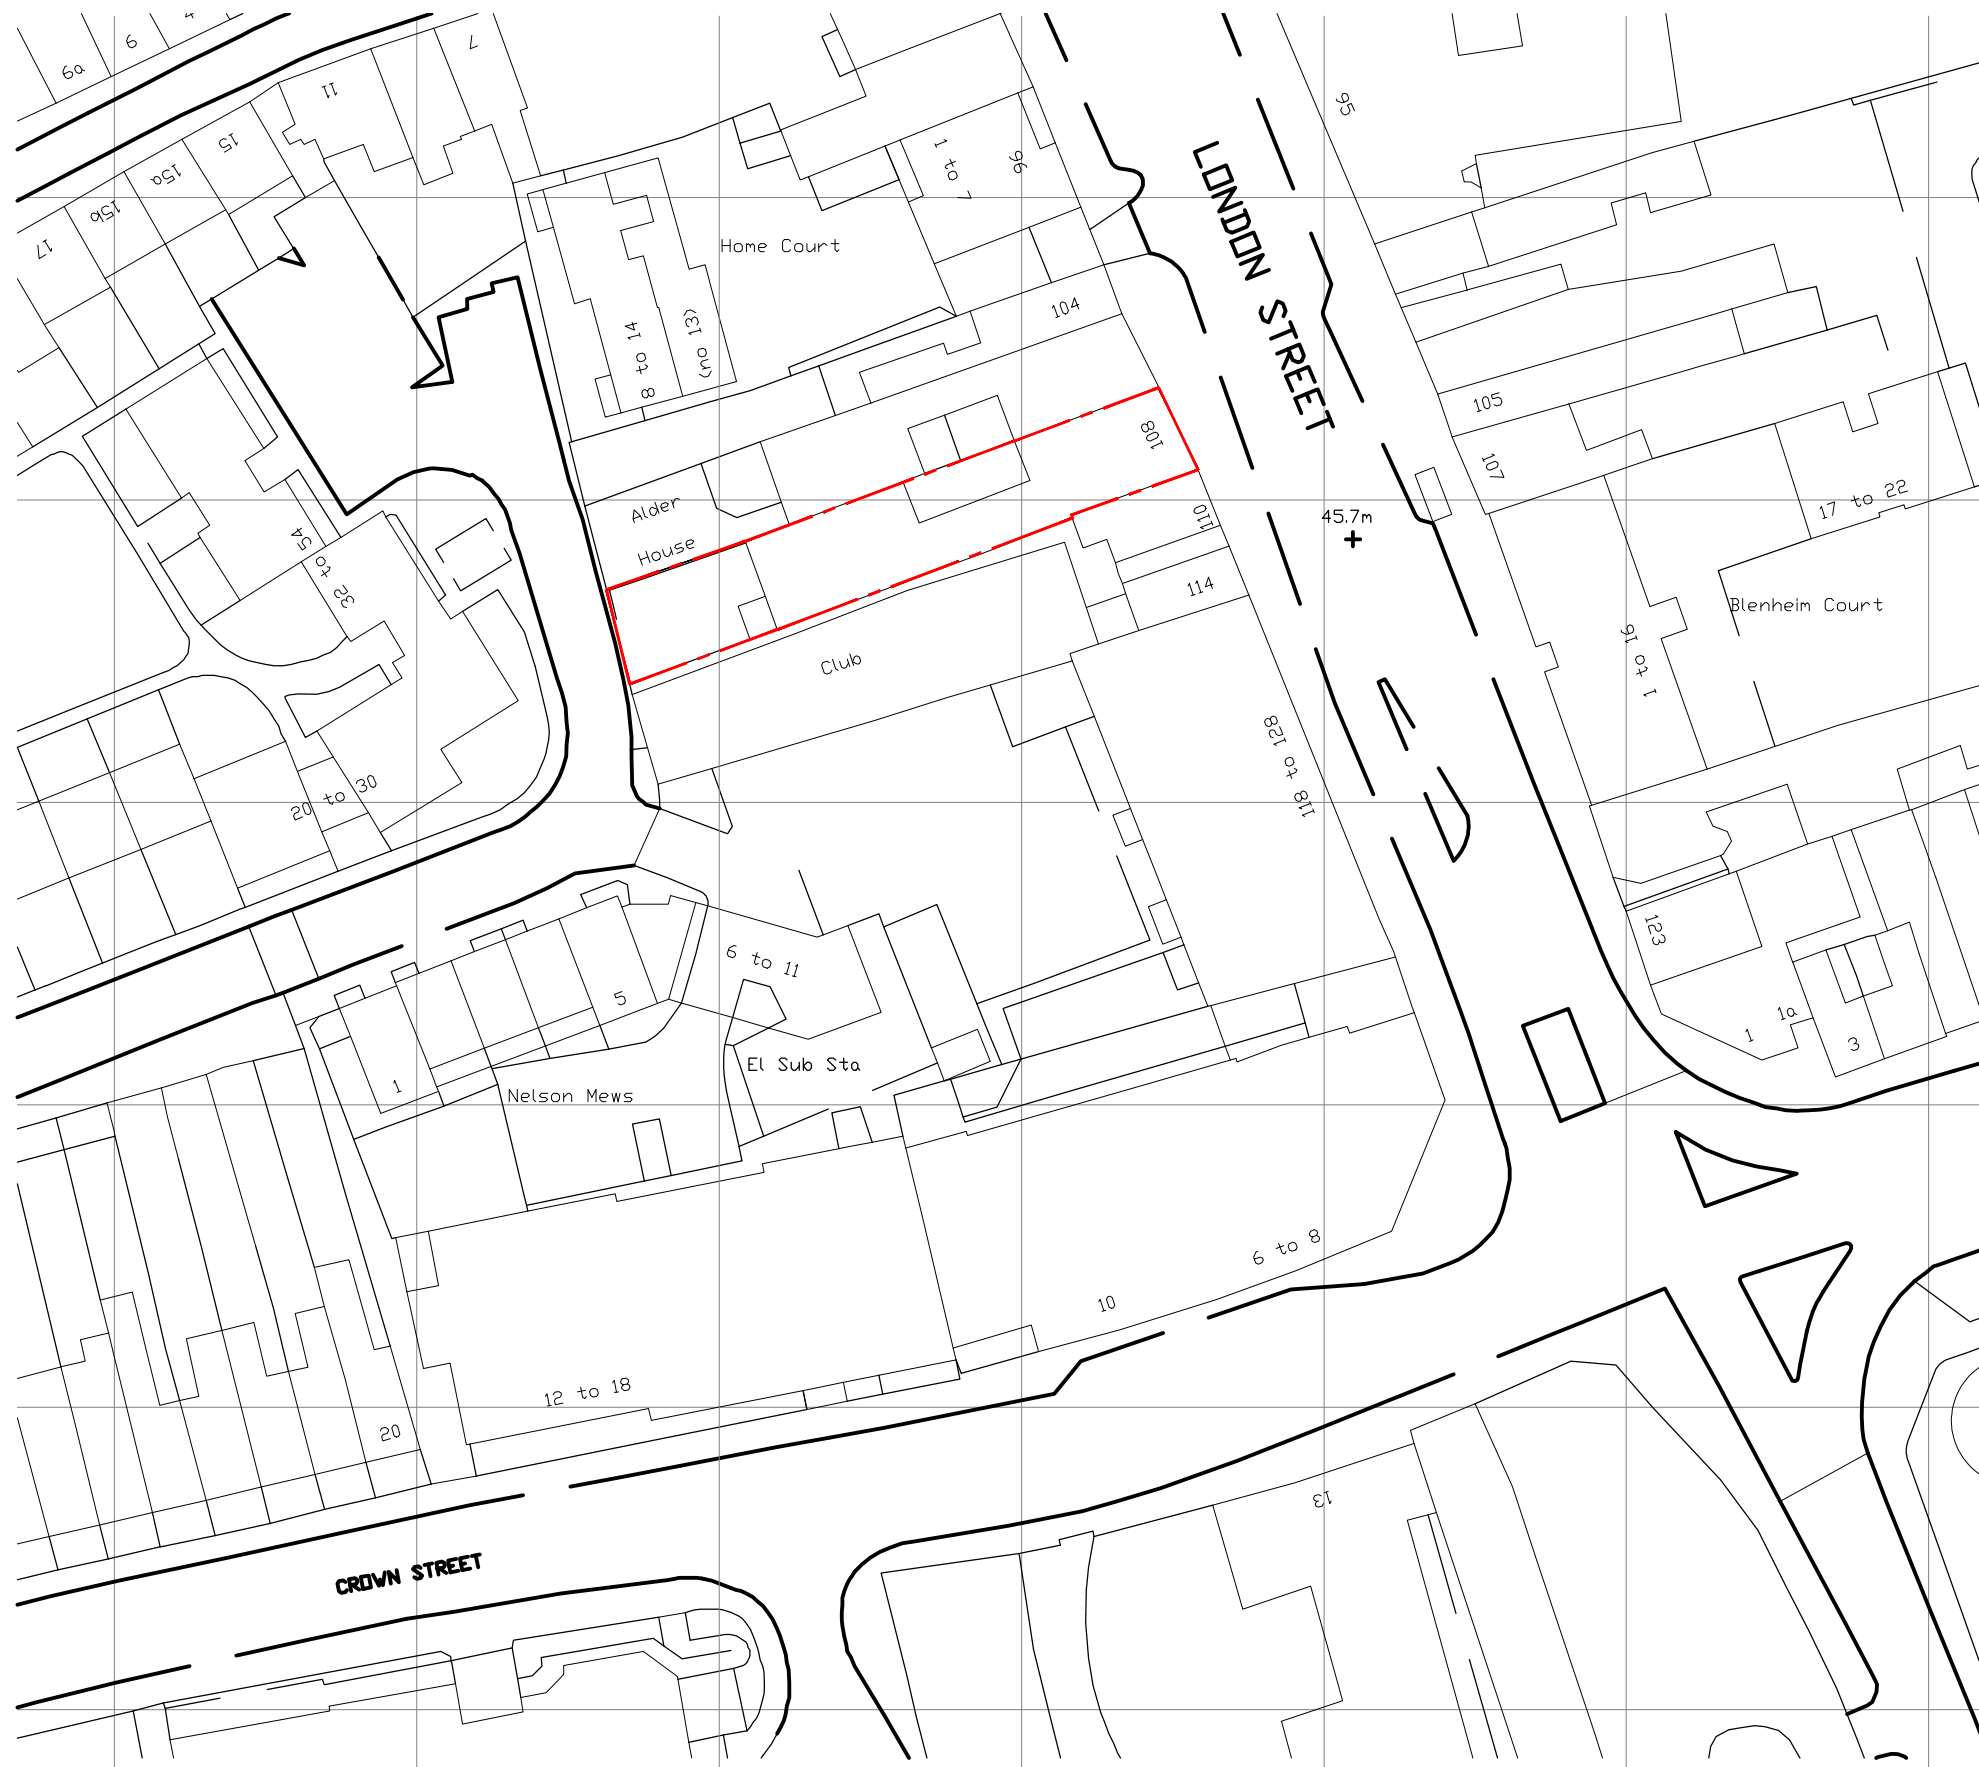

01 Plan - Location
Scale 1:1250@A3 (1:625@A1)

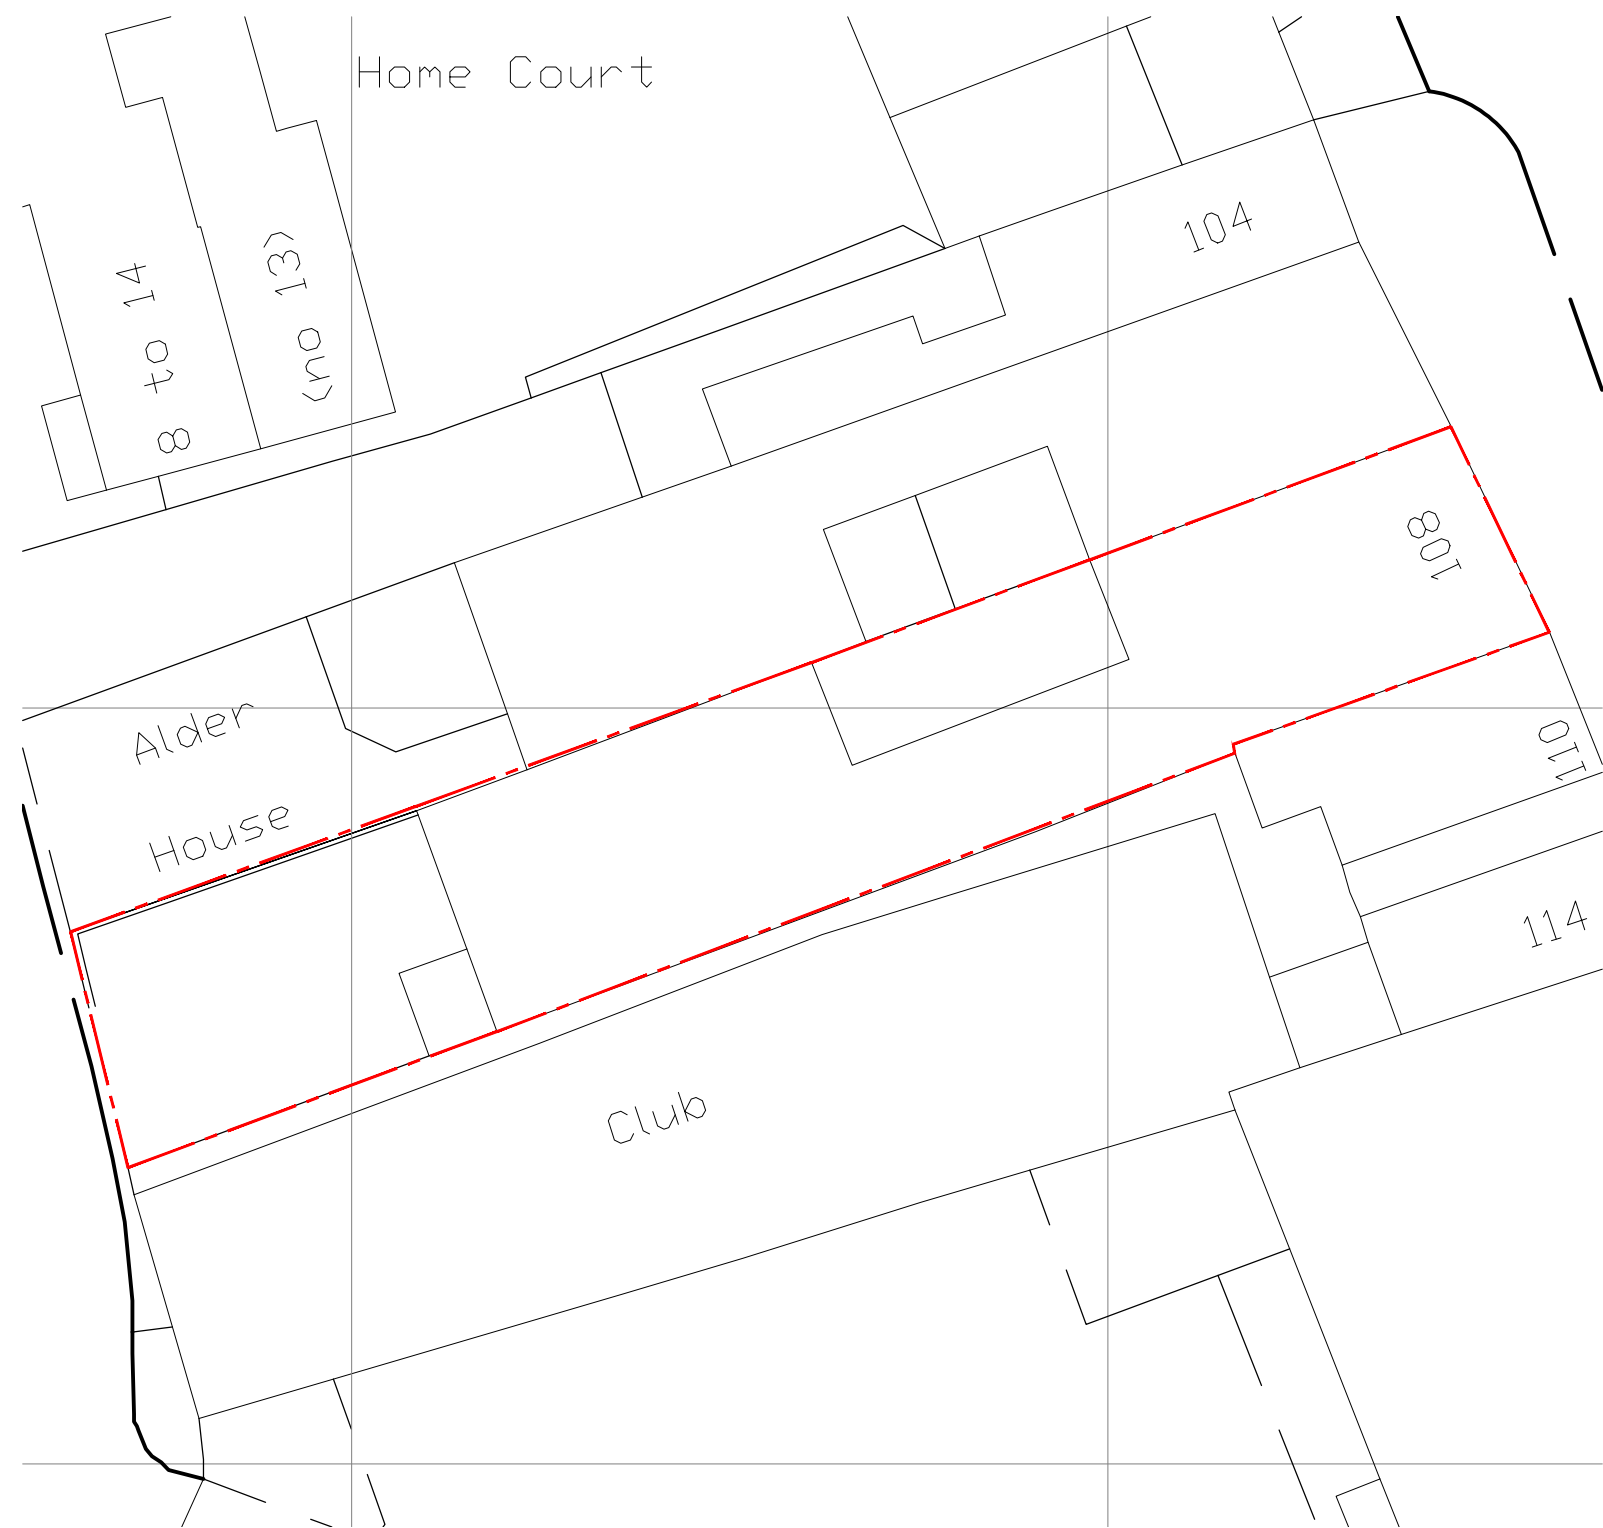

02 Plan - Site
Scale 1:500@A3 (1:250@A1)

NO.	DATE	REVISIONS	BY
-----	------	-----------	----

PLANNING PERMISSION

LONDON ST

Siim Form

WWW.SIIMFORM.COM
STUDIO@SIIMFORM.COM
+44(0)7518811185
14 BOSTON GARDENS
W72AN LONDON UK

Client:
Aspire 108 London Street Ltd

Site Address:

108 London St
RG1 4SJ
Reading
UK

Title:
SITE PLAN

Drawn:	JS	Scale:	As Shown
Checked:	JS	Date:	19/08/12

061	PP	01	/
Project	Drawing	Number	Rev

