




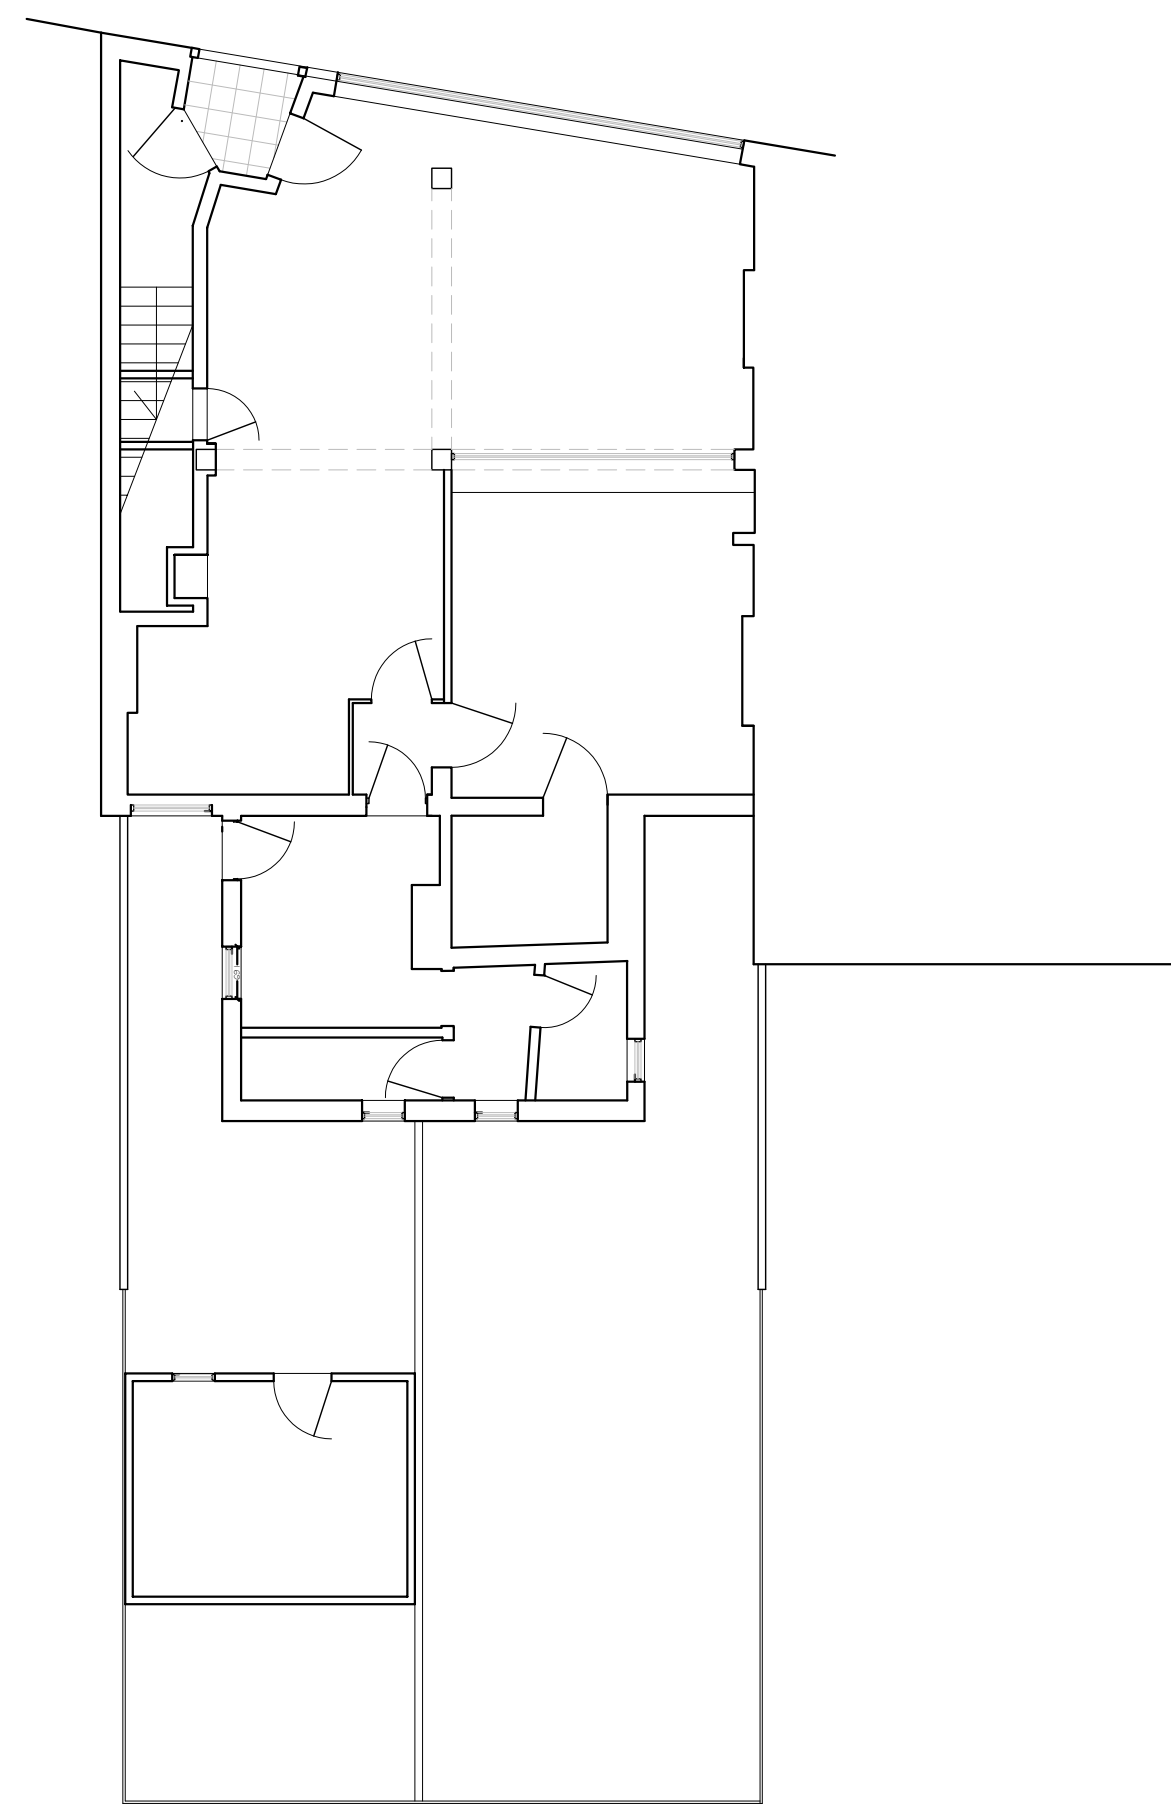

Ground Floor Plan

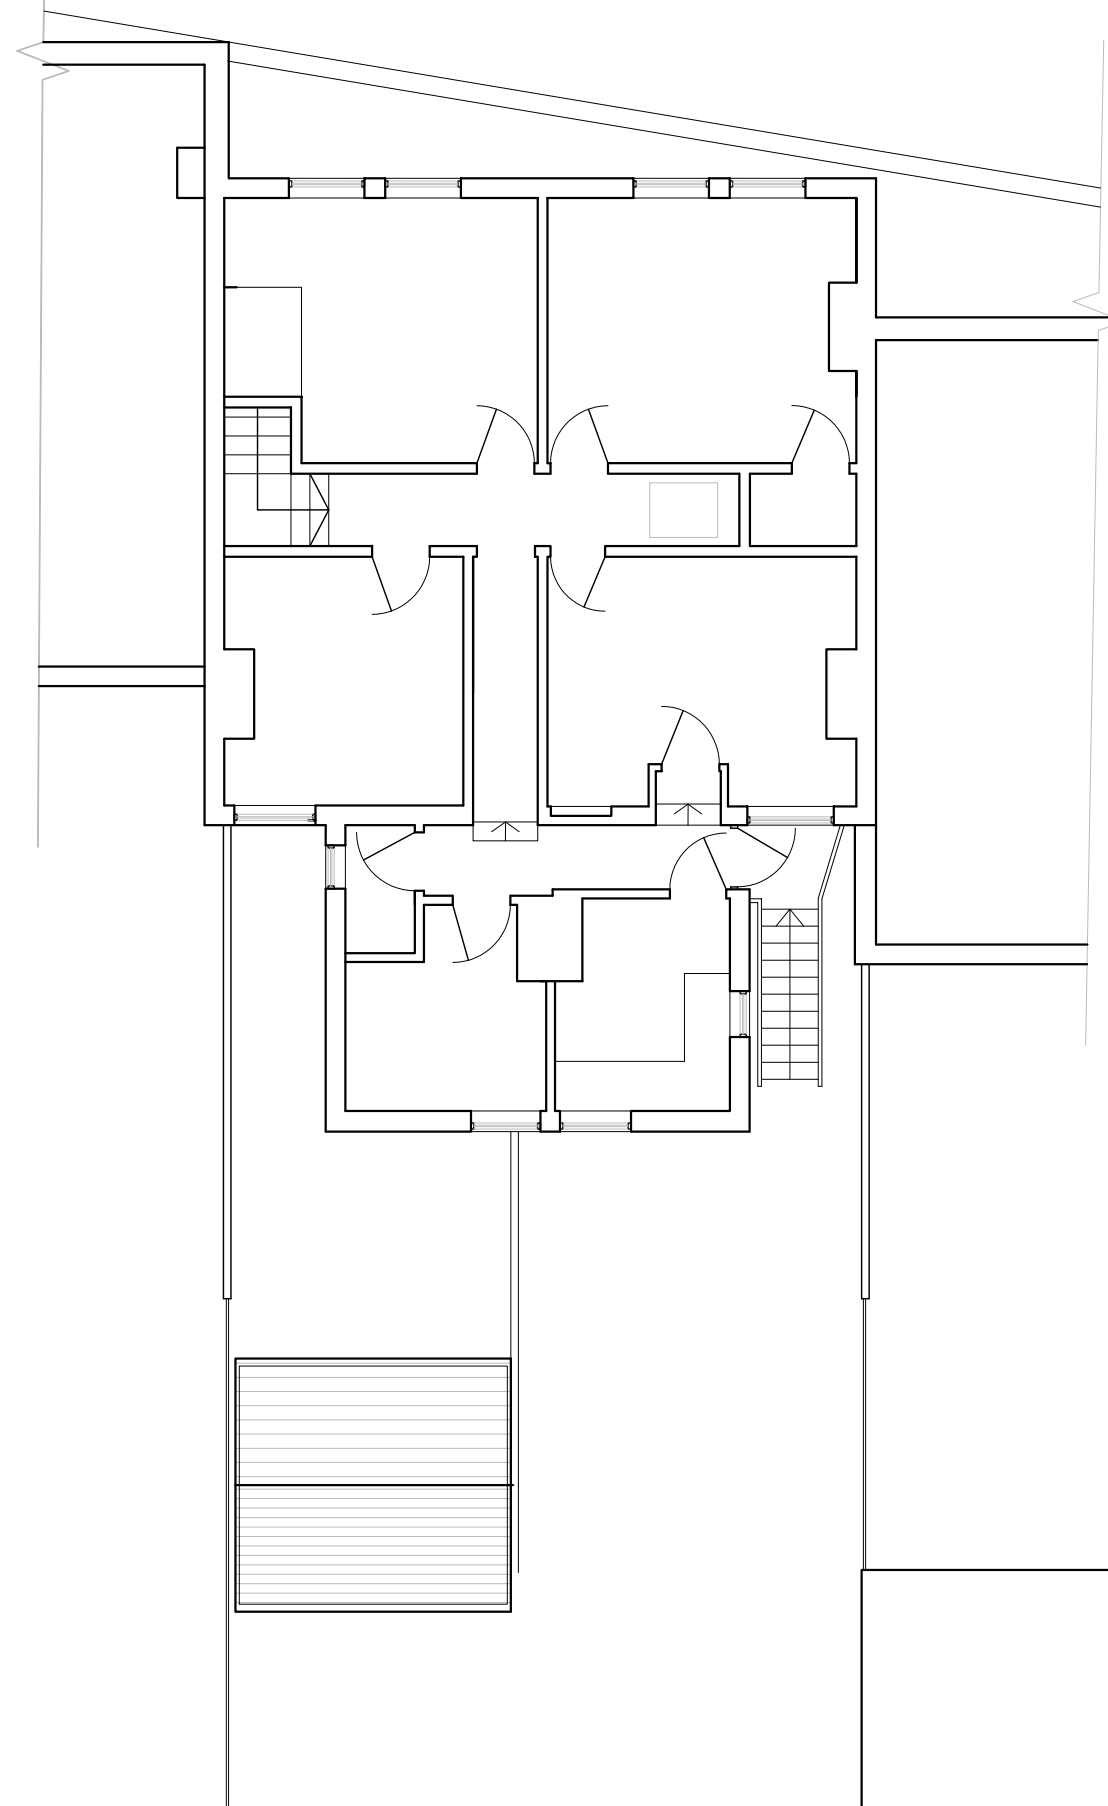

First Floor Plan

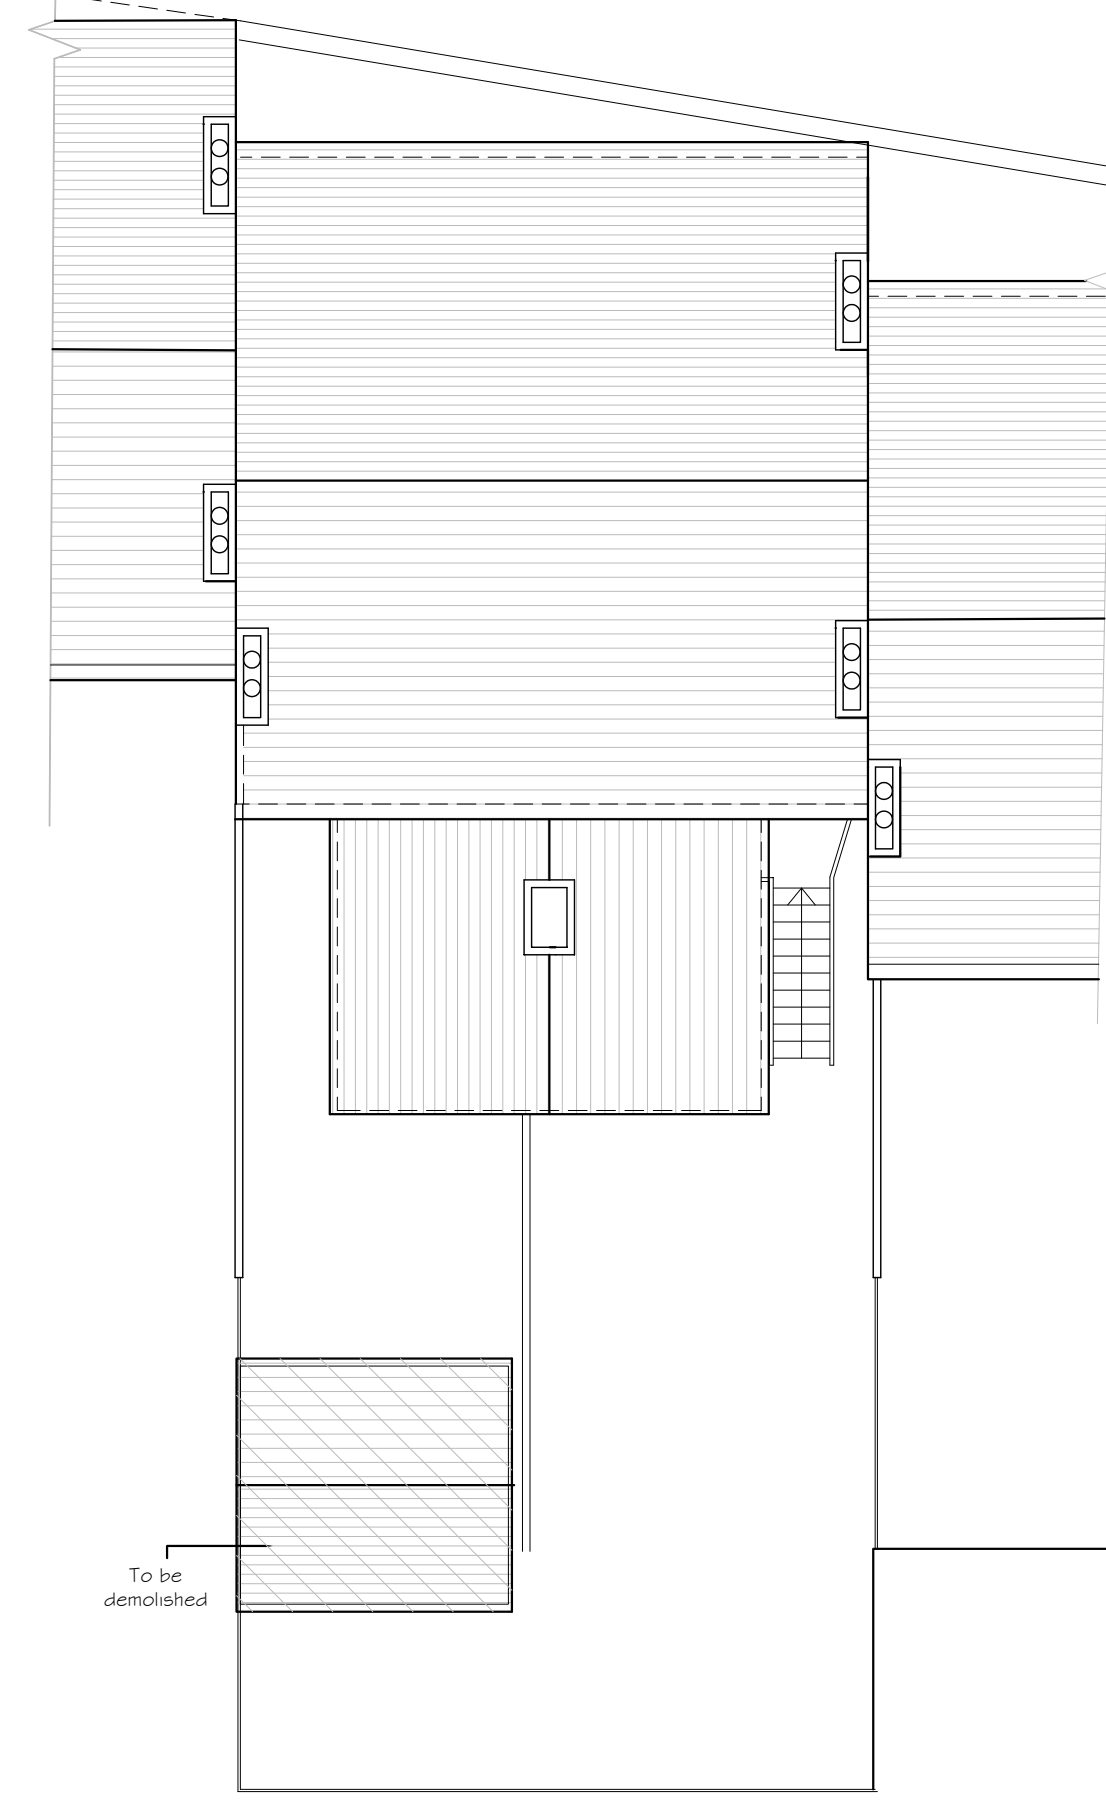


Roof Plan



Front/ North Elevation




Rear / South Elevation

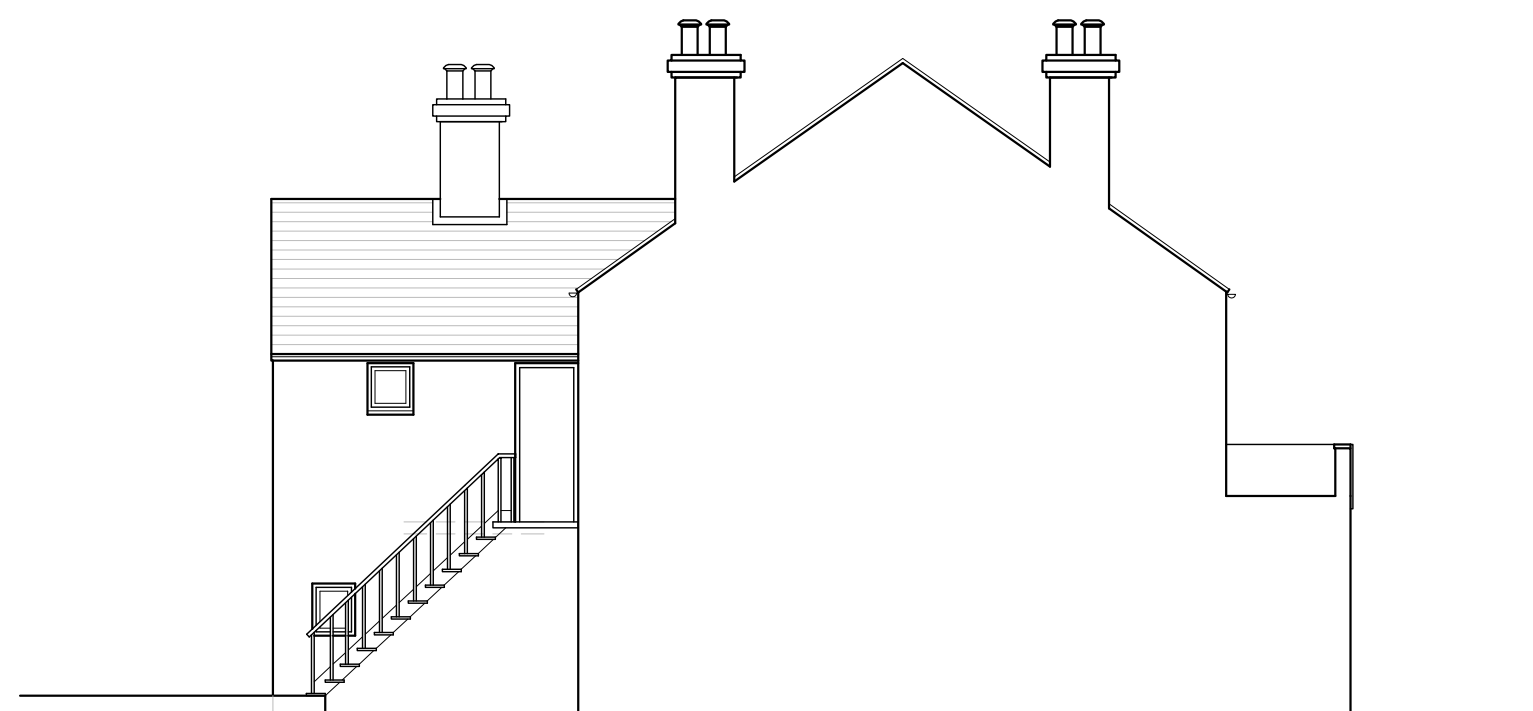

Side /East Elevation



Side /West Elevation

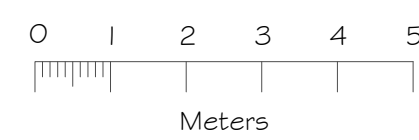

Scale 1:100

FLOOR PLANS & ELEVATIONS - AS EXISTING

SPENCER
ARCHITECTURE

REDBRIDGE HOUSE, WATER LANE, UPPER CLATFORD, ANDOVER, HAMPSHIRE. SP11 7PP
TELEPHONE 01264 336800 FAX 01264 336810

PROJECT	377/397 Oxford Rd, Reading				
CLIENT	Mr. B. Butt				
DRAWING DESCRIPTION	Floor plan & Elevations - As Existing				
DATE	DRAWN	SCALE	JOB NO	DRAWING NO	REVISION
07/19	DF	1:100@A1	553	002	-