




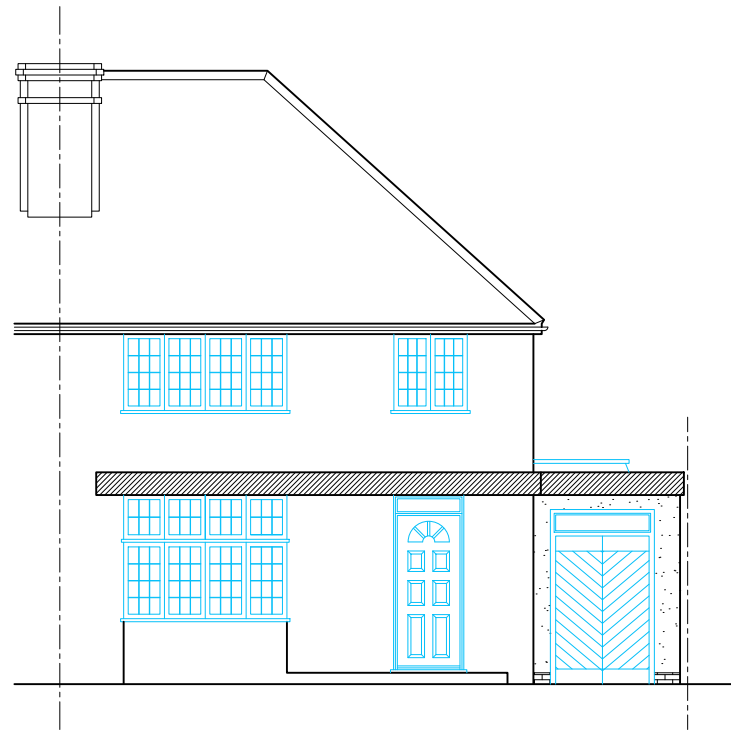


PROPOSED FRONT ELEVATION

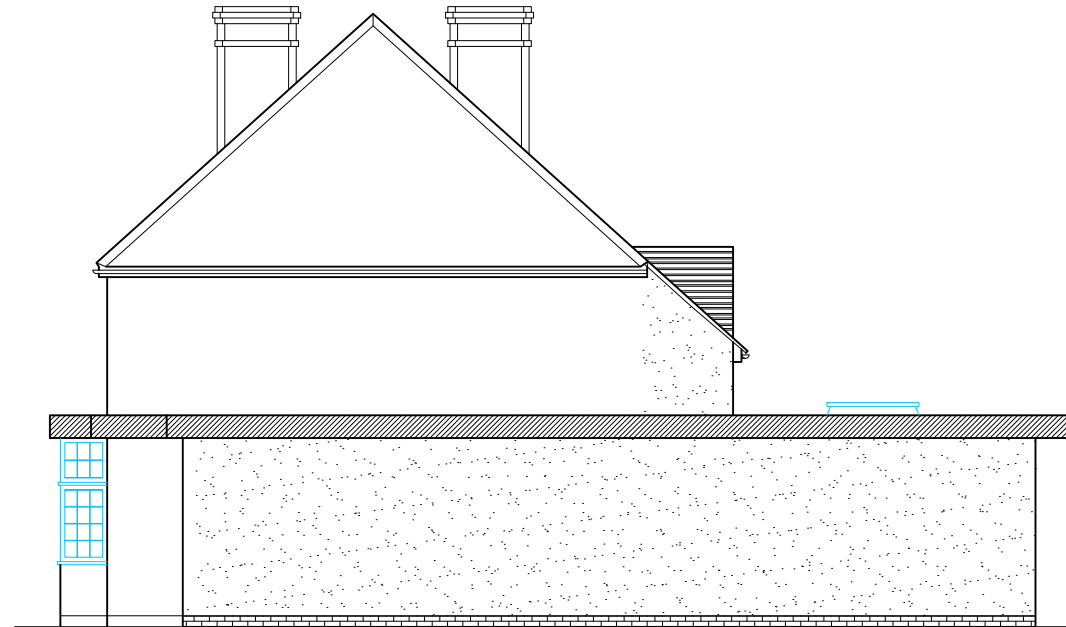

PROPOSED SIDE ELEVATION

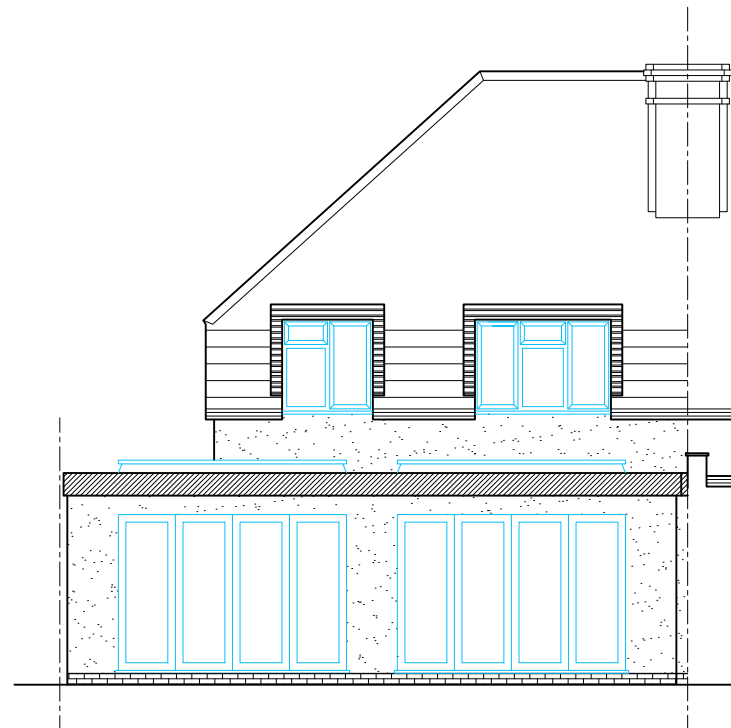

PROPOSED REAR ELEVATION

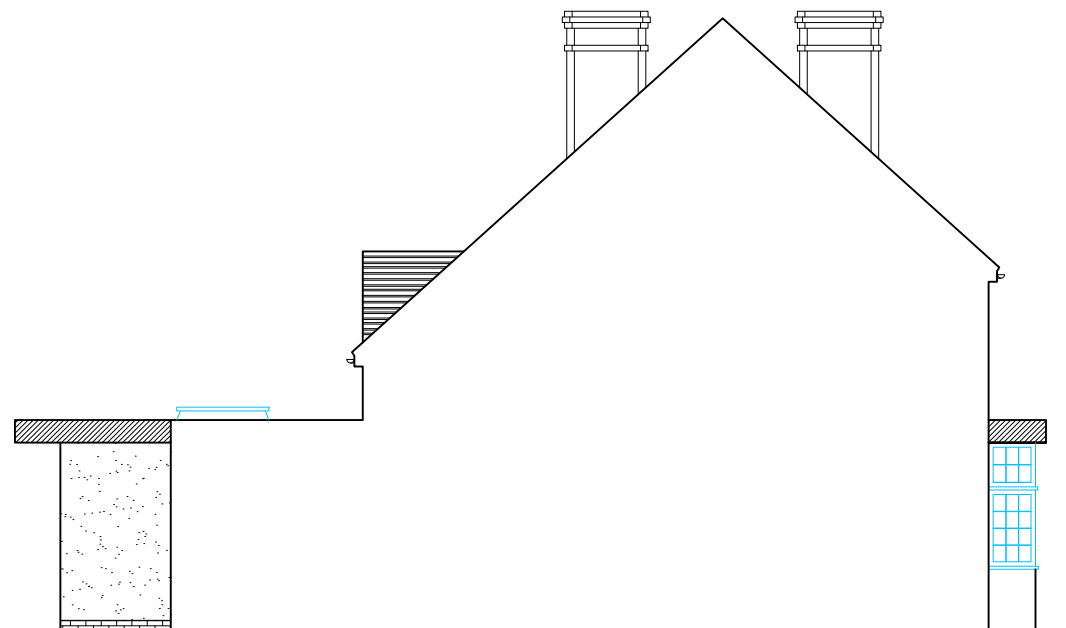

PROPOSED SIDE ELEVATION

0 1 2 3 4 5
SCALE 1:100



HAC
DESIGNS

WYVOLS COURT
READING
info@hac-designs.co.uk

SWALLOWFIELD
RG9 7JL
Mob: 07985296627

PROJECT:
PROPOSED DEVELOPMENT AT;
218 NORCOT ROAD
READING
RG30 6BP

CLIENTS NAME:
MR STEVEN WHITE

TITLE:
PROPOSED ELEVATIONS

REVISION:	
A	REDUCE FRONT EXTENSION TO 1M FROM FRONT ELEVATION

DRAWN BY:	SCALE:
HAYDEN COOPER	1:50

DATE:	A3
APRIL 2019	

DRAWING NUMBER:
19047PP-07