


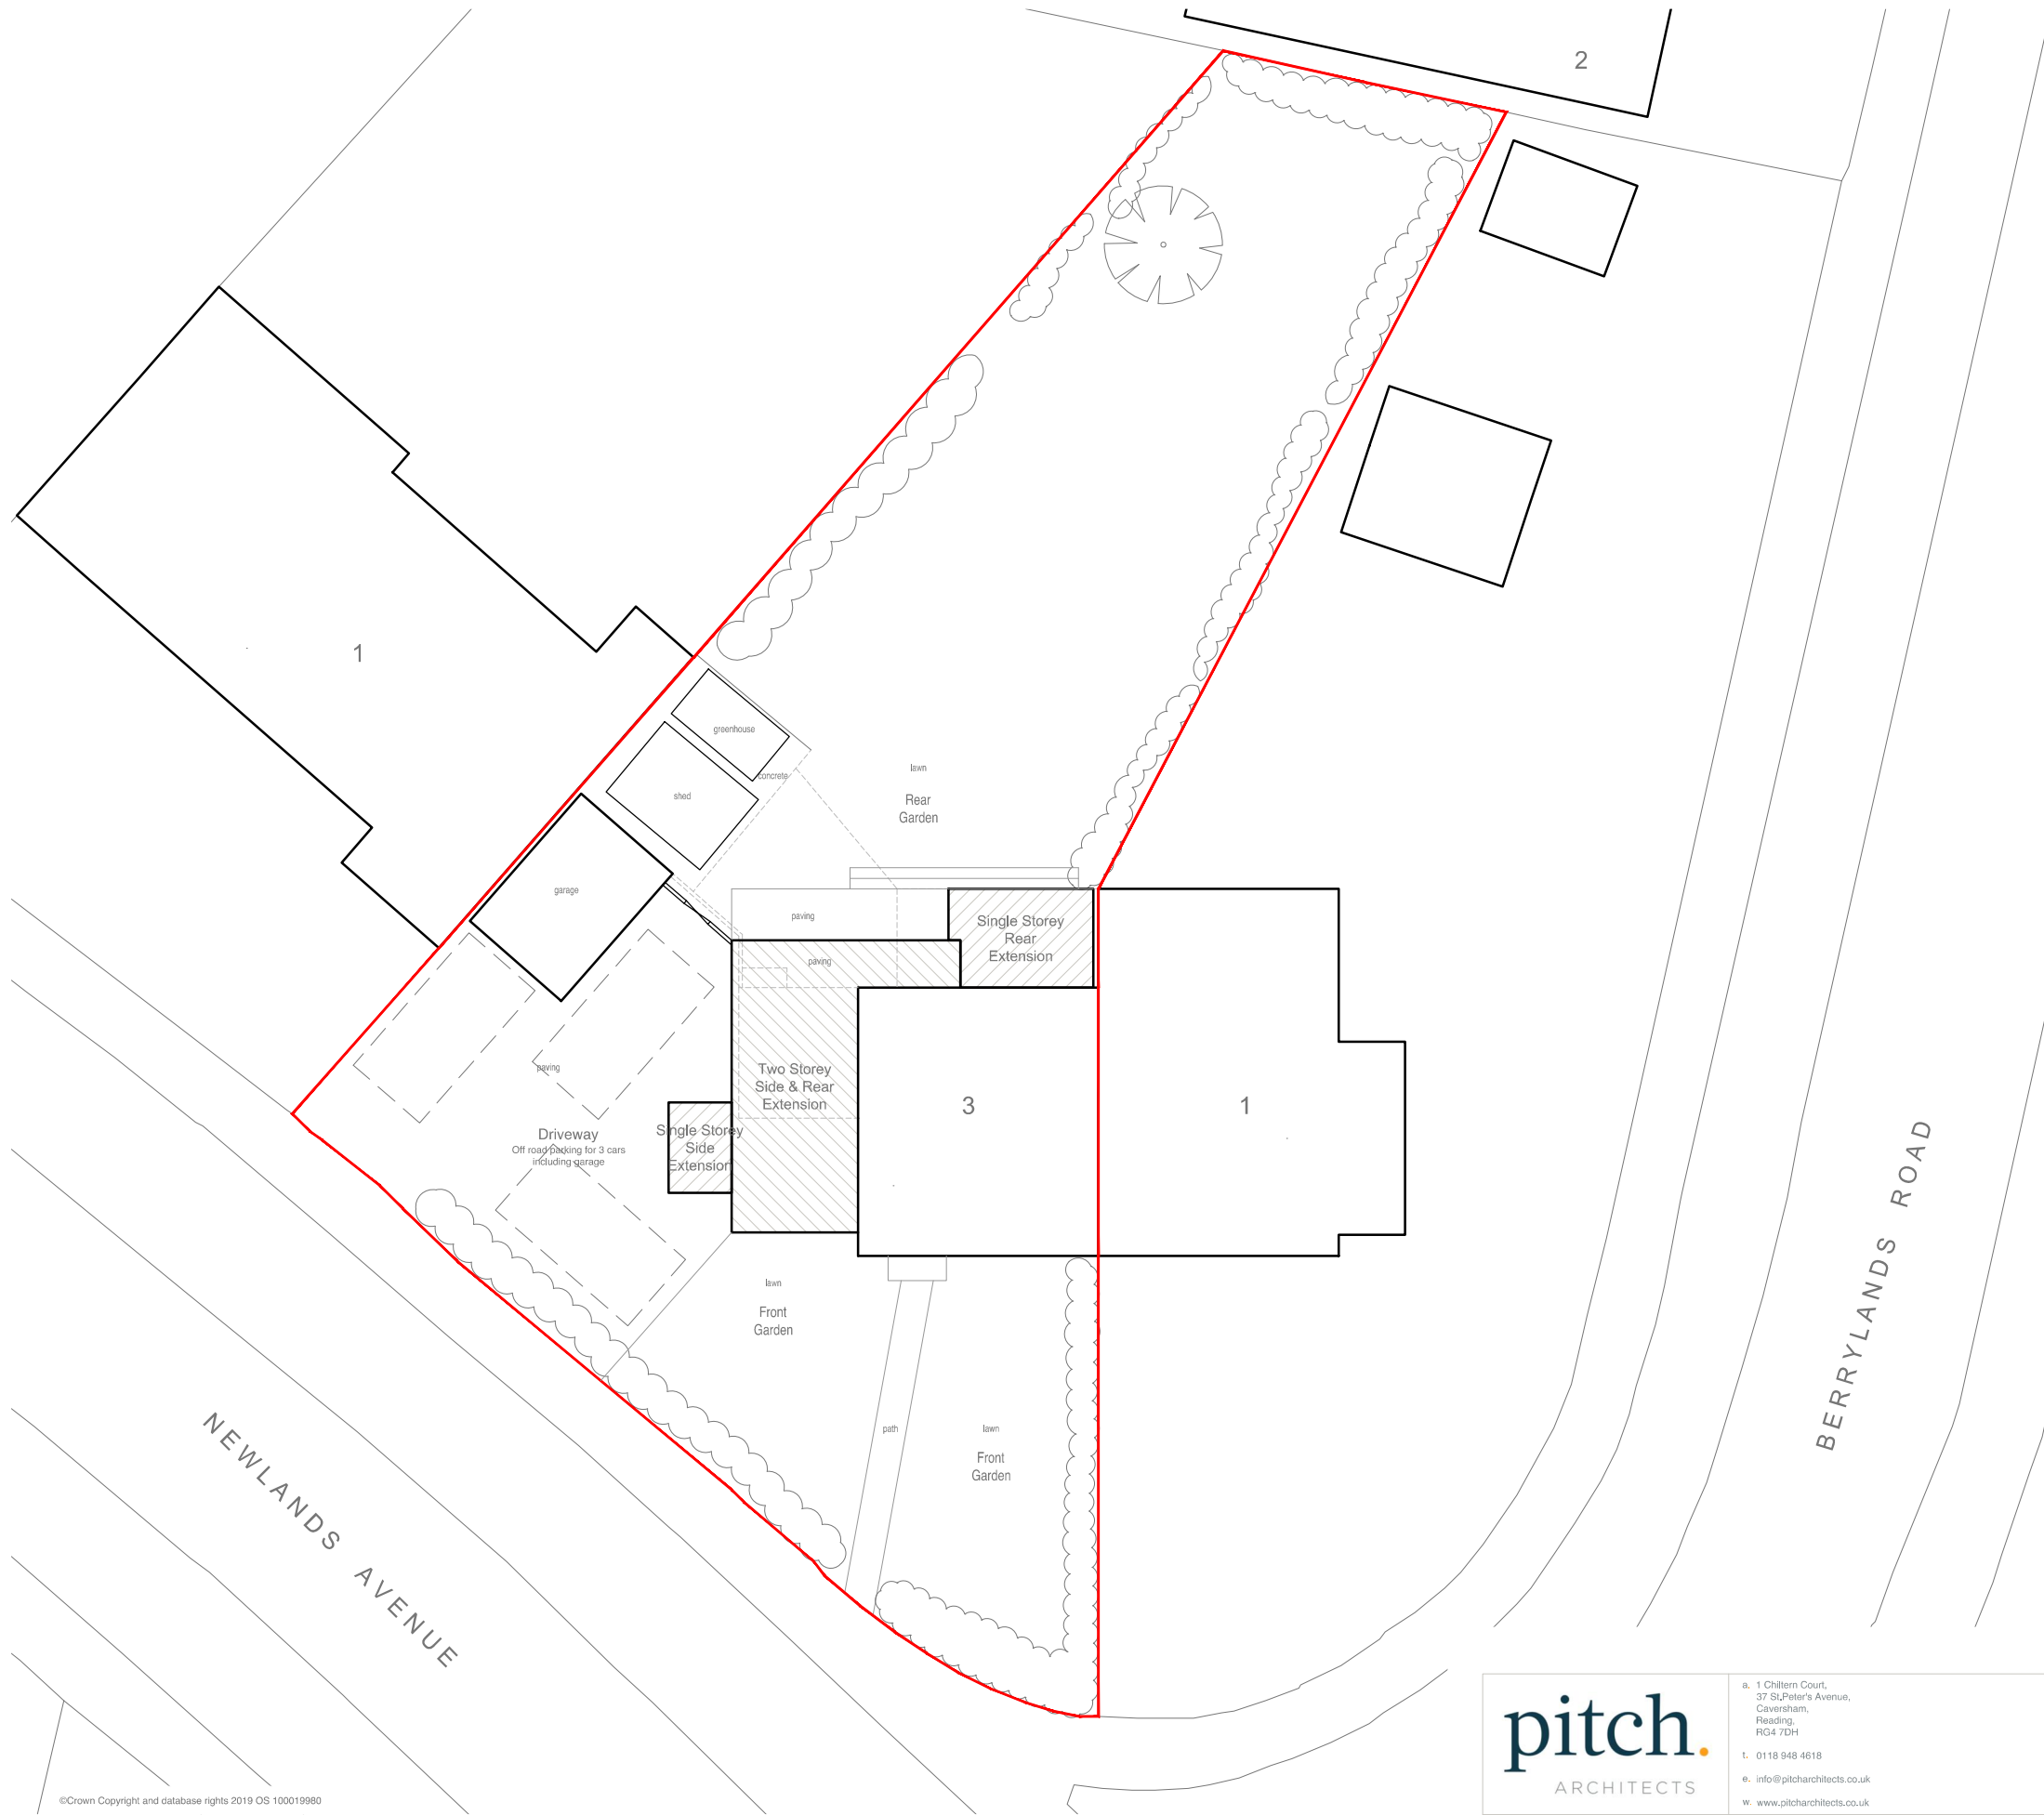

NOTES

For use in the precise named location only.

Copyright reserved by **Pitch**. Architects Limited



Rev - Date - Revision -

	a. 1 Chiltern Court, 37 St.Peter's Avenue, Caversham, Reading, RG4 7DH t. 0118 948 4618 e. info@pitcharchitects.co.uk w. www.pitcharchitects.co.uk	Project Title Proposed Alterations to 3 Newlands Avenue, Caversham, RG4 8NS	Drawing Title Proposed Site Plan (block plan)			
		Client Name Mr & Mrs Scullard	Drawing Scale 1:200 @ A3	Date Oct '19	Status Planning	Drawn/checked KM/KM
		Drawing Ref 18105 - DD - 001 -			Rev	

© Pitch. Architects Limited