



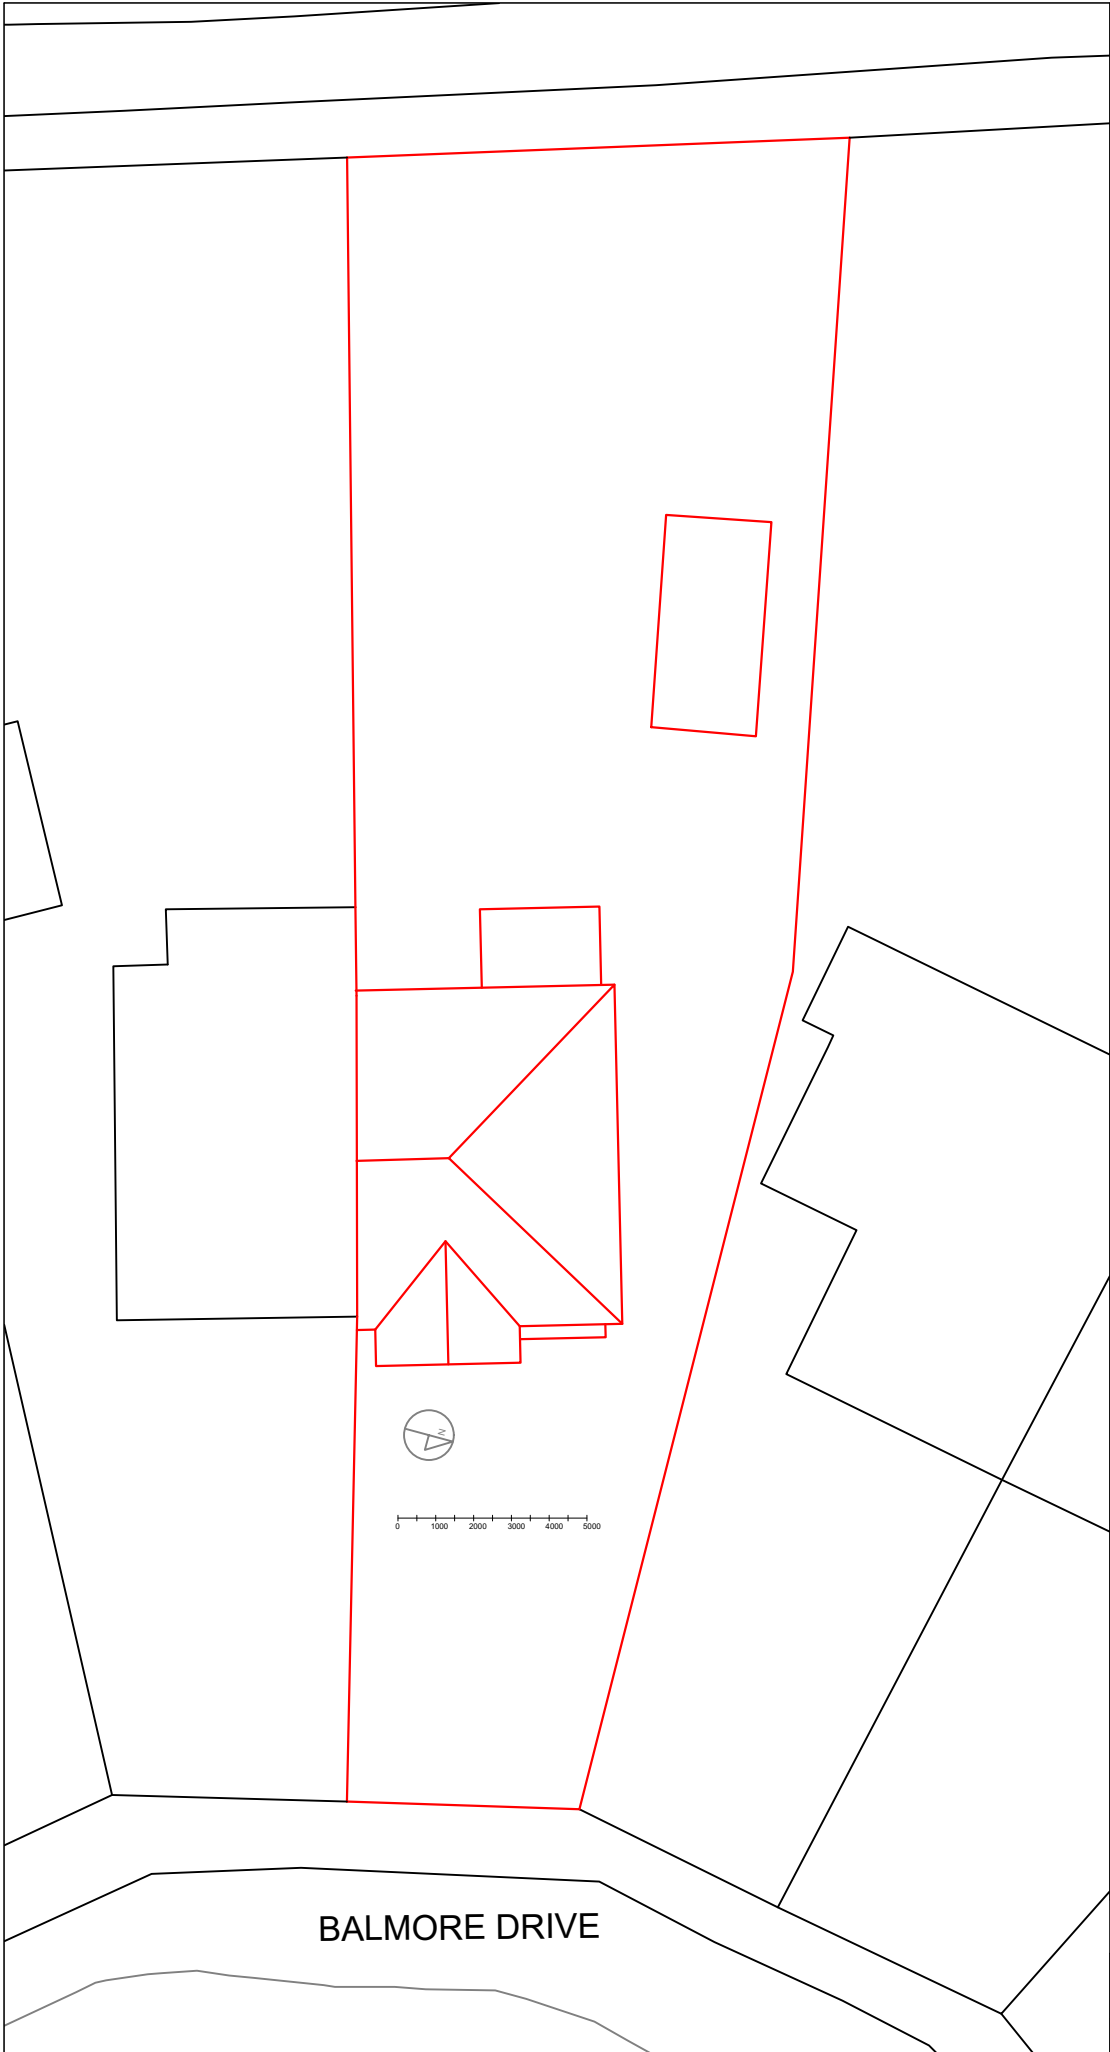

BLOCK PLAN Scale 1:200

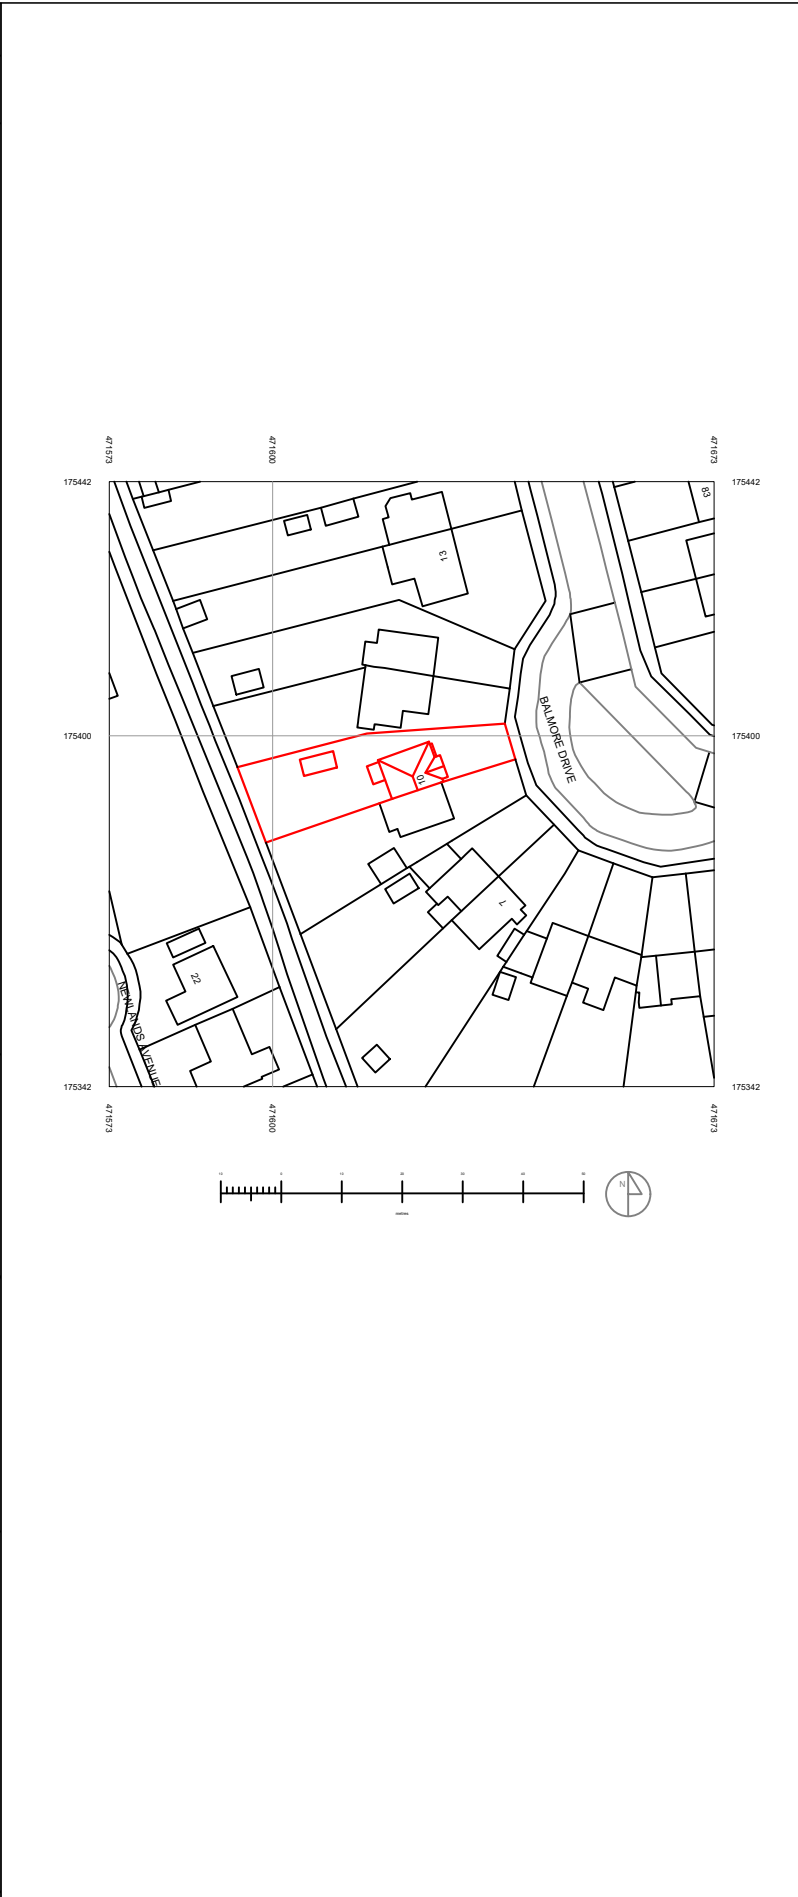

SITE MAP Scale 1:1250



ROOF PLAN Scale 1:100

DATE: 08/07/2019		 architectural services +44 (0) 7728018195 a.salcedo@gmail.com	Client: Alex Wrottesley		Title: Existing Site,Block & Roof Plans		
REV: -			Loft Conversion 10 Balmore Drive, reading RG4 8NL		DWG no: AW-101	Scale: 1/100, 1/200, 1/1250	Sheet: A3
All measurements are taken using laser measure and therefore, may be subject to a small margin of error.					Plans not suitable for construction purposes		