


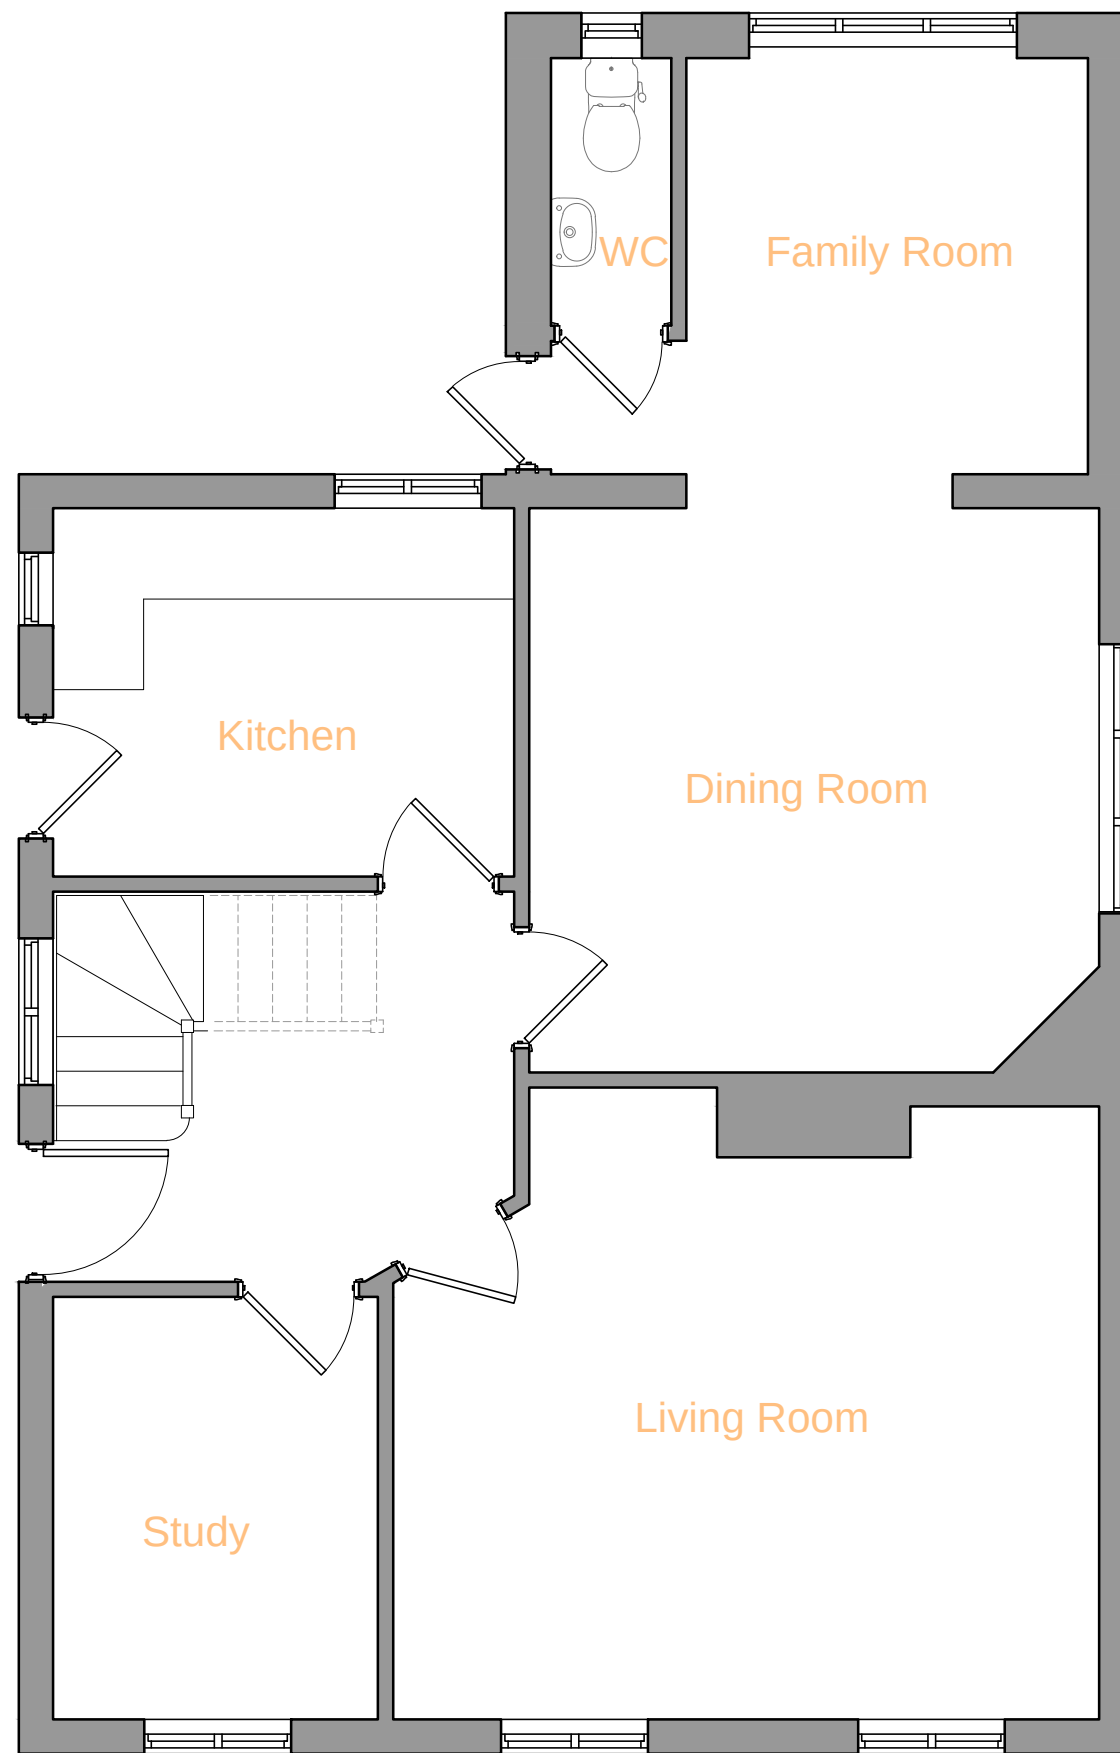


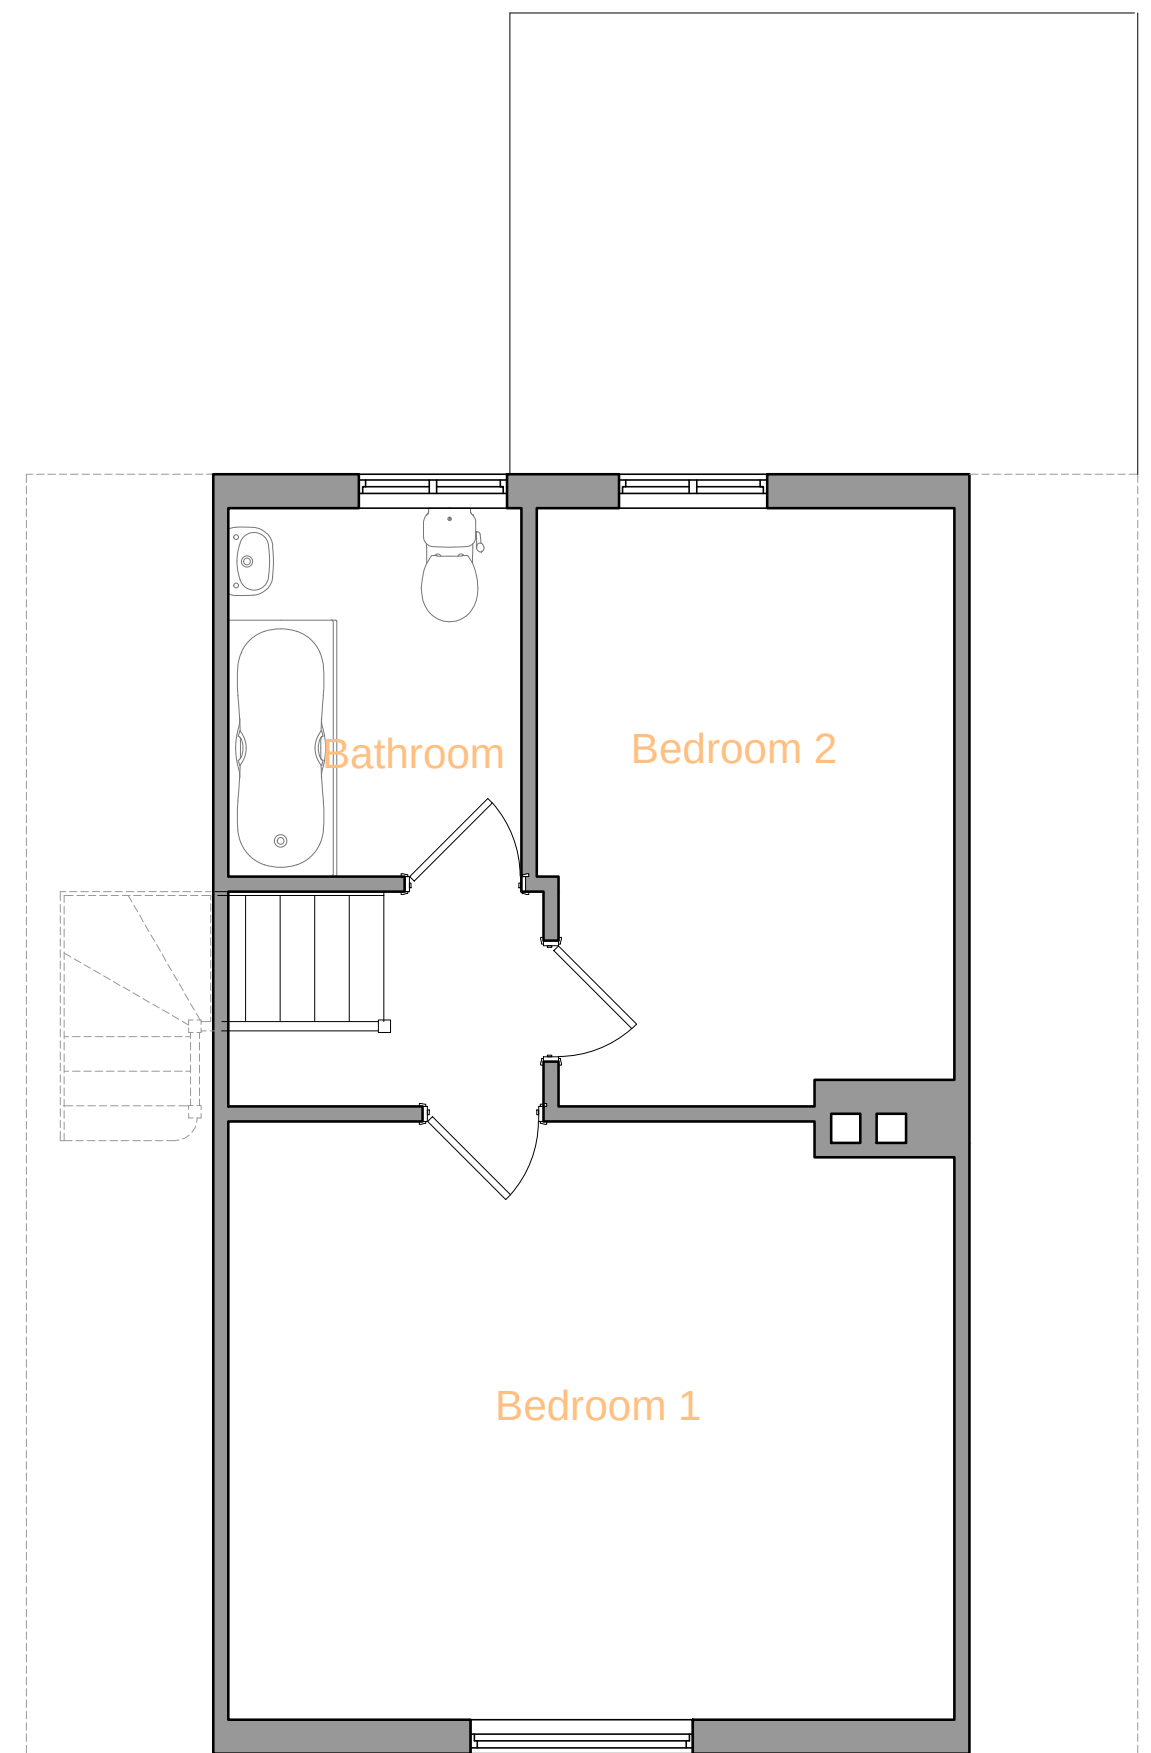

1 Existing Ground Floor plan
1:50

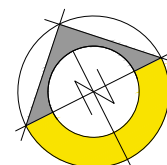

2 Existing First Floor Plan
1:50

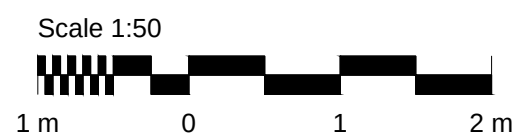

REV.	DATE	NOTES	BY	CHECKED	PROJECT	DRAWING TITLE		
-	18/01/18	First Issue	KY	AB	10 Froxfield avenue	Existing Floor Plans		
A	01/02/18	Update drawing scale and scale bar	KY	AB	Reading	JOB NO.	DWG. NO.	STATUS
B	11/05/18	Issue for Certificate of Lawfulness	HD	AB	RG1 6LR	E 1682	004	Planning
					CLIENT	SCALE	DWG. SIZE	REV.
					Michael Bright	1:50	A3	B
					DWG INFORMATION	NOTES		
					X:\jobs\1682 10 Froxfield Av., Reading\A.D Drawings\Drawing Sheets\1682 003 Existing Plans.dwg	Do not scale from this drawing. All dimensions to be checked on site, before work commences. Any discrepancies should be reported to the architect / contract administrator. COPYRIGHT © This drawing is copyright and issued to you in confidence. It must not be copied, used or disclosed, in whole or in part, to third parties. It remains the property of eco design consultants.		