


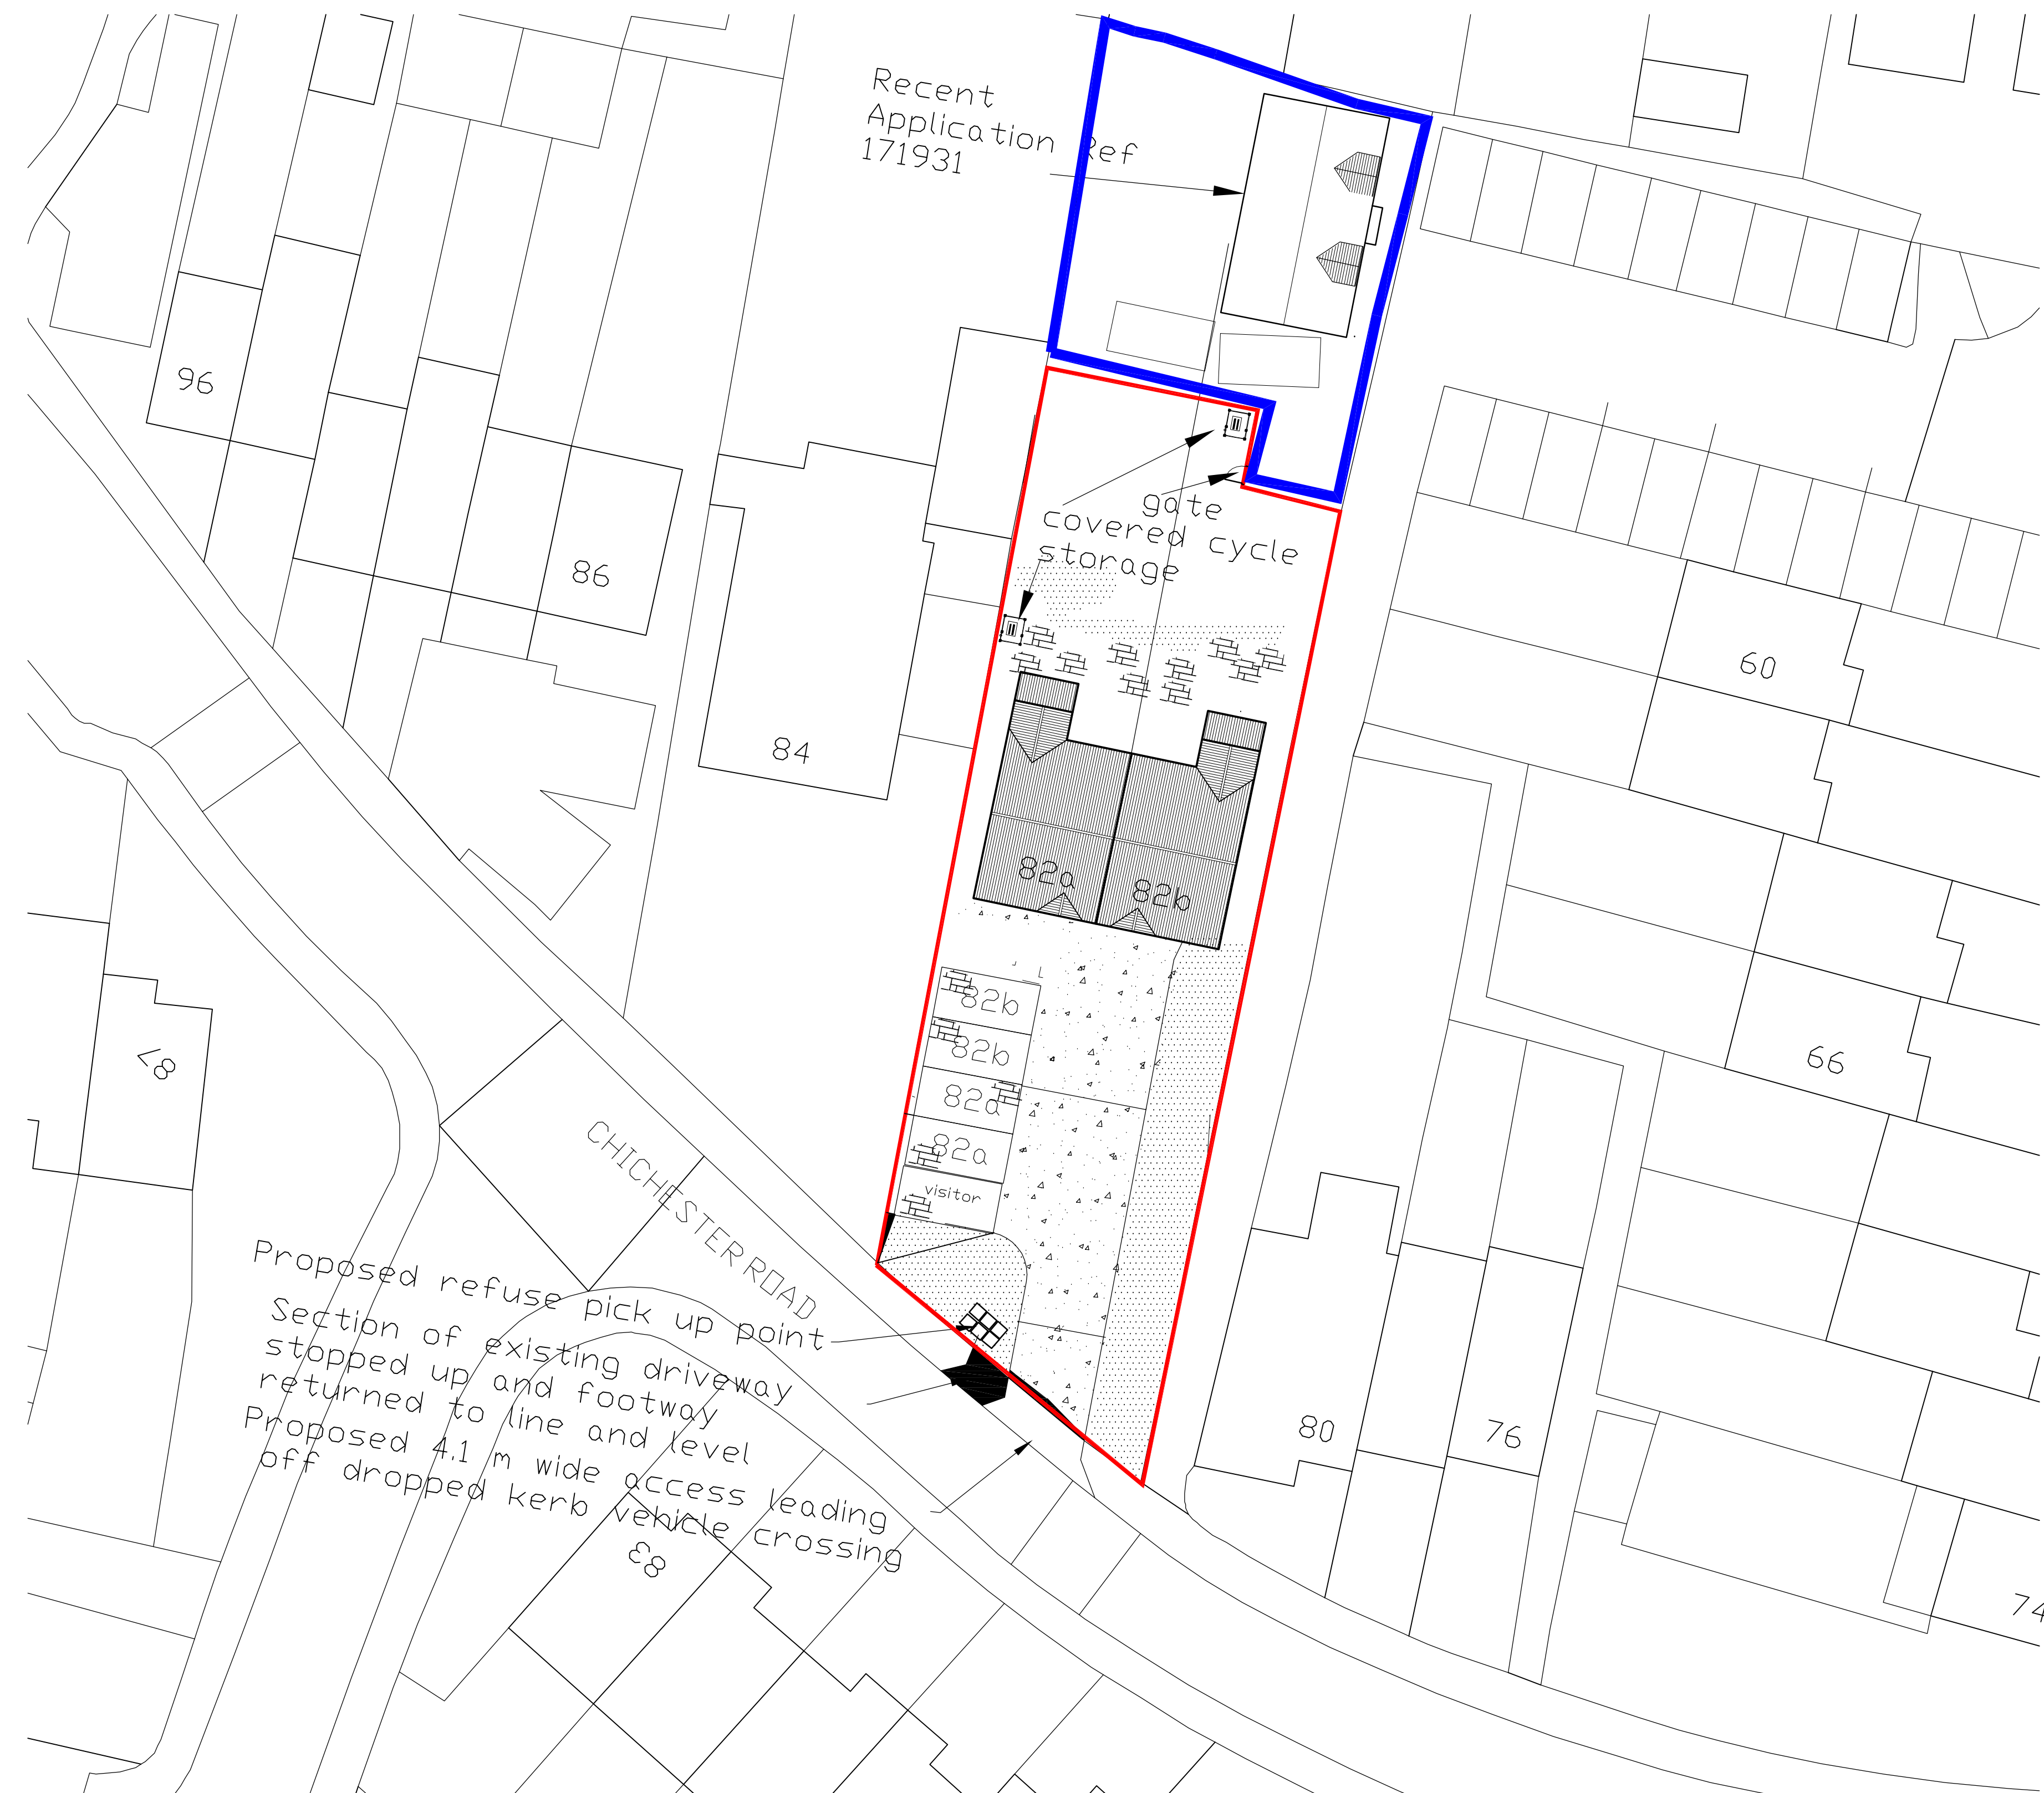


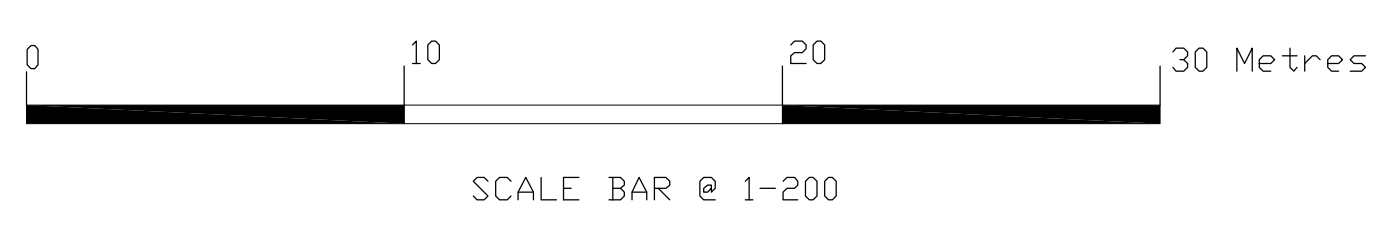

Ordnance Survey (c) Crown Copyright 2018. All rights reserved. Licence number 100022432

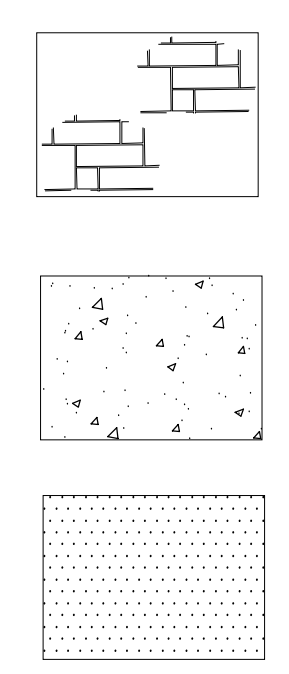

Site Plan 1:200

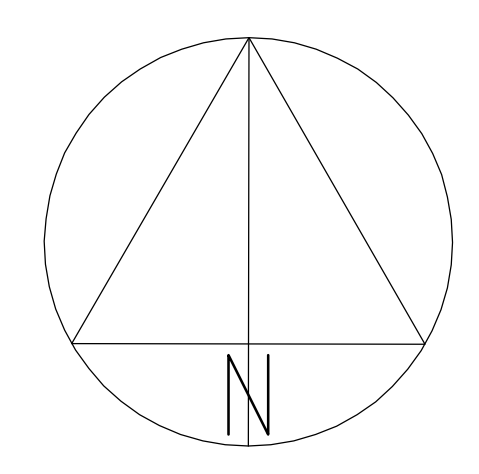

0 10 20 30 Metres
SCALE BAR @ 1-1250
Site Plan
Scale 1-1250



43 Wendover Way,
Tilehurst, Reading,
Berks RG30 4RU
Tel & Fax: 0118 941 6249
Mobile: 07967 009862
greg@gregfarrell.co.uk

Planning, Building Regulations & Structural Design

REVISIONS		
Rev.	Description	Date

JOB TITLE

Erection of 2 x 3 bed semi detached Dwellings at 82 Chichester Road Tilehurst

TITLE

Plan Layout & Elevations

SCALE	DATE	DRAWING No.
1:50 1:100	May 2019	01