
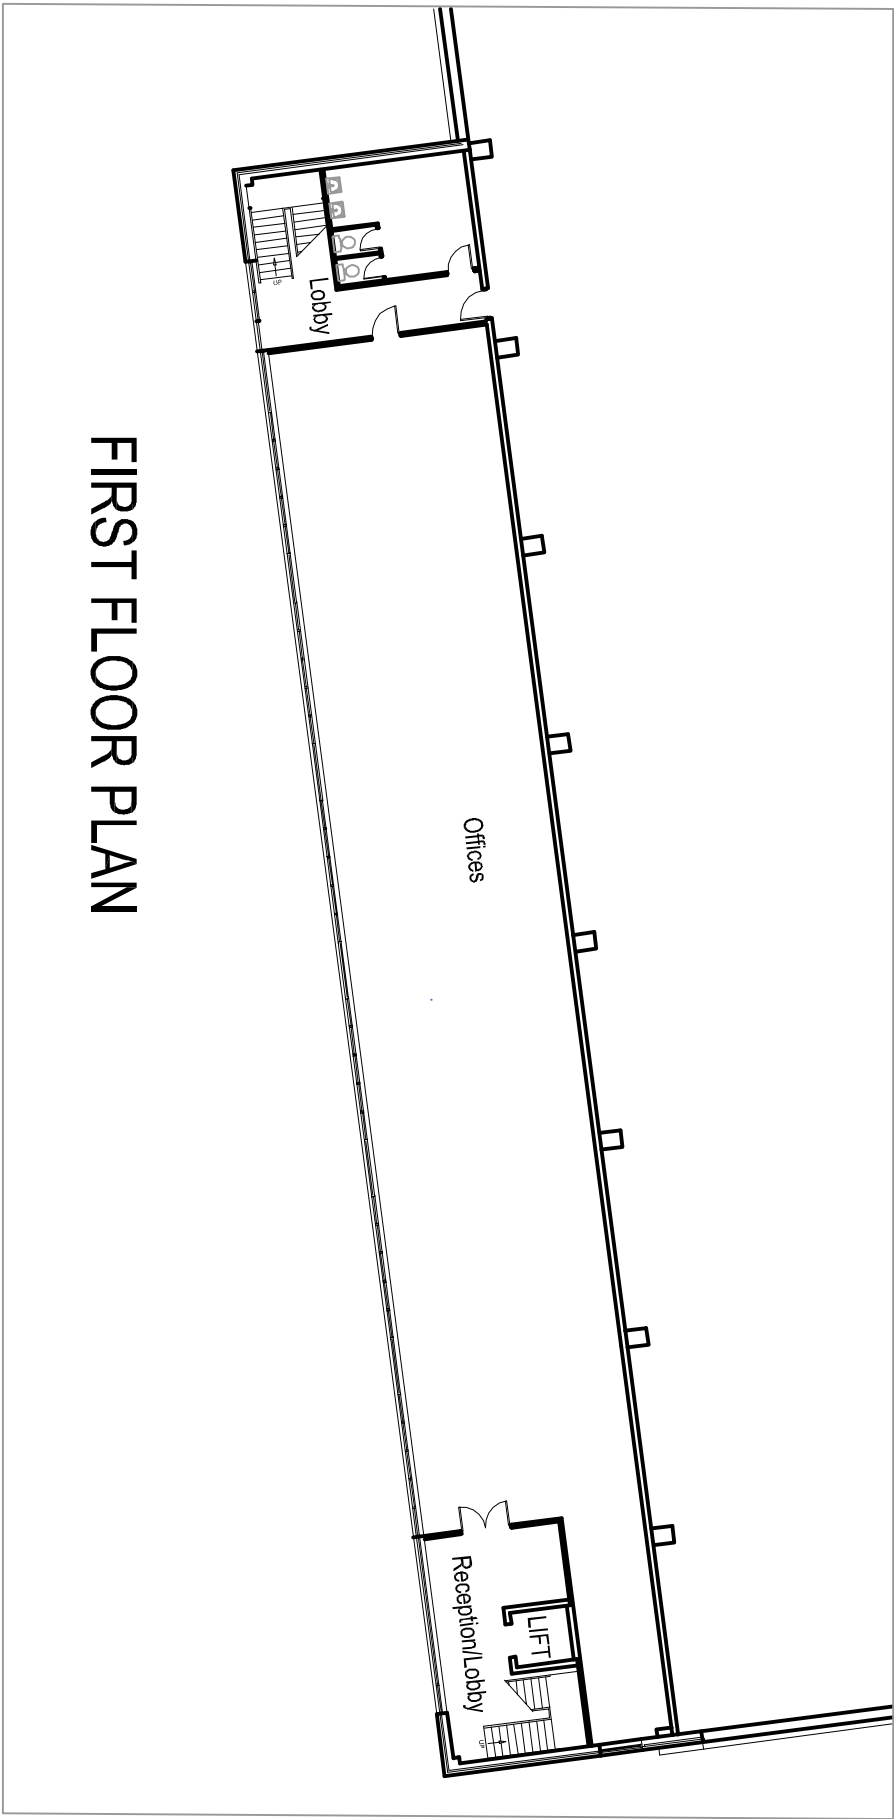


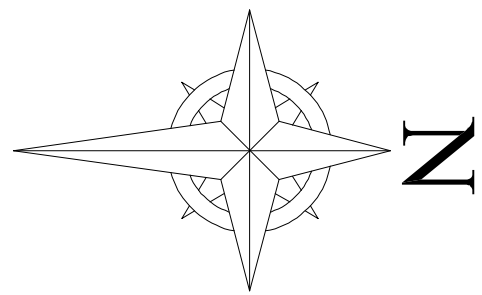

PRELIMINARY

SCALE FOR PLANNING PURPOSES ONLY

Note

Use figured dimensions only.
All dimensions are to be checked on site prior to construction or fabrication and any discrepancies reported to the author.
Copyright : This drawing is not to be re-issued without the prior consent of the author.
All building materials, components and workmanship to comply with current construction legislation, Building Regulations, Codes of Practice and where applicable, standards of good practice.
This drawing is to be used in conjunction with all related drawing issues.

0m 5m 10m 15m 20m
Scale 1:250 @ A1

Revisions			
Rev	Description	Drn	Date
-	First Issue	RAB	25.09.19

Project
Proposed Climbing Centre
4 Acre Road,
Reading
RG2 0SU

Drawing Title
Existing Site Plan



Civils
Construction & Property Solutions

3 Acrees Park, Brookbridge Road, East Preston, Kent TN12 5HP
Tel - 01622 879203 Fax - 01622 879201

Scale	Date
1:50 @ A1	August 2019

Drawing No	Rev
TEQ1927-101	