





Front Elevation 1:100 Scale

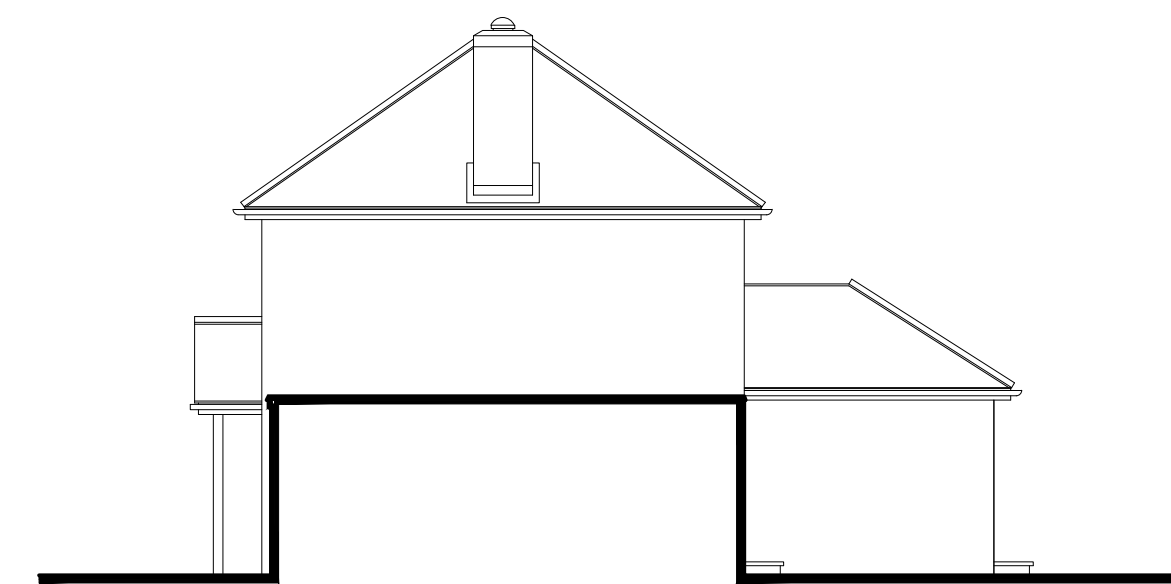

Side Elevation 1:100 Scale

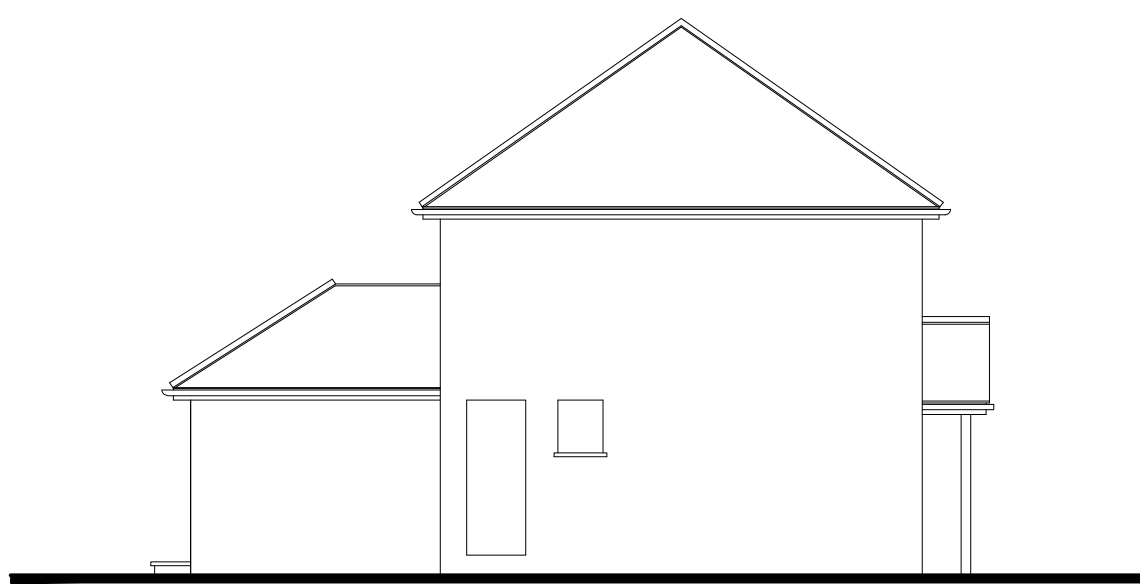

Rear Elevation 1:100 Scale



Site Plan 1:500 Scale


1:1250 scale Bar
This Drawing has been produced for printing onto A1 size paper.
If printing on A3 please use the scale below for reference.





1:500 scale Bar
This Drawing has been produced for printing onto A1 size paper.
If printing on A3 please use the scale below for reference.



1:100 scale Bar
This Drawing has been produced for printing onto A1 size paper.
If printing on A3 please use the scale below for reference.

 

1:50 scale Bar
This Drawing has been produced for printing onto A1 size paper.
If printing on A3 please use the scale below for reference.

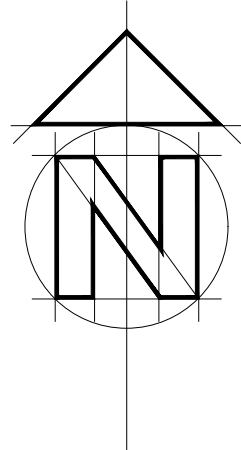 

© Crown copyright 2019 Ordnance Survey 100053143
Cadastral data is subject to Crown copyright and is reproduced with permission of HM Land Registry.



Location Plan 1:1250 Scale

BA

14 Hornbeam Close
Wokingham
RG41 4UR
07515 355770


CLIENT Mr & Mrs D Pearce

JOB 29 Highdown Hill Road, Emmer Green,
Reading, Berkshire, RG4 8QR


DRG EXISTING PLANS & ELEVATIONS

SCALE As Shown DRAWN P Bonney DATE September 2019

BA 0149 01

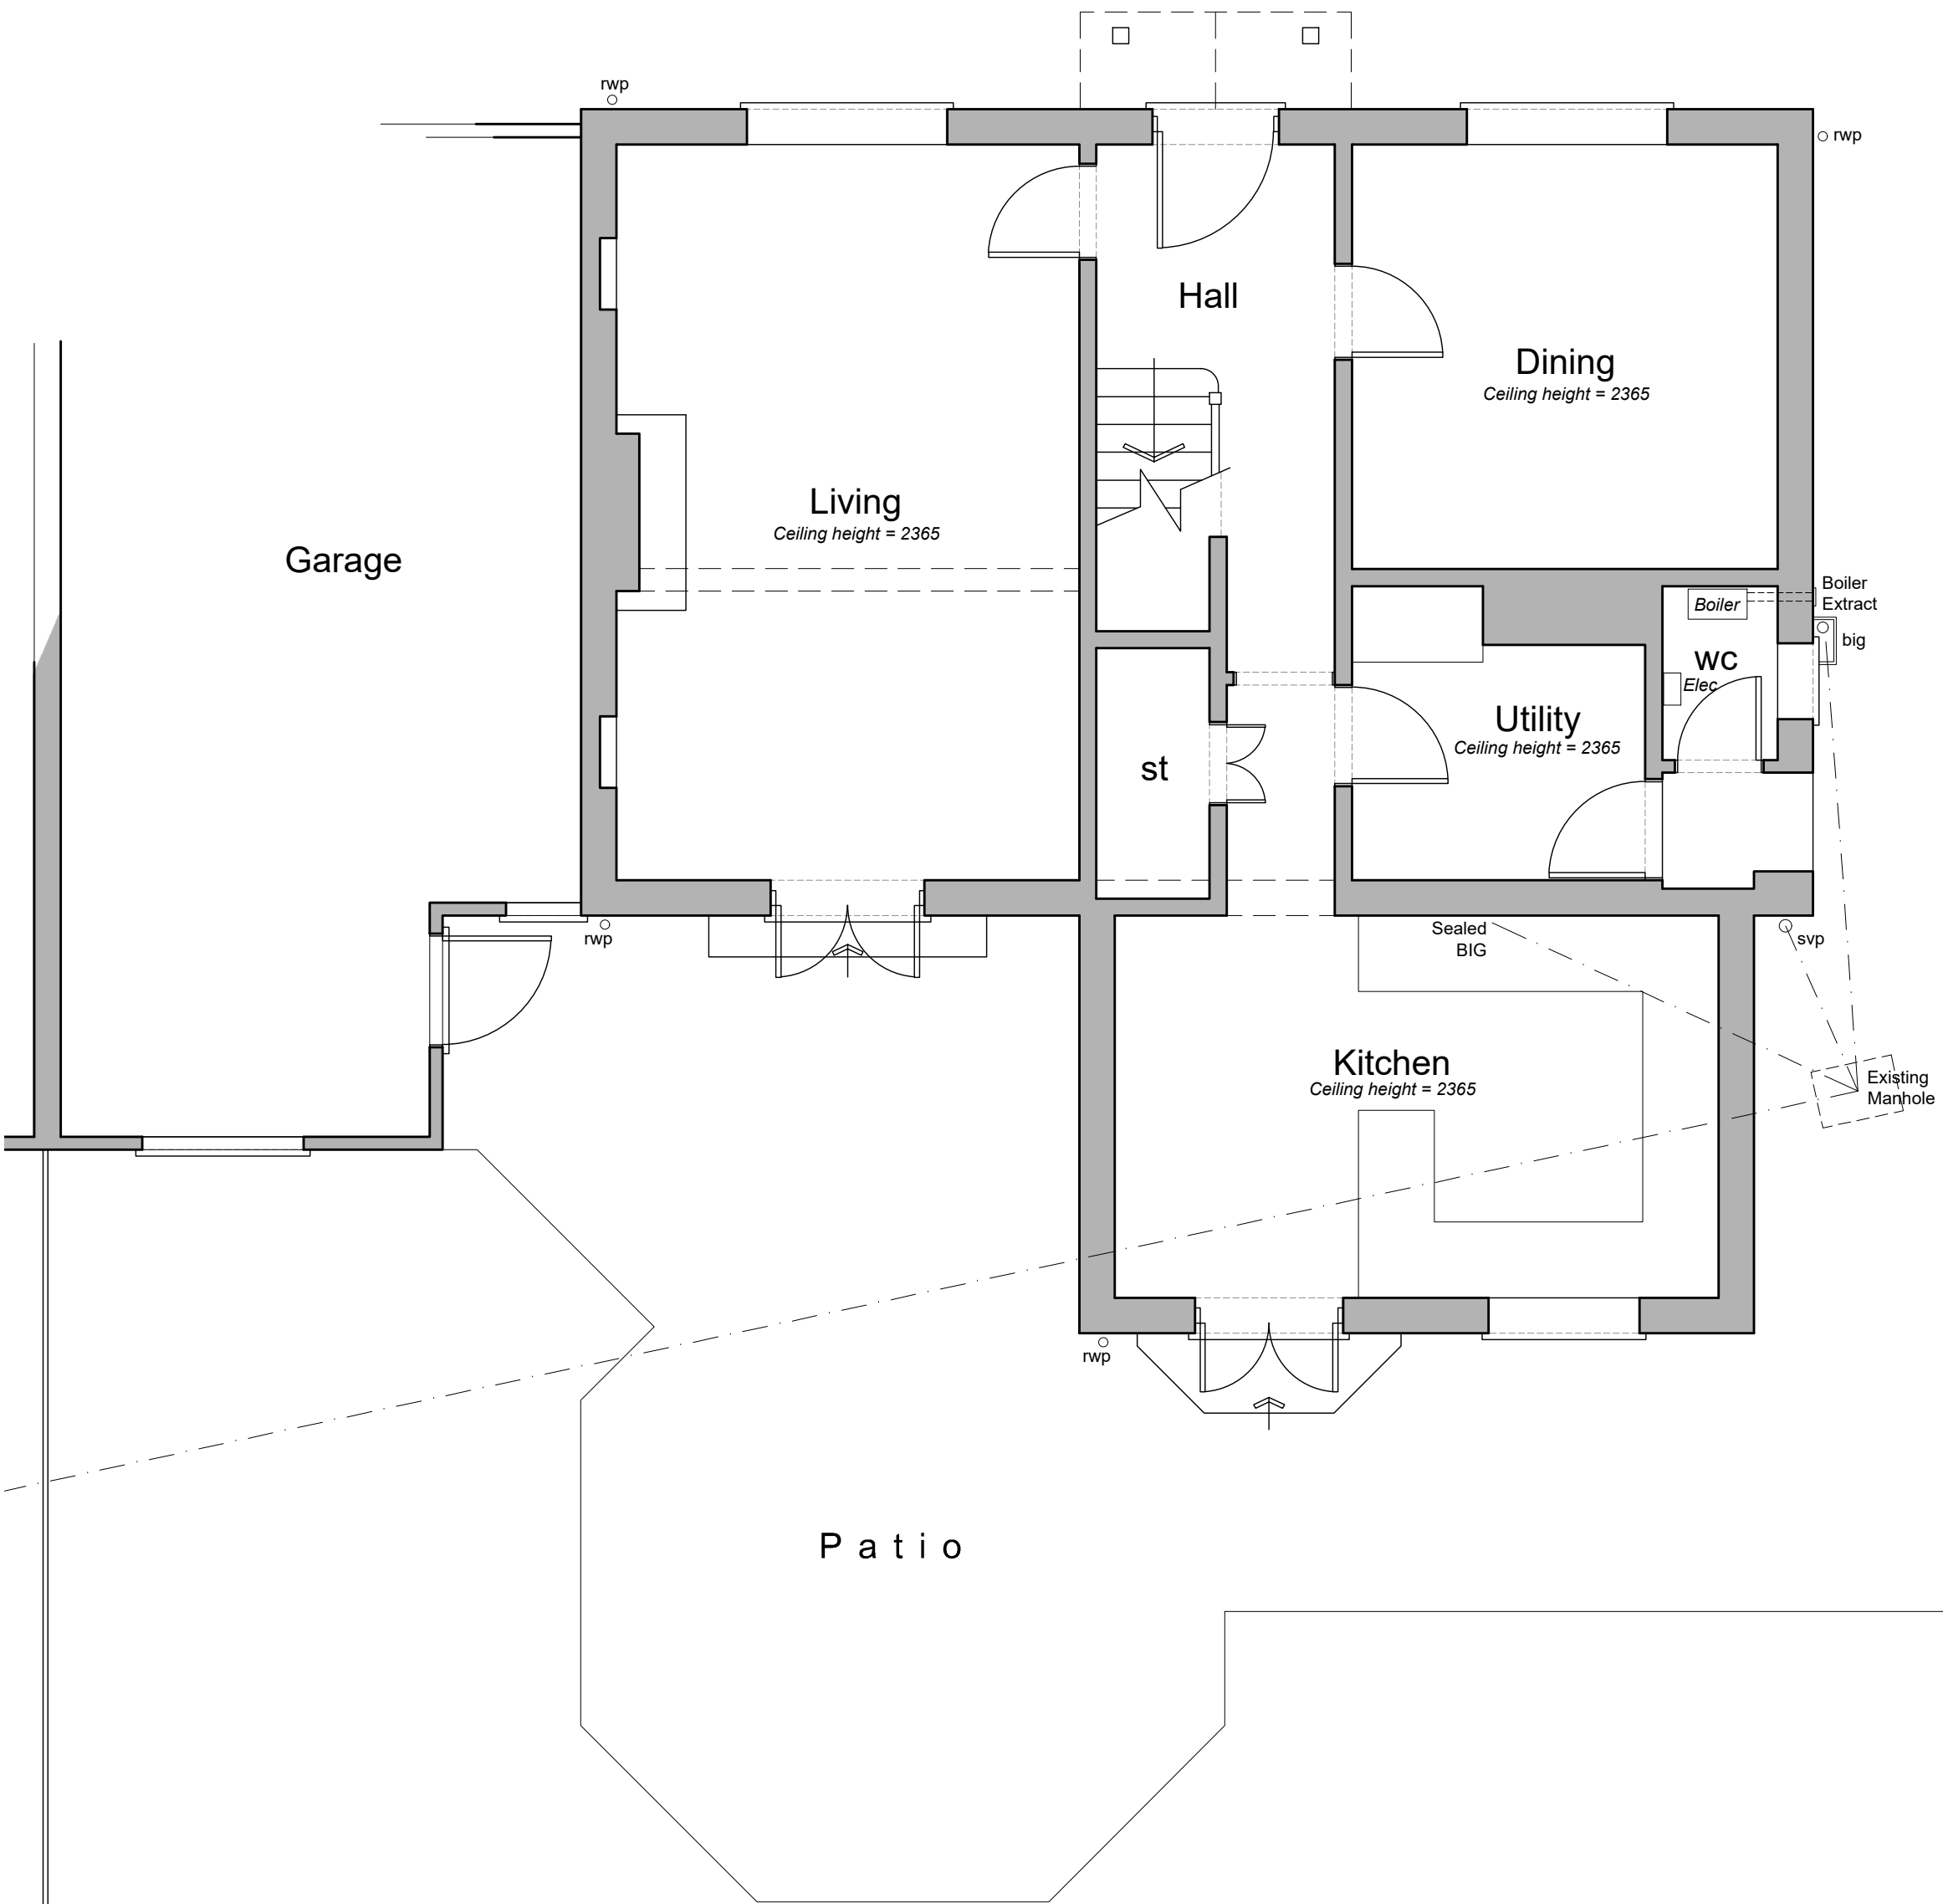

Ground Floor Plan 1:50 Scale

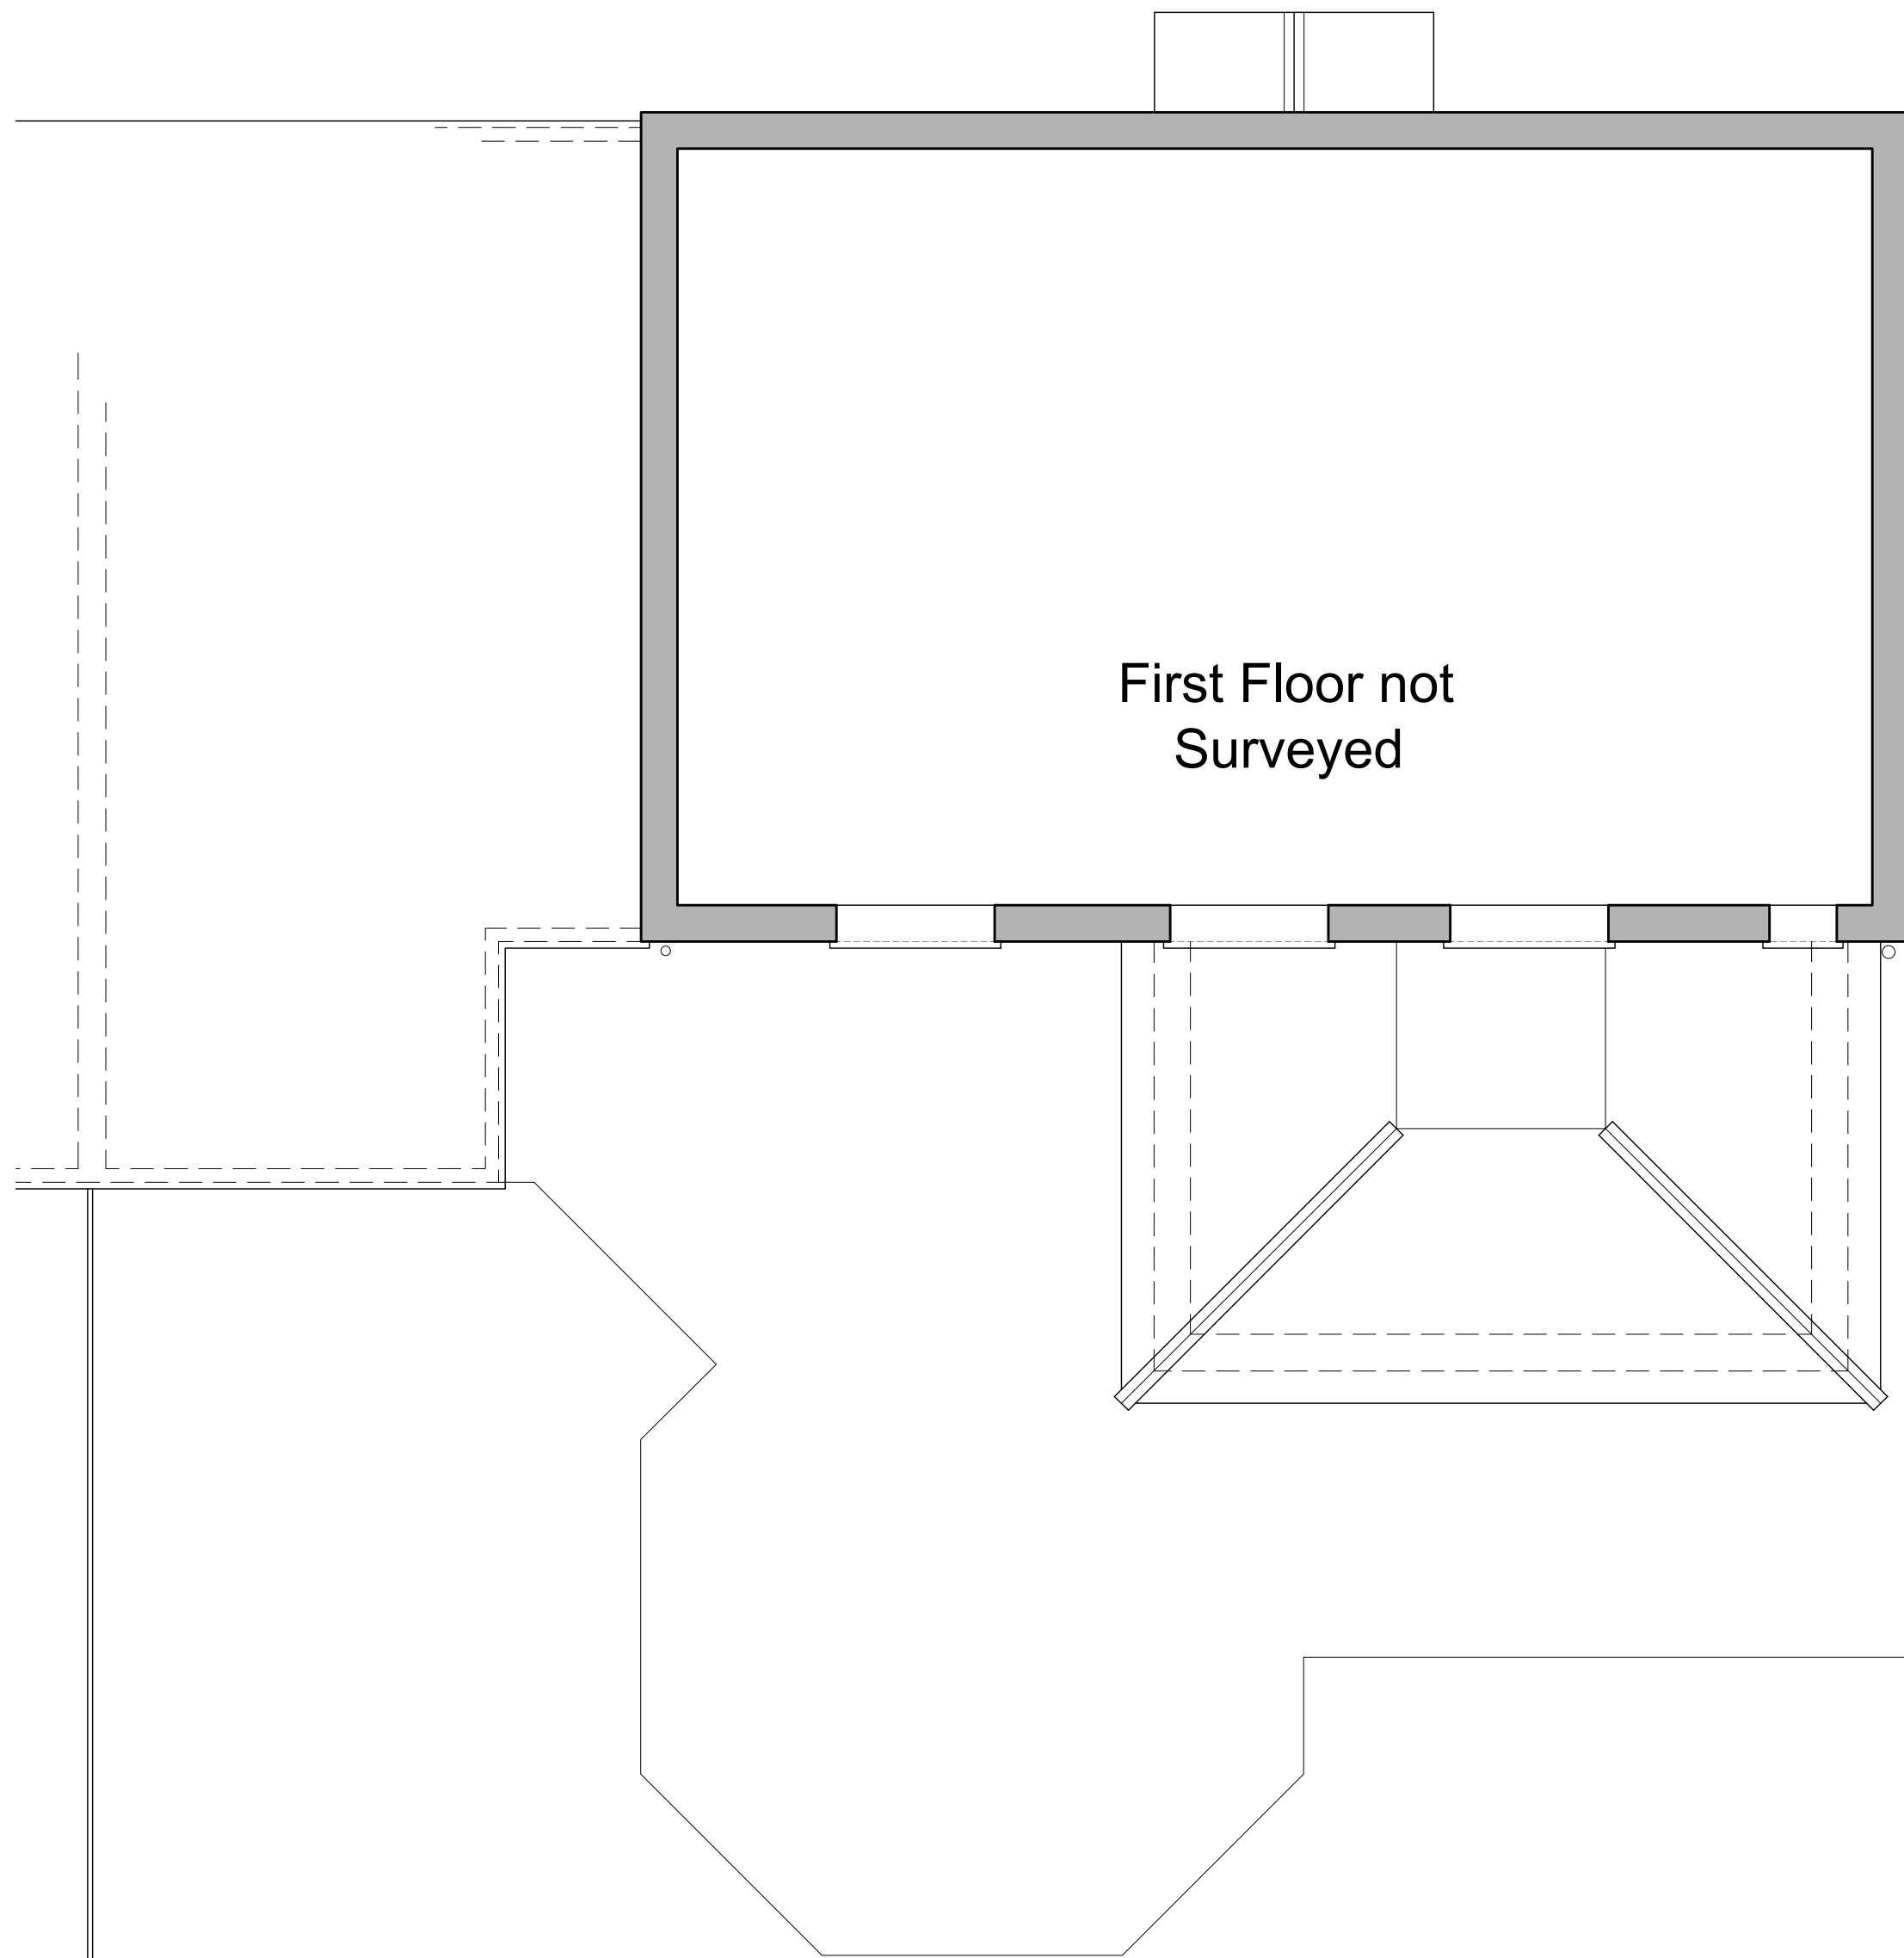

First Floor Plan 1:50 Scale