



Rev.	Date	Note	Author	Checked

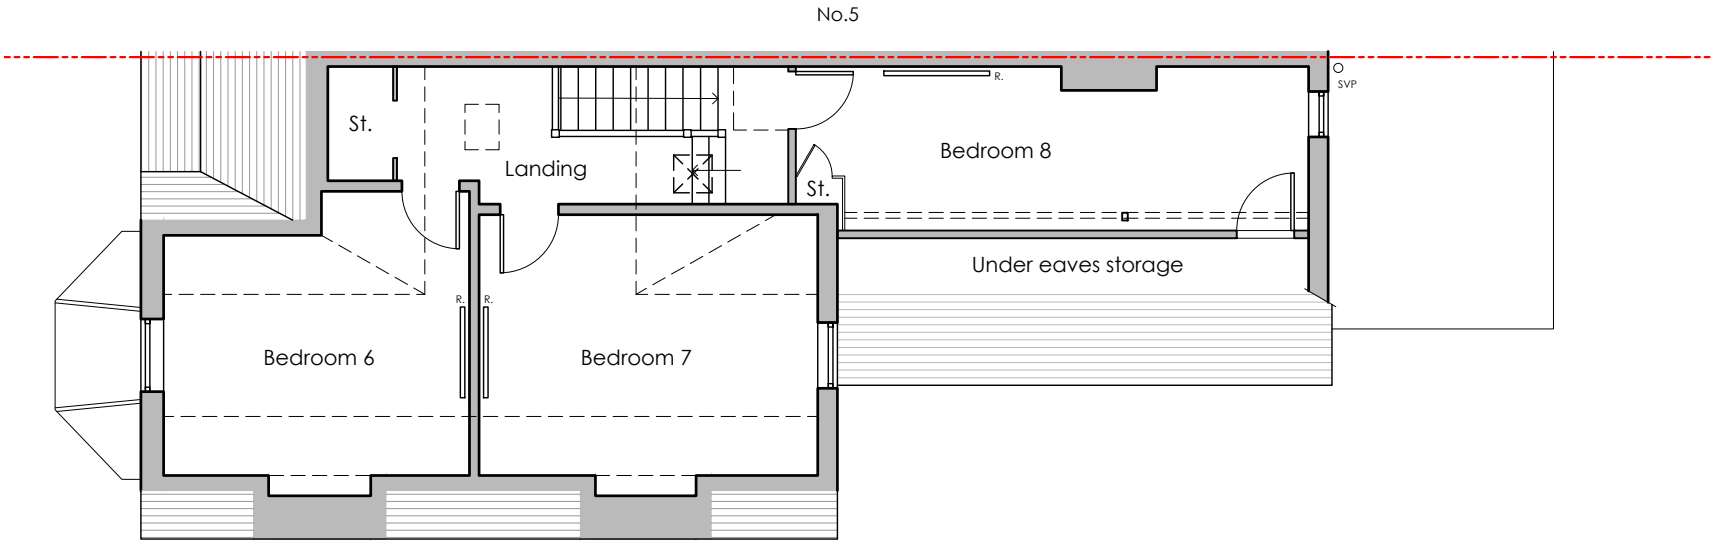


No.9

EXISTING SECOND FLOOR PLAN 1:100

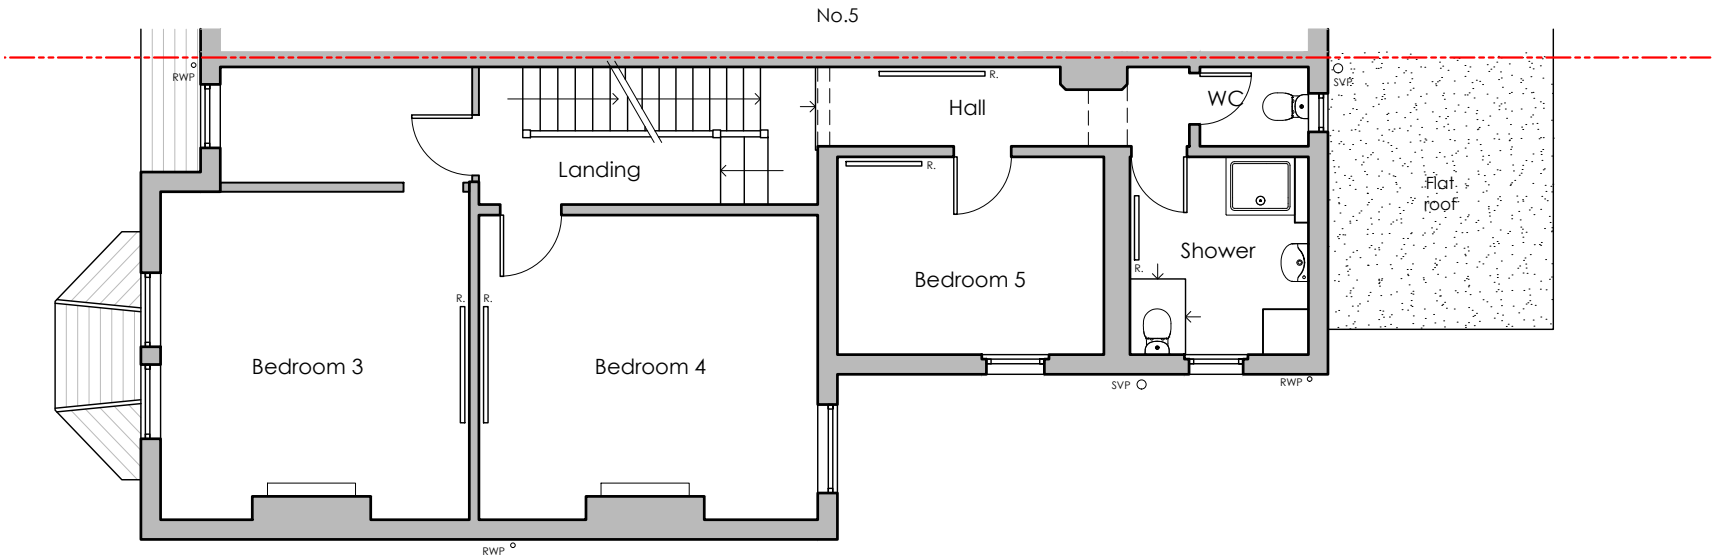

No.9



EXISTING FIRST FLOOR PLAN 1:100

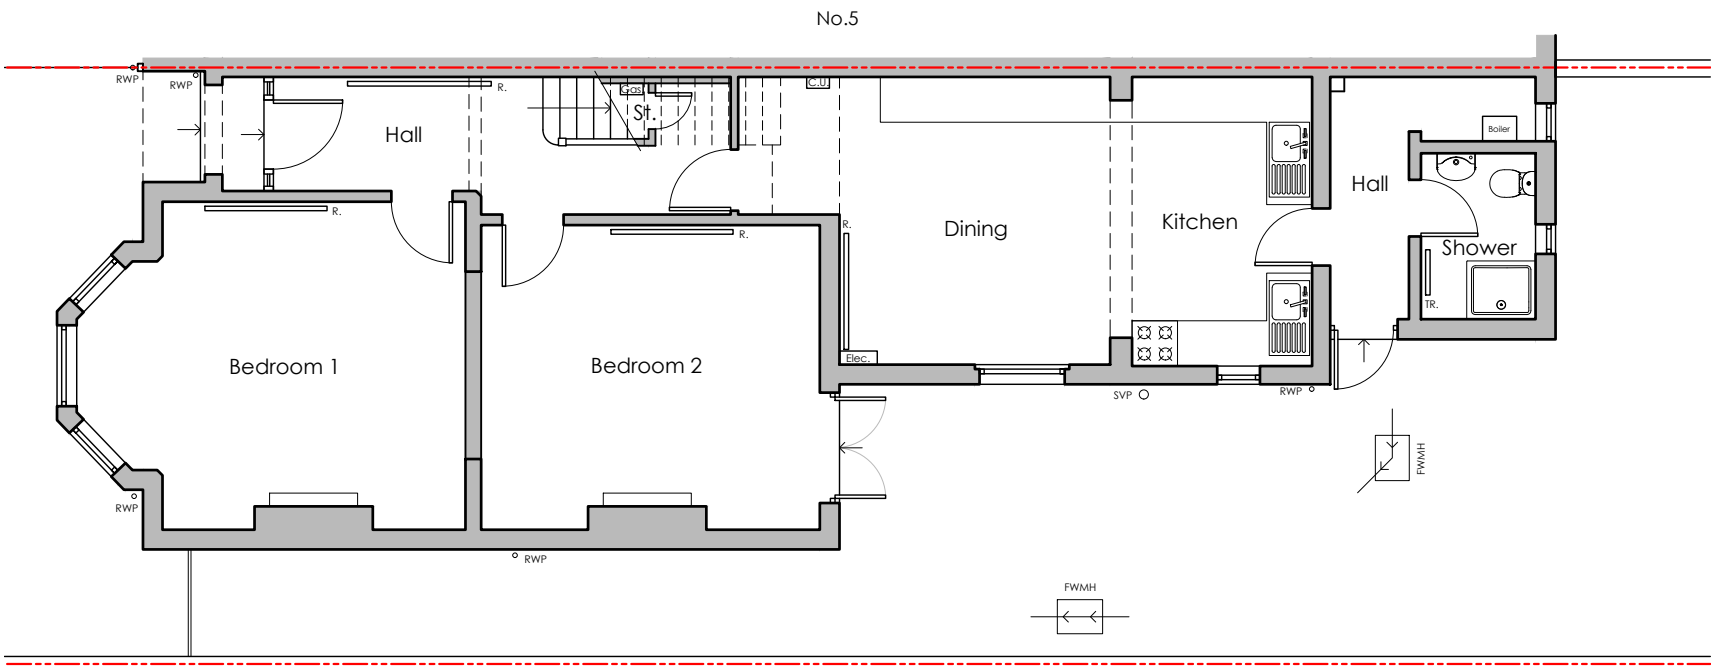

No.9

EXISTING GROUND FLOOR PLAN 1:100

Application Site Boundary

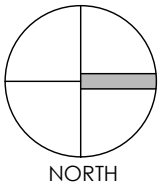 

Project	Alterations & Extension 7 Christchurch Gardens Reading RG2 7AH					Drawing	Existing Floor Plans			
						Job-Dwg Number	18017-PL-03		Rev.	-
Client	Turner Estates					WESTON + CO ARCHITECTS Watlington house 44 Watlington Street Reading, RG1 4RJ T. 0118 375 0252 www.weston-co.com				
Status	Planning									
Scale	1/100			Sheet Size A3						
Author	MW	Checked	CTW	Date	08/04/2019					