


SCALE.

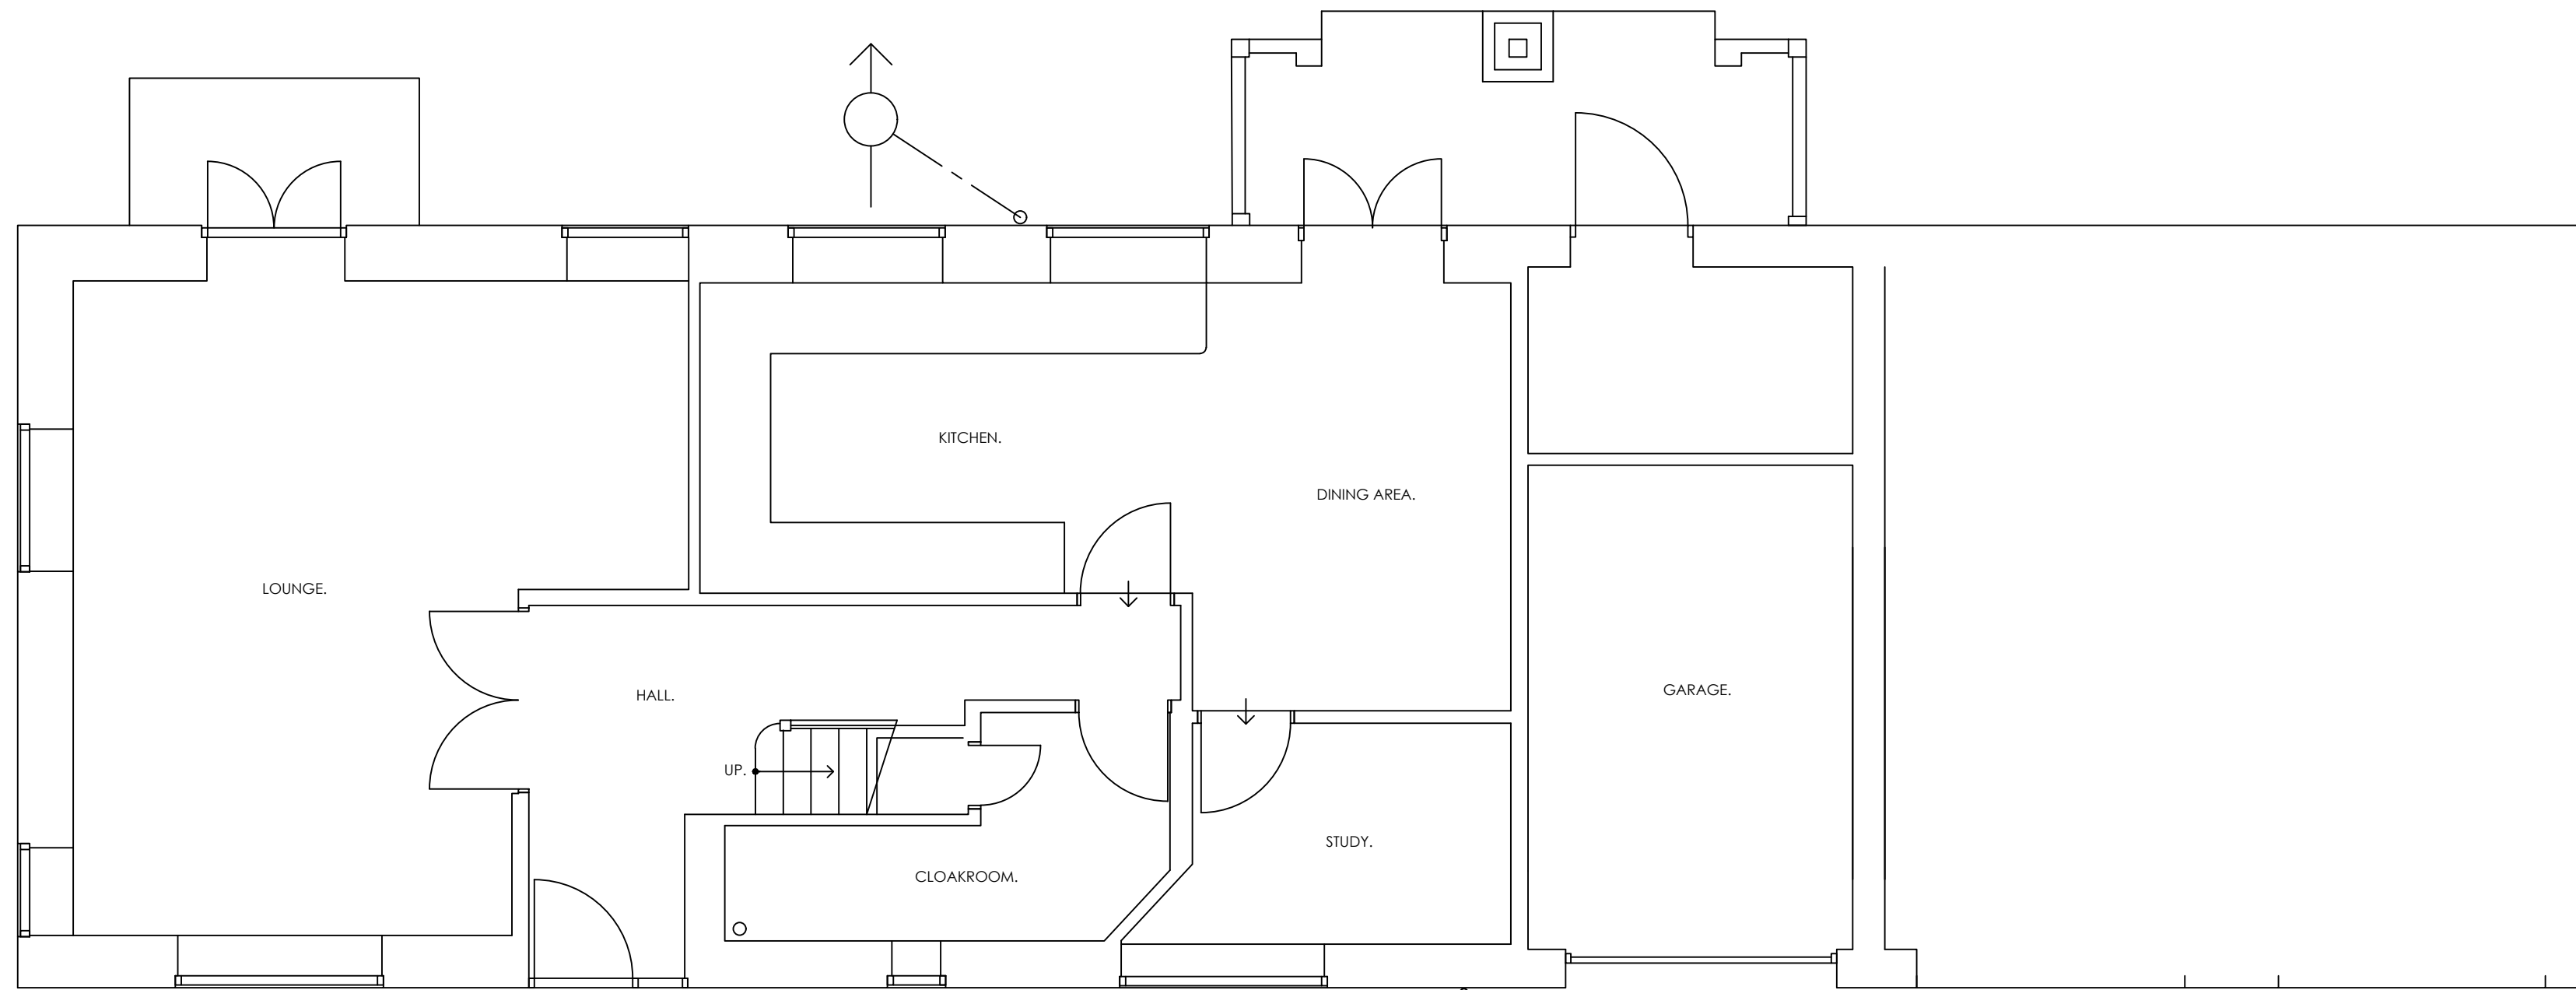

EXISTING GROUND FLOOR PLAN

REV	DATE	REVISION
CLIENT		Mr & Mrs Fox
PROJECT		33 Deans Farm Caversham
TITLE		Proposed Two Storey Rear Extension
Wargrave Design Consultancy Limi  The Old Pump House, Wargrave, Berkshire. RG10 8D Tel 0118-940-1678 e-mail info@wargravedesign.com		
DRAWN G.D.G.		SCALE 1:50 @ A2
DATE May 2018		
DRAWING No.		REV.
1408 - 01		

This drawing has been prepared solely for the use of the client as detailed in the title block, and shall not be copied, lent or used by any third party without the express written permission of the Wargrave Design Consultancy Limited. Date as title block.

These plans must not be acted upon until the appropriate planning and building regulation approvals have been granted. Should the works be undertaken prior to the above approvals being in place it is done so entirely at the clients own risk.