



WYVOLS COURT
READING
info@hac-designs.co.uk

SWALLOWFIELD
RG9 7JL
Mob: 07985296627

PROJECT:
PROPOSED DEVELOPMENT AT;
218 NORCOT ROAD
READING
RG30 6BP


CLIENTS NAME:
MR STEVEN WHITE

TITLE:
EXISTING ROOF PLAN

REVISION:

DRAWN BY: HAYDEN COOPER	SCALE: 1:50
DATE: APRIL 2019	A3

DRAWING NUMBER:
19047PP-04

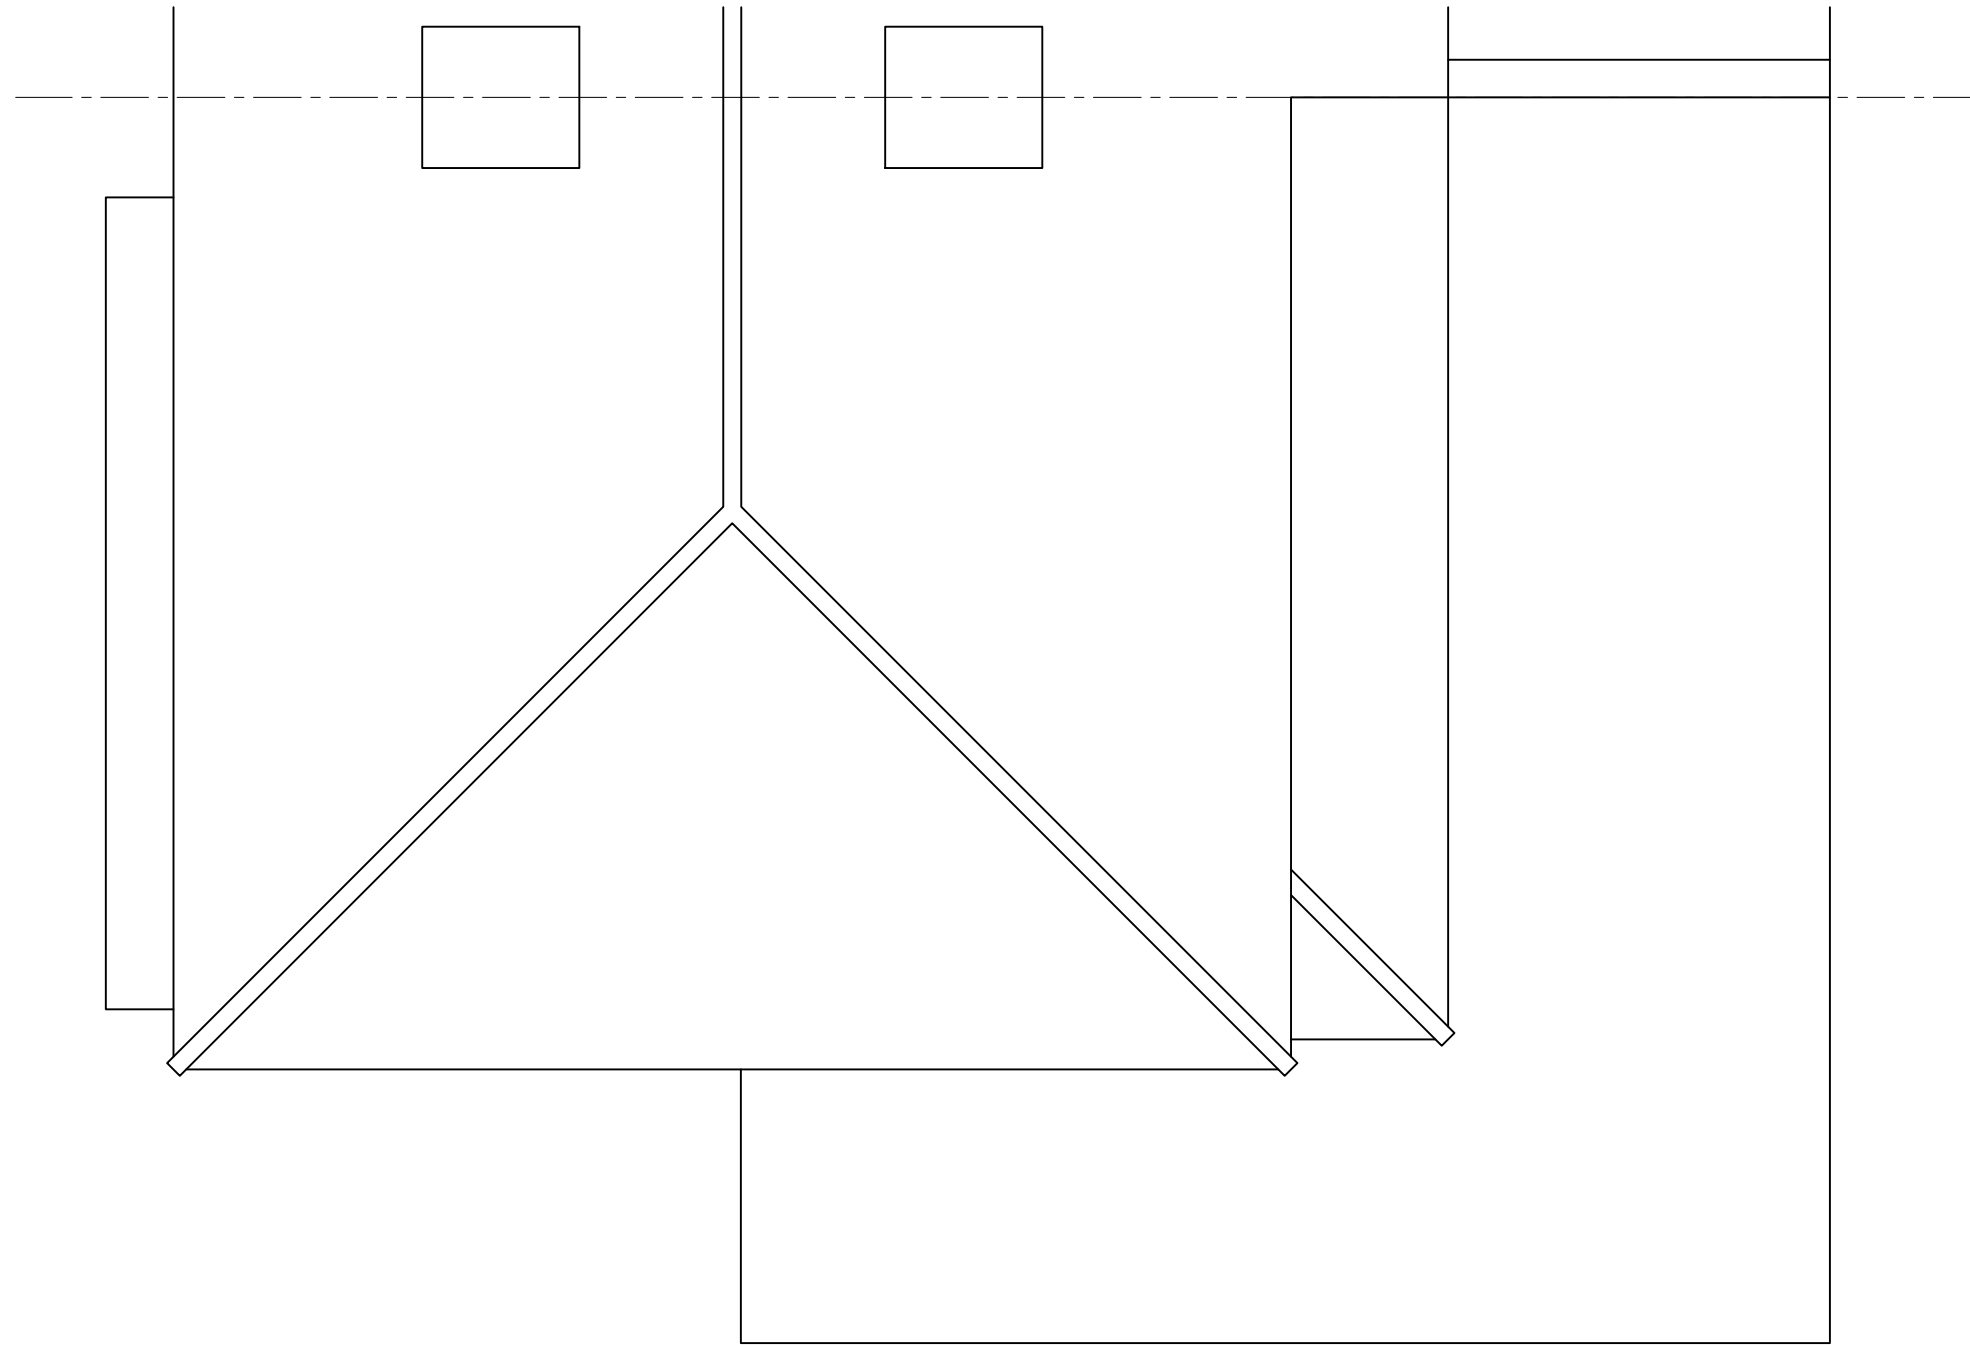

EXISTING ROOF PLAN

0 1 2 3 4 5
SCALE 1:50