




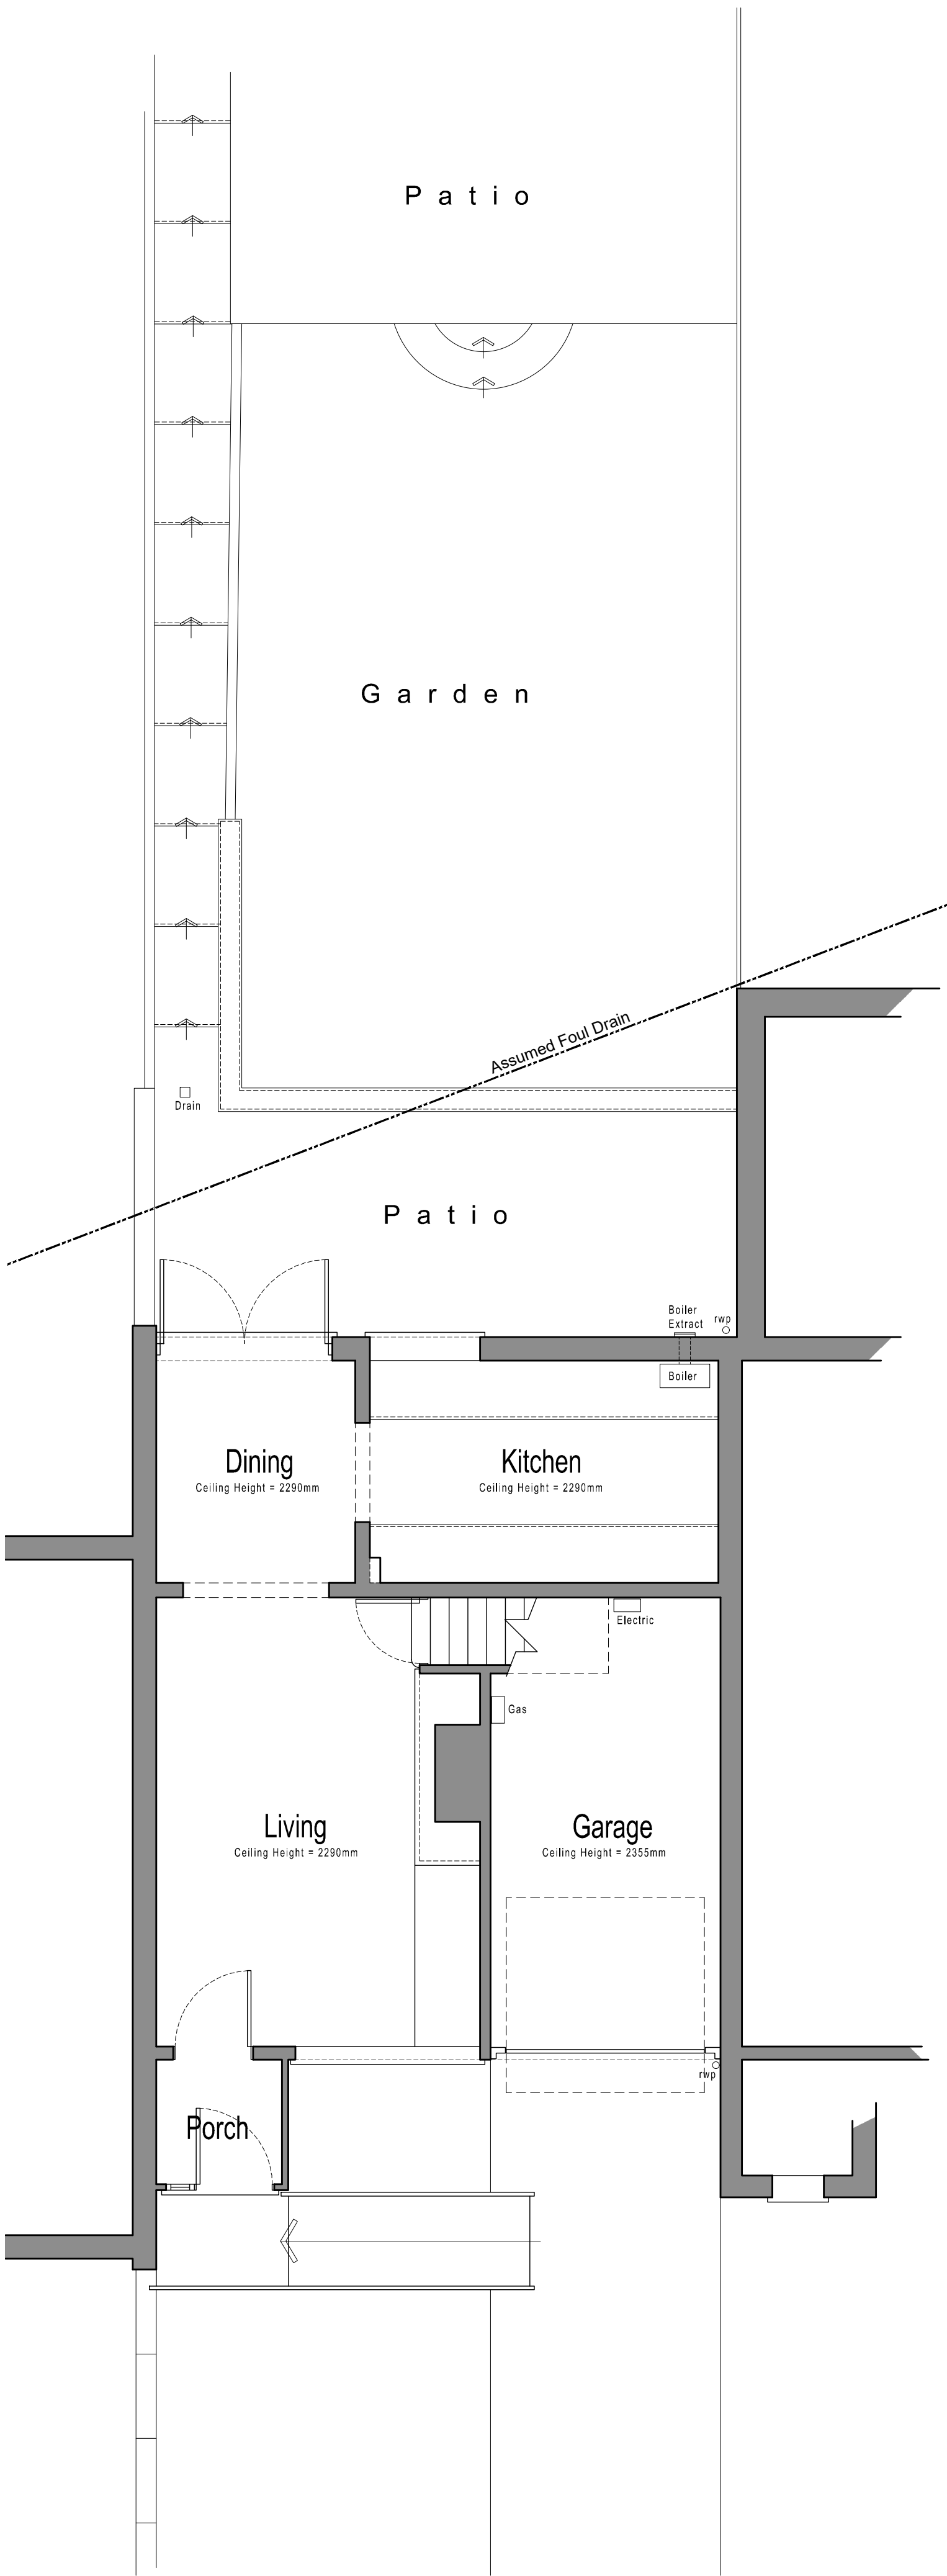


Ground Floor Plan 1:50 Scale

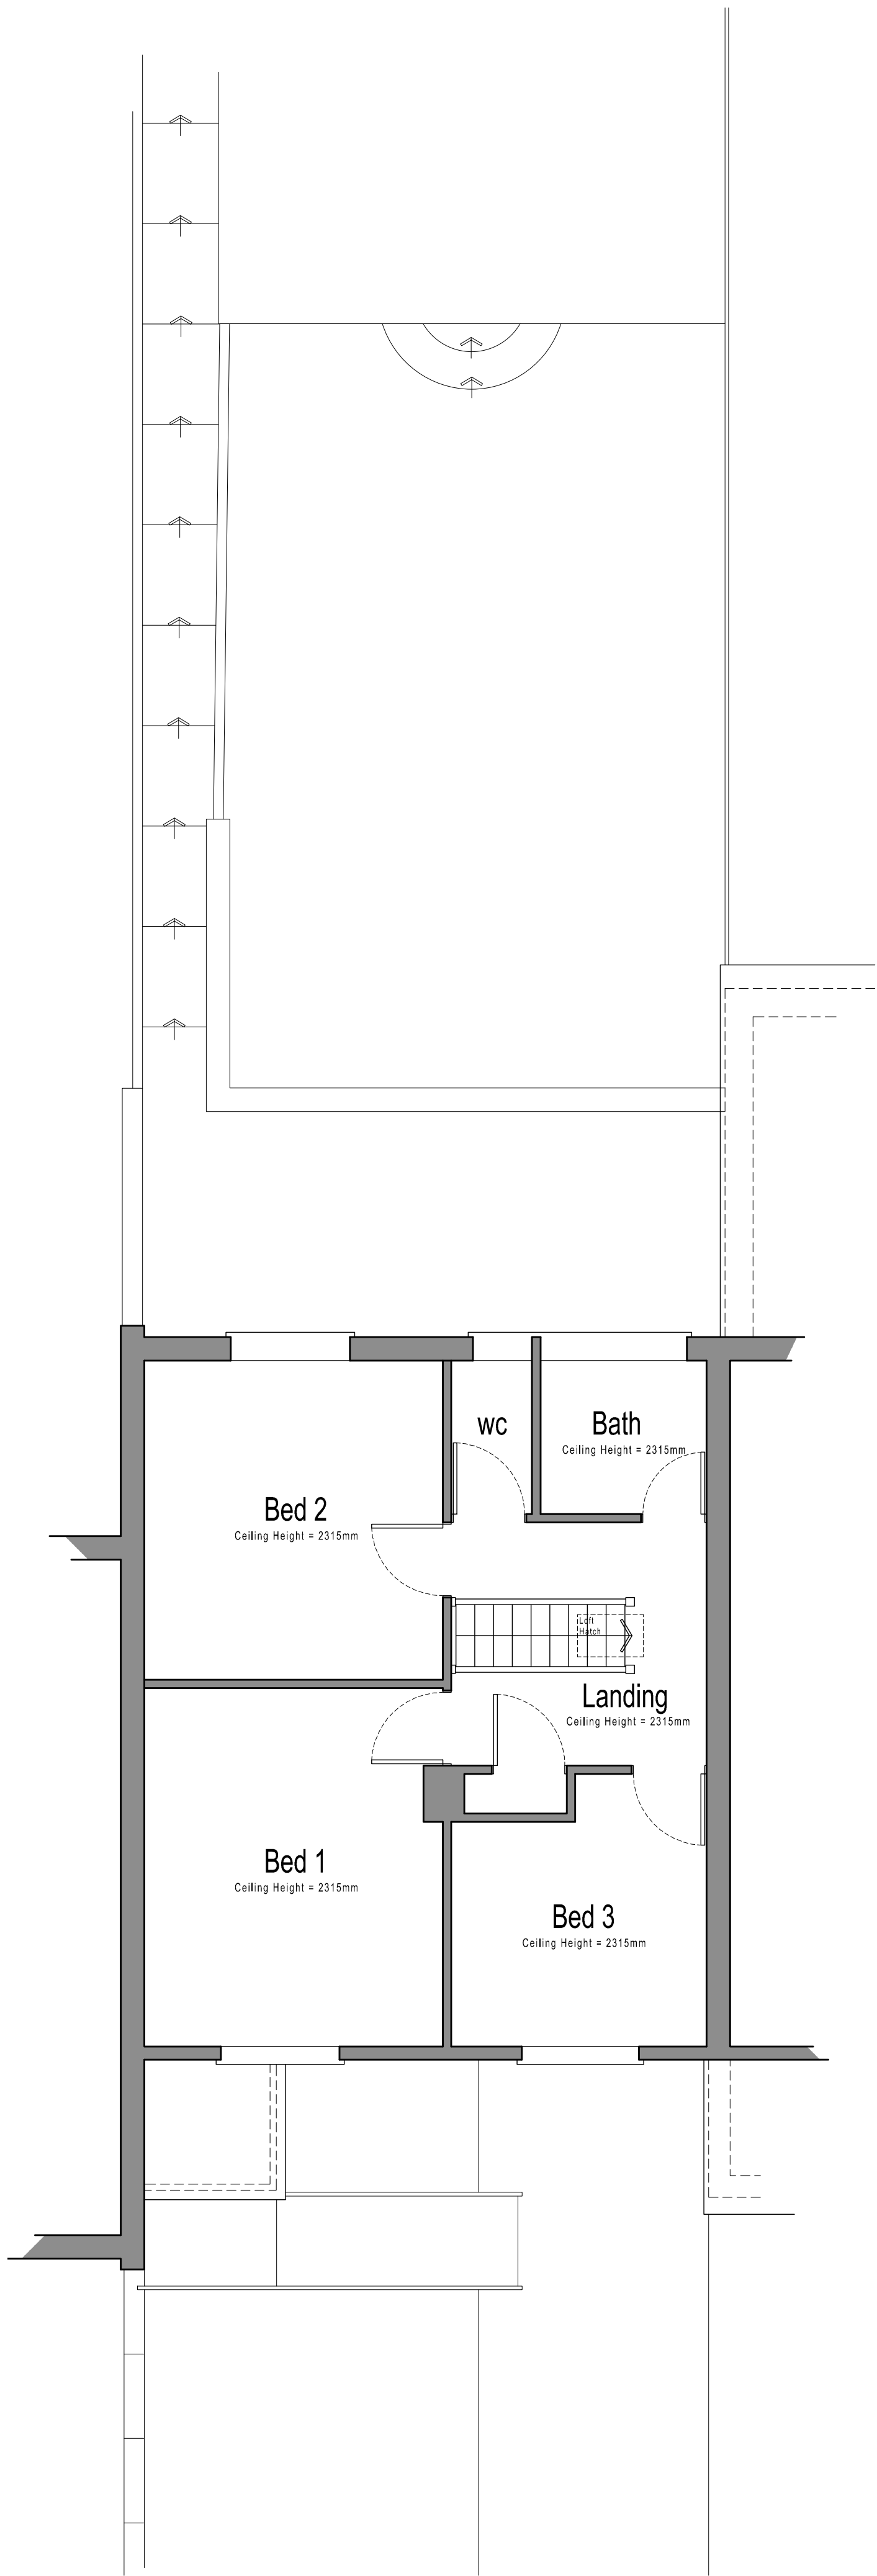


First Floor Plan 1:50 Scale

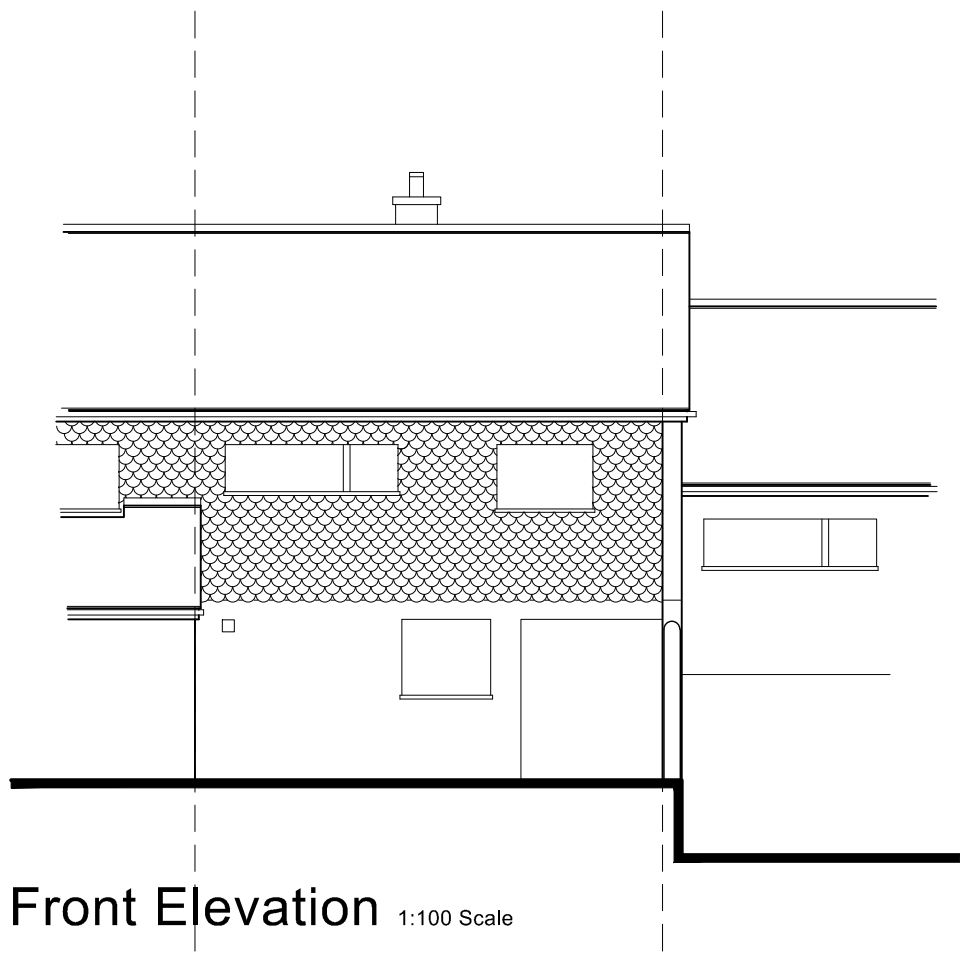


Front Elevation 1:100 Scale

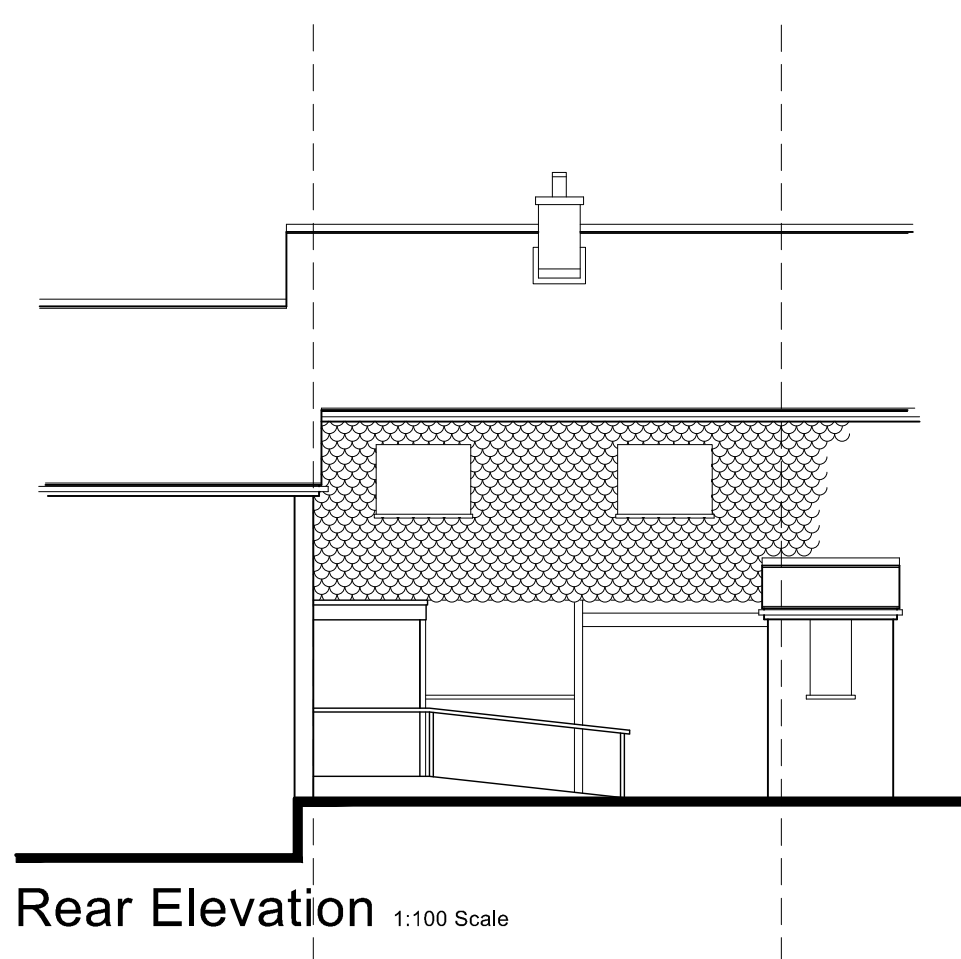

Rear Elevation 1:100 Scale

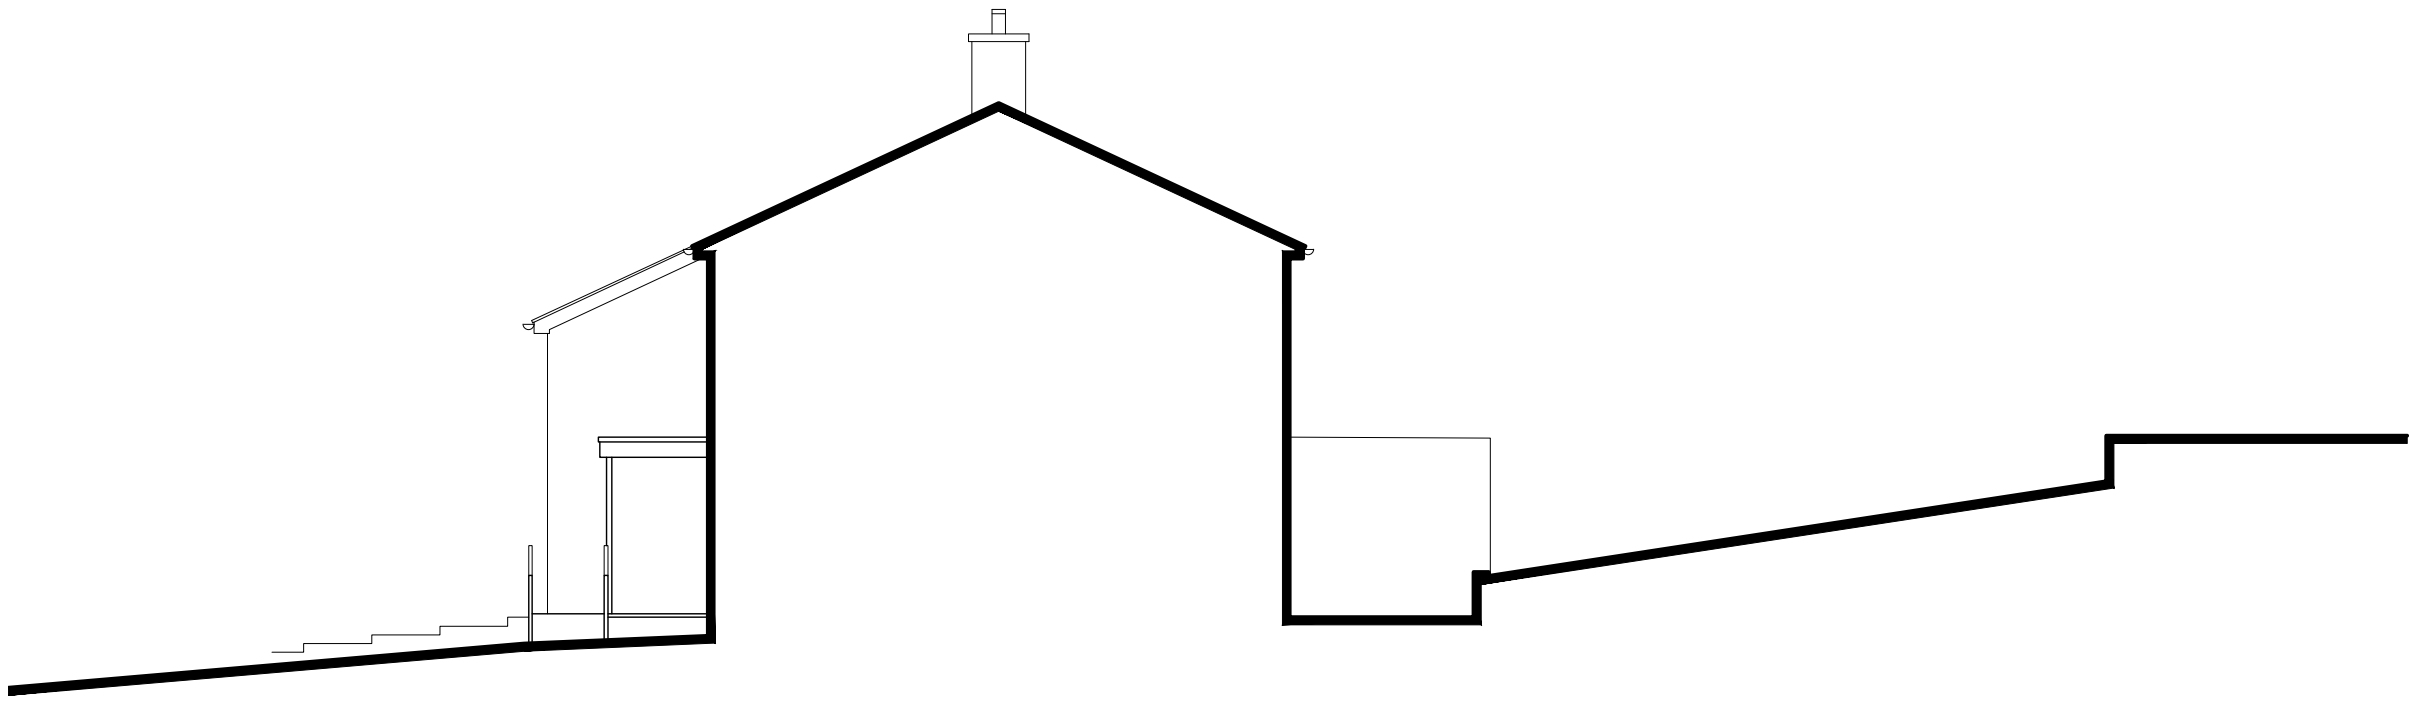


Side Elevation 1:100 Scale

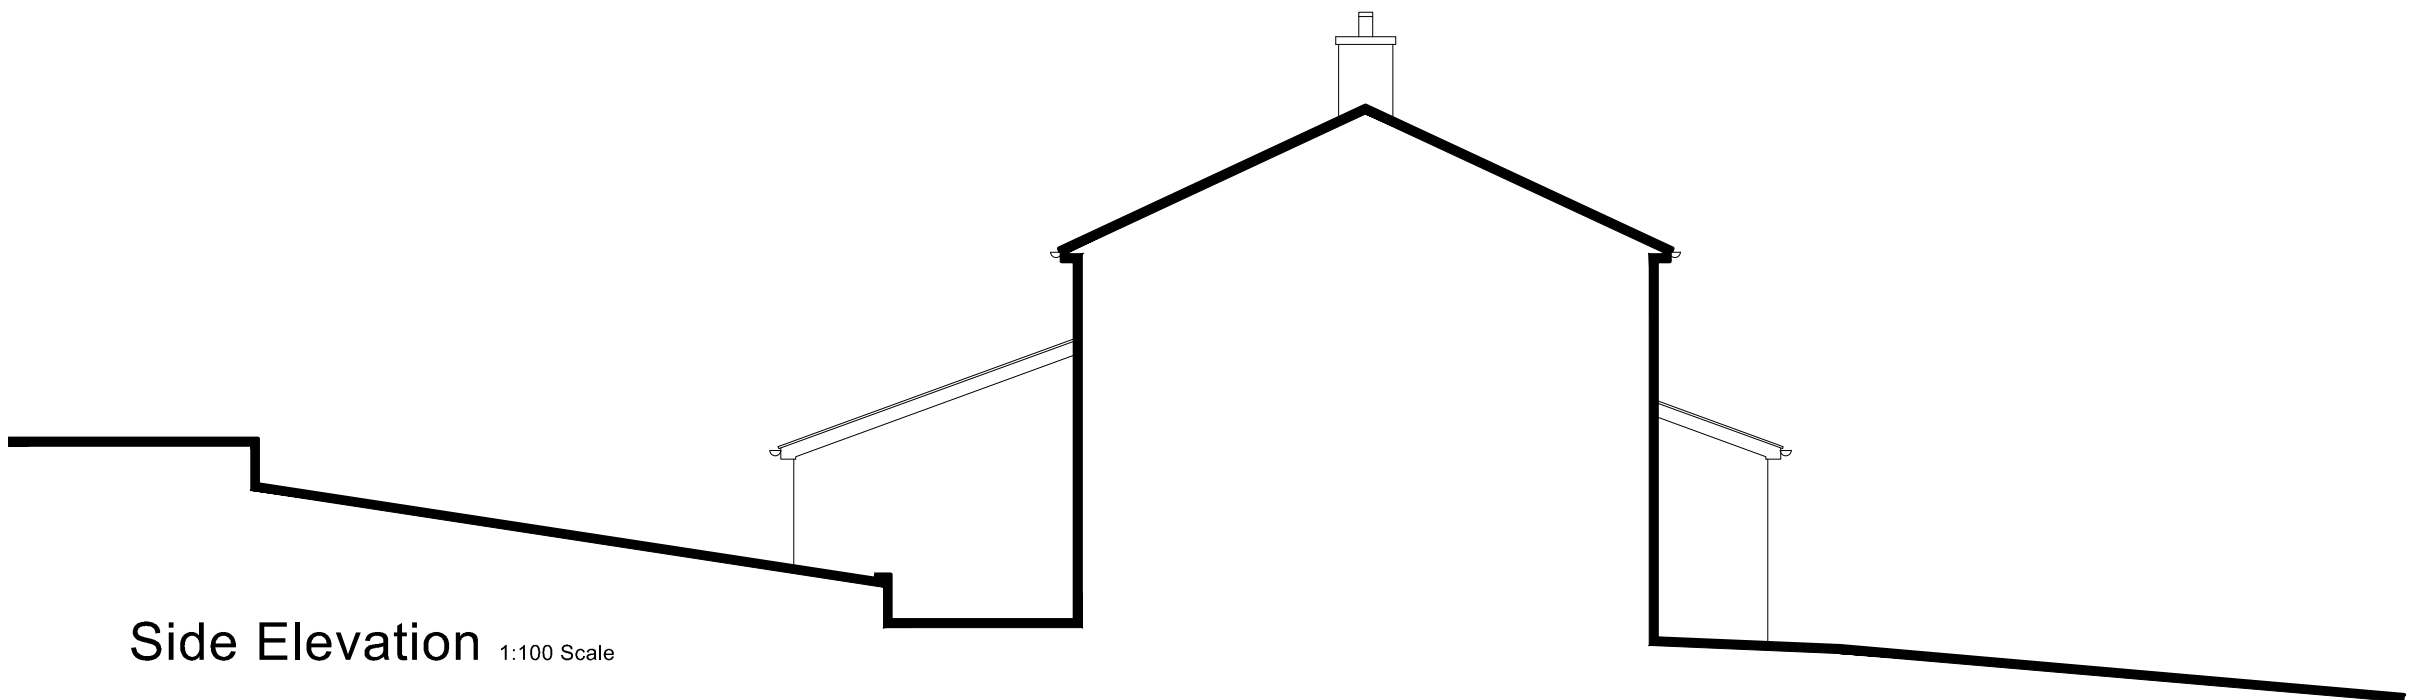

Side Elevation 1:100 Scale



Site Plan 1:500 Scale

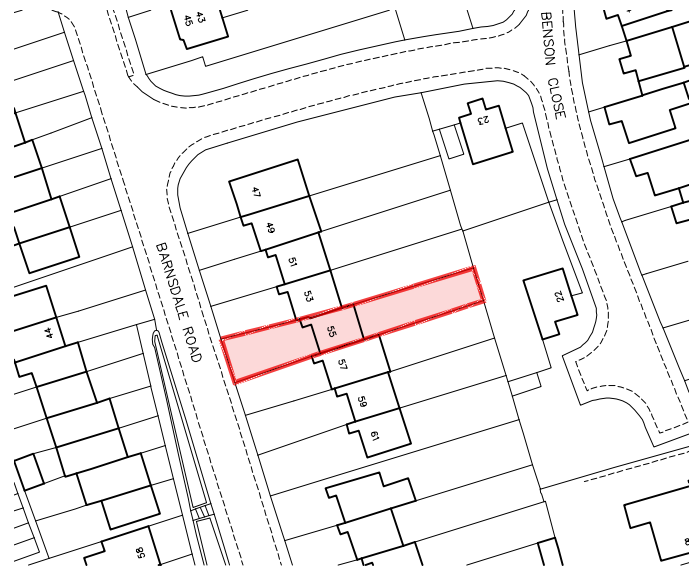


Location Plan 1:1250 Scale


DO NOT SCALE FROM THIS DRAWING. VERIFY ALL DIMENSIONS BEFORE SETTING OUT, COMMENCING WORK OR MAKING ANY SHOP DRAWINGS. REPORT ANY DISCREPANCIES TO SUPERVISING OFFICER IMMEDIATELY. COPYRIGHT ©

Rev	Description	Date

1:500 scale Bar
This Drawing has been produced for printing onto A1 size paper. If printing on A3 please use the scale below for reference.

 



1:1250 scale Bar
This Drawing has been produced for printing onto A1 size paper. If printing on A3 please use the scale below for reference.

 

1:100 scale Bar
This Drawing has been produced for printing onto A1 size paper. If printing on A3 please use the scale below for reference.



1:50 scale Bar
This Drawing has been produced for printing onto A1 size paper. If printing on A3 please use the scale below for reference.

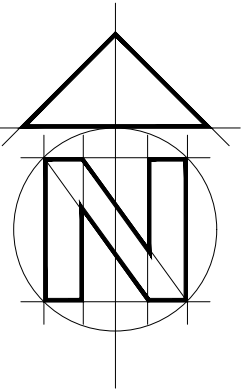 

BA

CLIENT Mr & Mrs A. Rosser

14 Hornbeam Close
Wokingham
RG41 4UR

JOB 50 Barnsdale Road, Reading
Berkshire, RG2 7JG

07515 355 770
barnseyarchitecture@gmail.com

DRG EXISTING PLANS & ELEVATIONS

SCALE As Shown DRAWN P Bonney DATE February 2019

BA 0139 01