



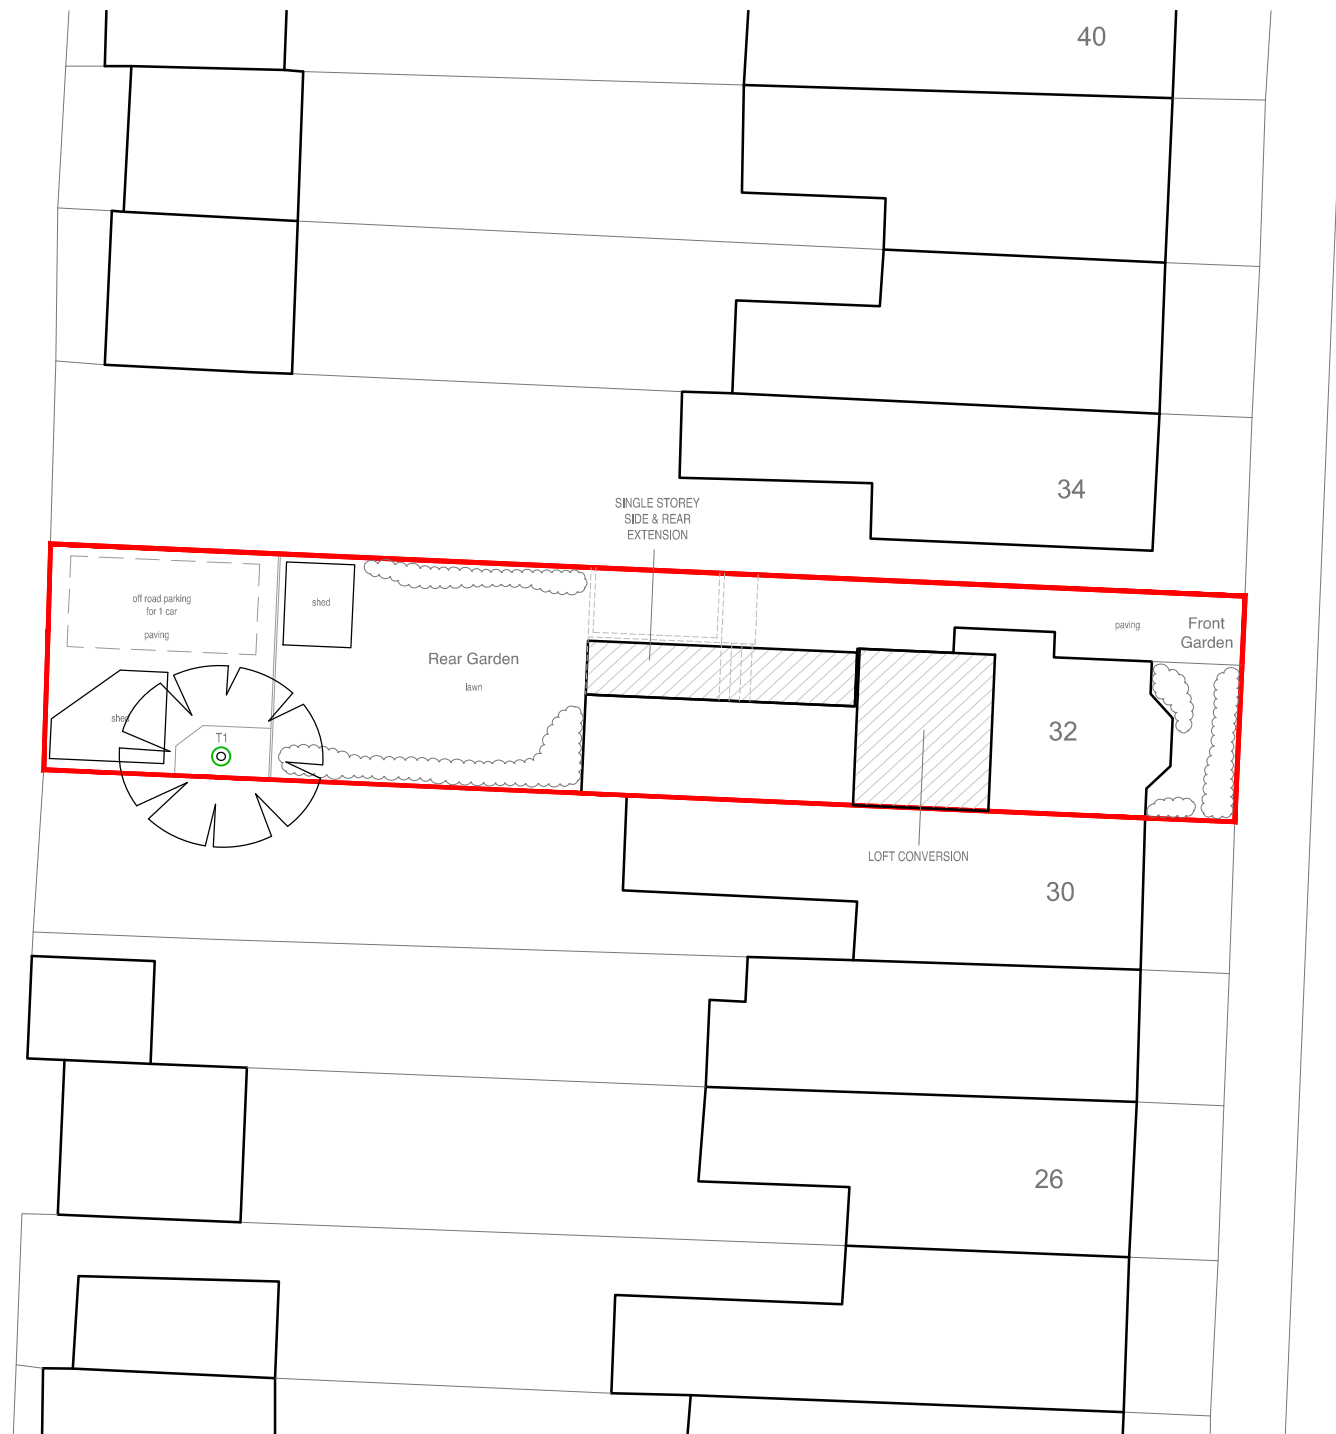

CROMWELL ROAD

HAMPDEN ROAD

@Crown Copyright and database rights 2019 OS Licence no. 100041041

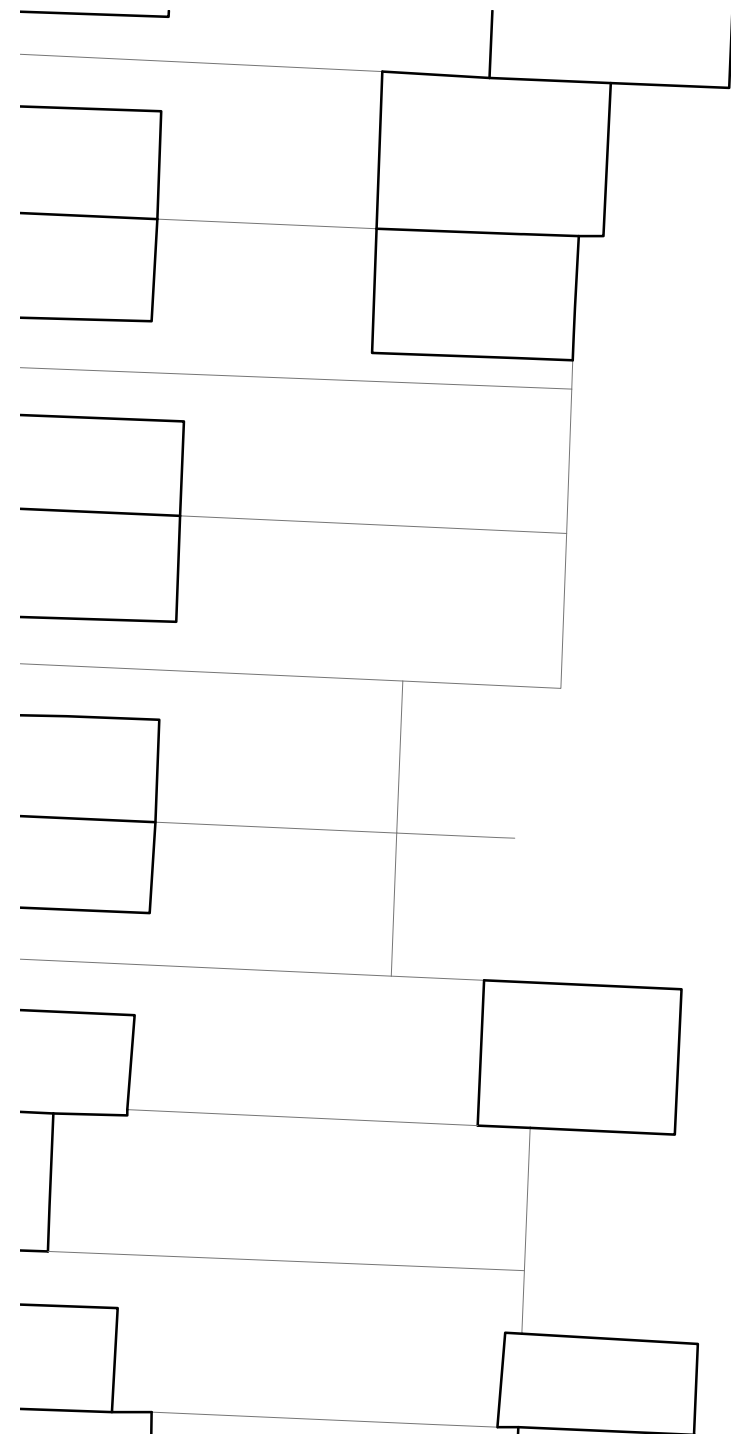

Rev - Date - Revision -

	a. 1 Chiltern Court, 37 St.Peter's Avenue, Caversham, Reading, RG4 7DH t. 0118 948 4618 e. info@pitcharchitects.co.uk w. www.pitcharchitects.co.uk	Project Title Proposed Alterations to 32 Cromwell Road, Caversham, RG4 5EB Client Name Ms J. Baldwin & Mr M. Wyatt	Drawing Title Proposed Site Plan (block plan)			
			Drawing Scale 1:200 @ A3	Date Sept'19	Status Planning	Drawn/checked MC/KM
			Drawing Ref 19061 - DD - 001 -			

© Pitch, Architects Limited

NOTES
For use in the precise named location only.

Copyright reserved by **Pitch**, Architects Limited