



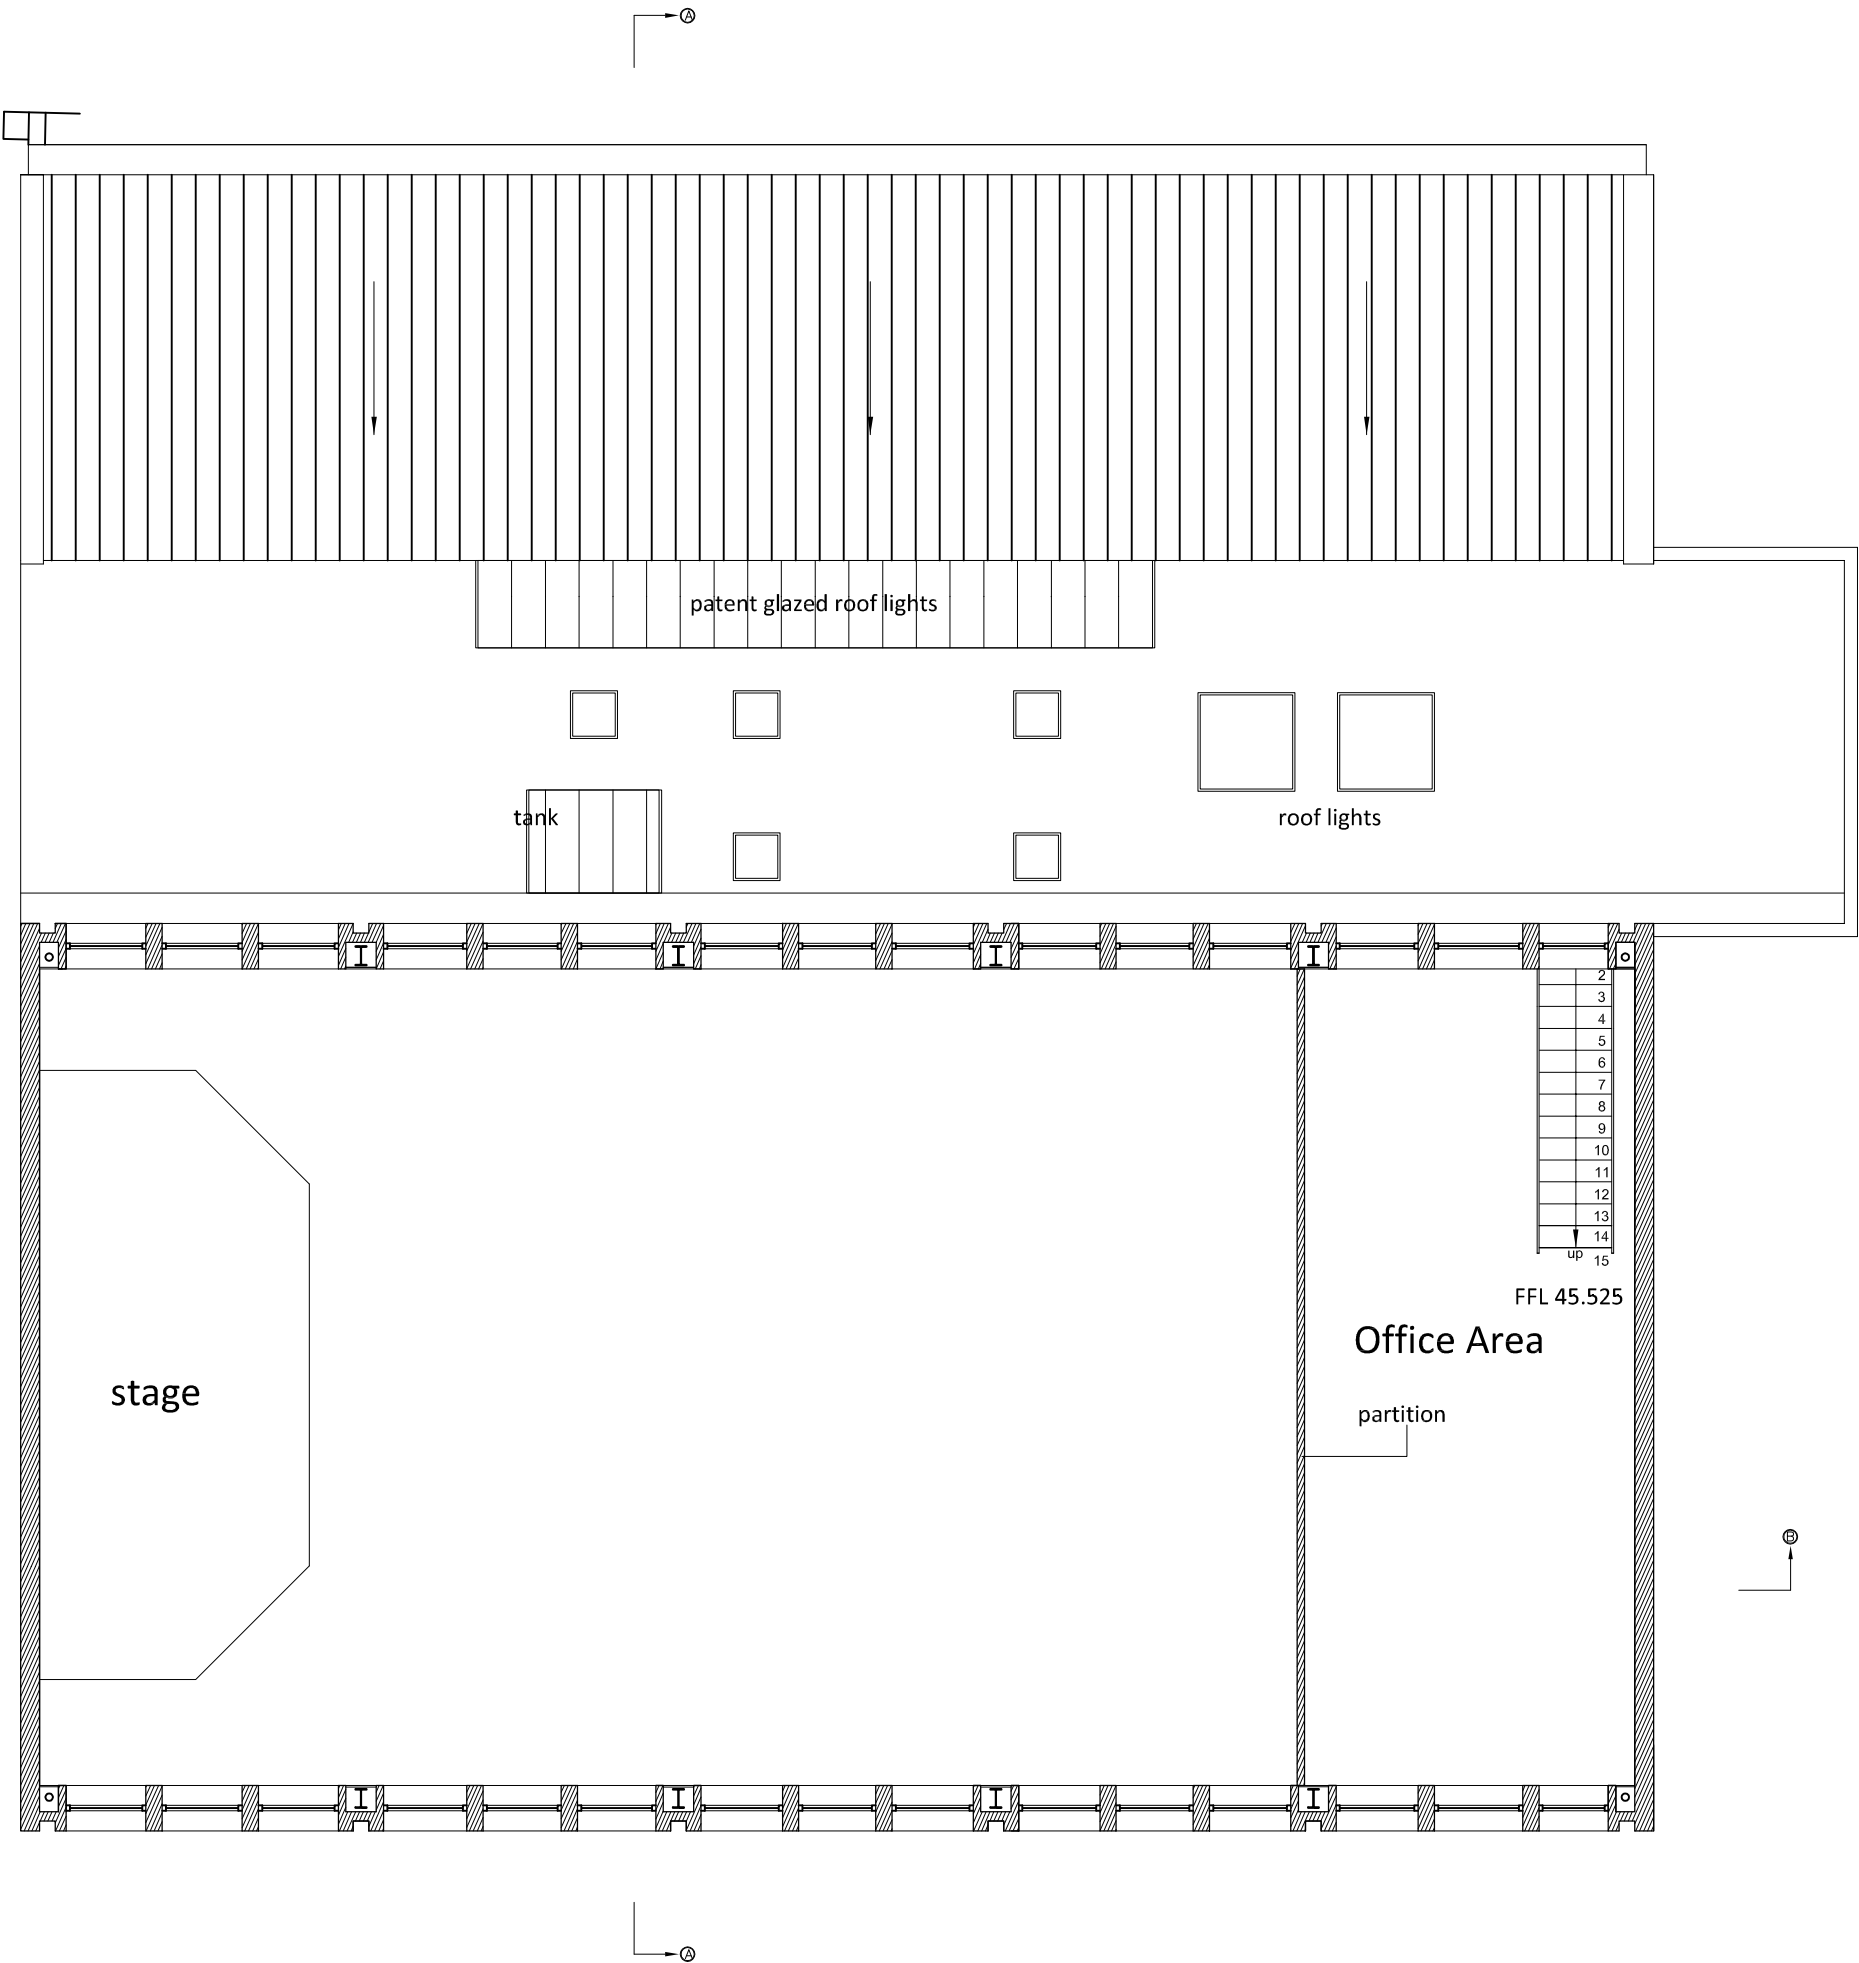

1 Existing First Floor
Scale: 1:100

 

NOTES

- 1 No deviation may be made from the details shown on this drawing without prior permission of the architects. Any discrepancy found between this drawing and any other document should be referred immediately to the architects. IF IN ANY DOUBT ASK.
- 2 This drawing is to be removed from currency immediately a revised version is issued.
- 3 All rights described in chapter IV of the Copyright, Designs and Patents Act of 1988 have been generally asserted.

REVISIONS

--	--	--

PLANNING

JBKS Architects ©
architects urban designers
landscape and product designers
Suite 1, Parkwood Stud, London Road,
Aston Rowant, Oxon, OX49 5SP
Tel: (01844) 350101

Job	Greyfriars Church Centre, Reading		
title	Existing First Floor Plan		
scale	1:100	@	A3
date	September 2019		
no	GRE CENT 153	00	