


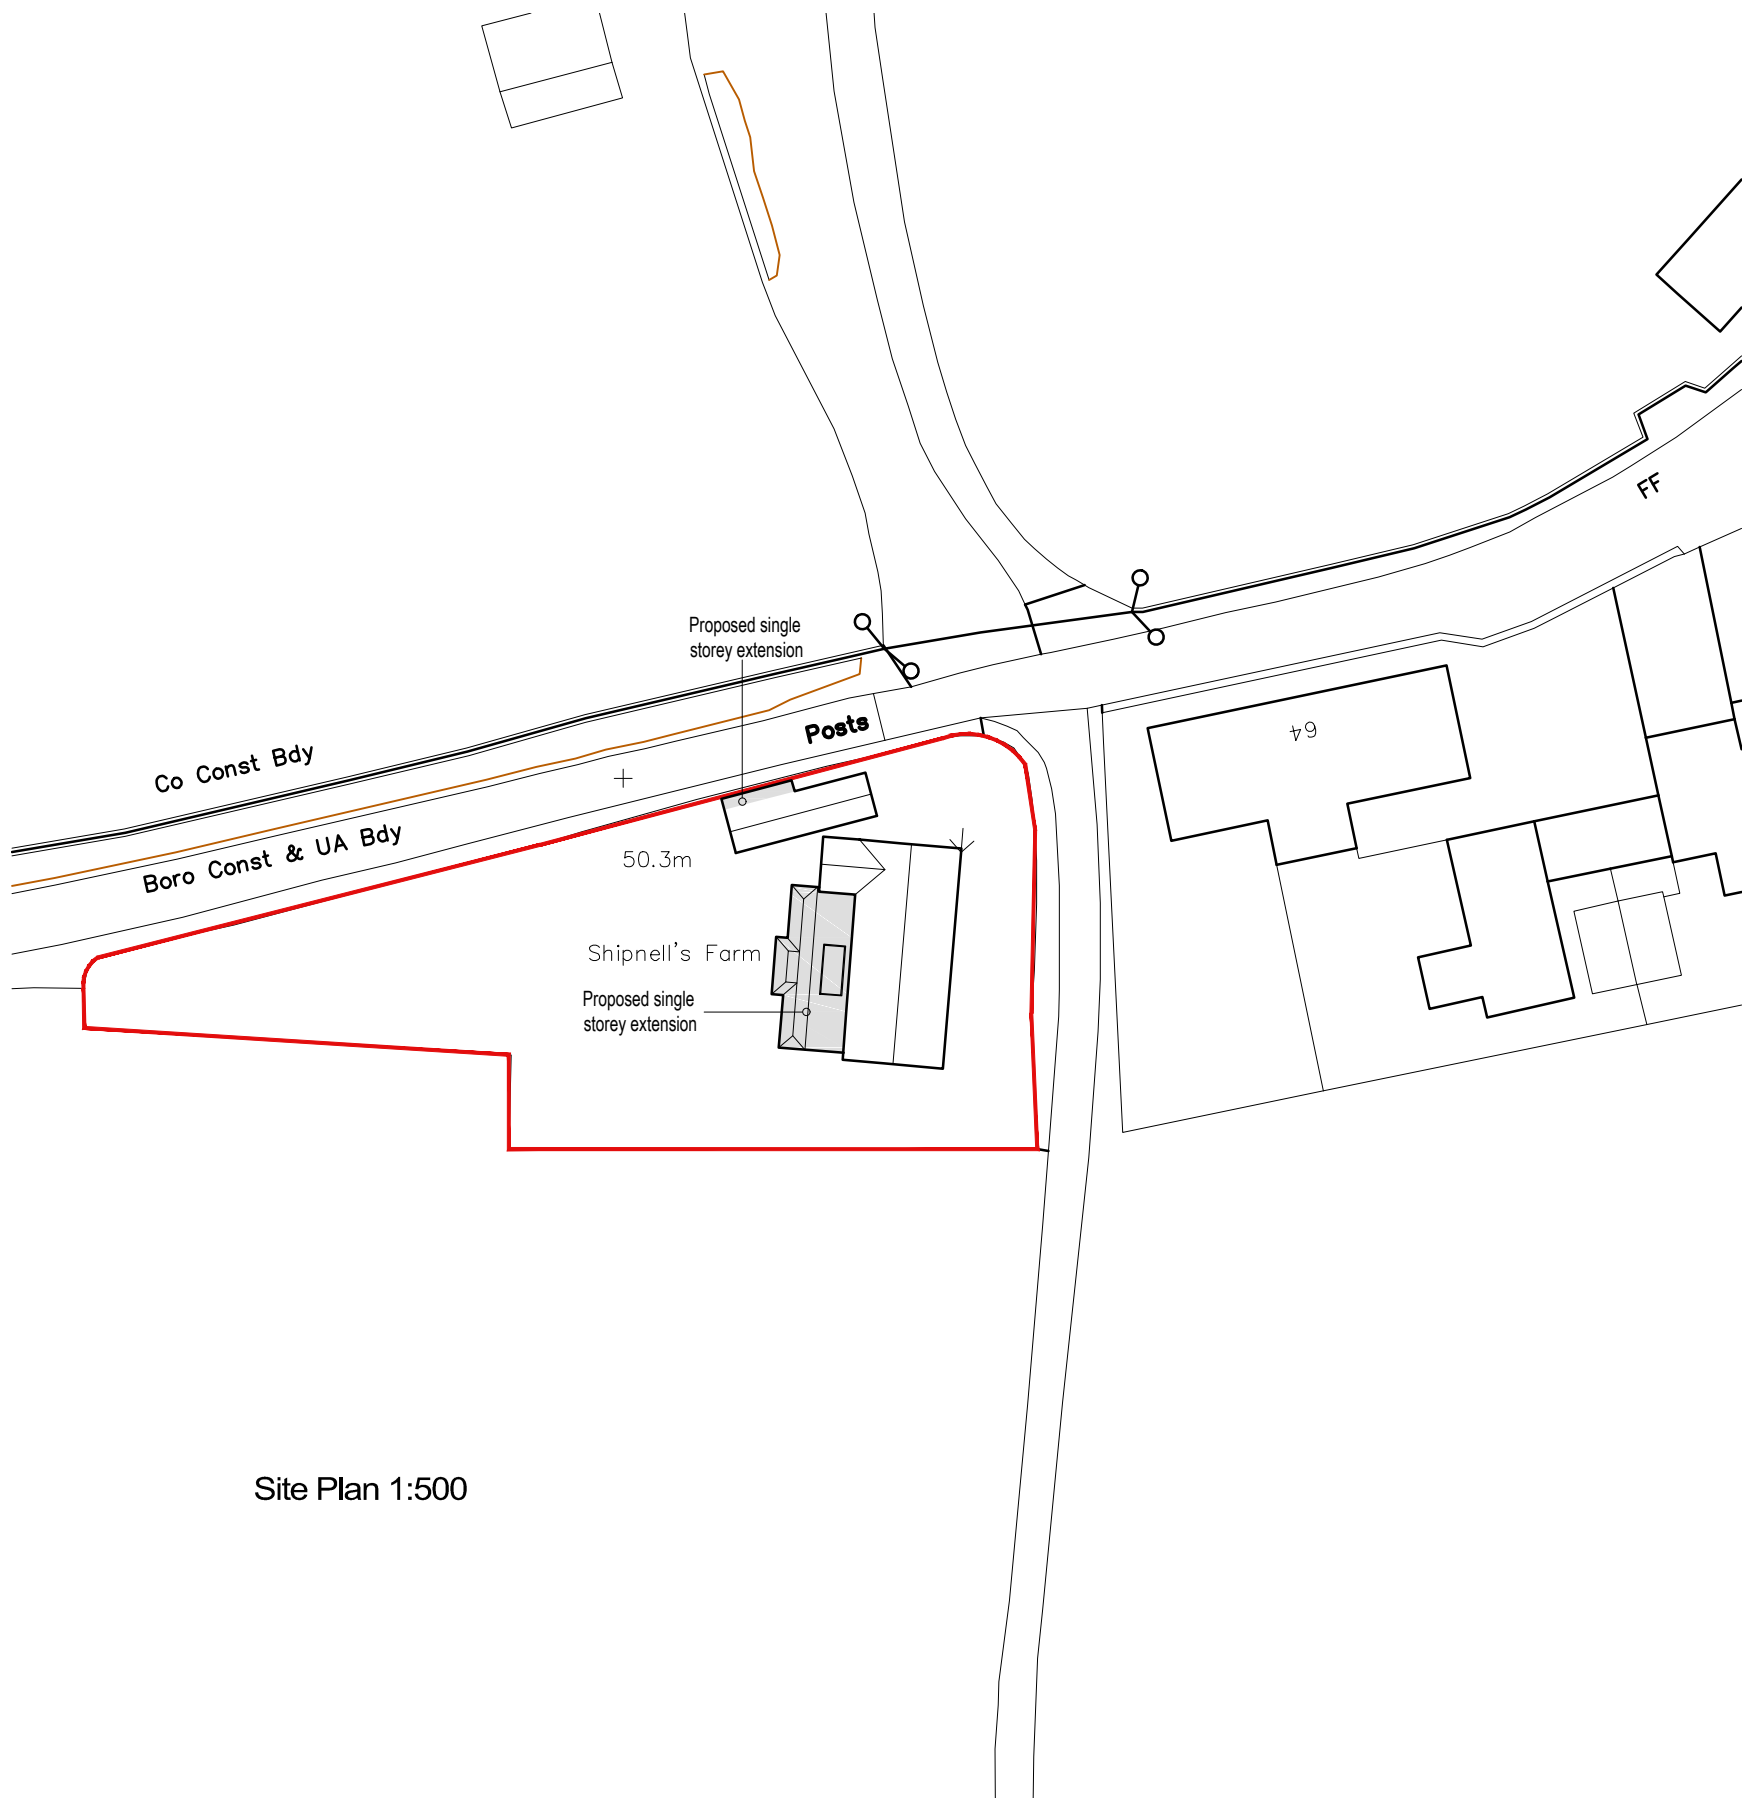


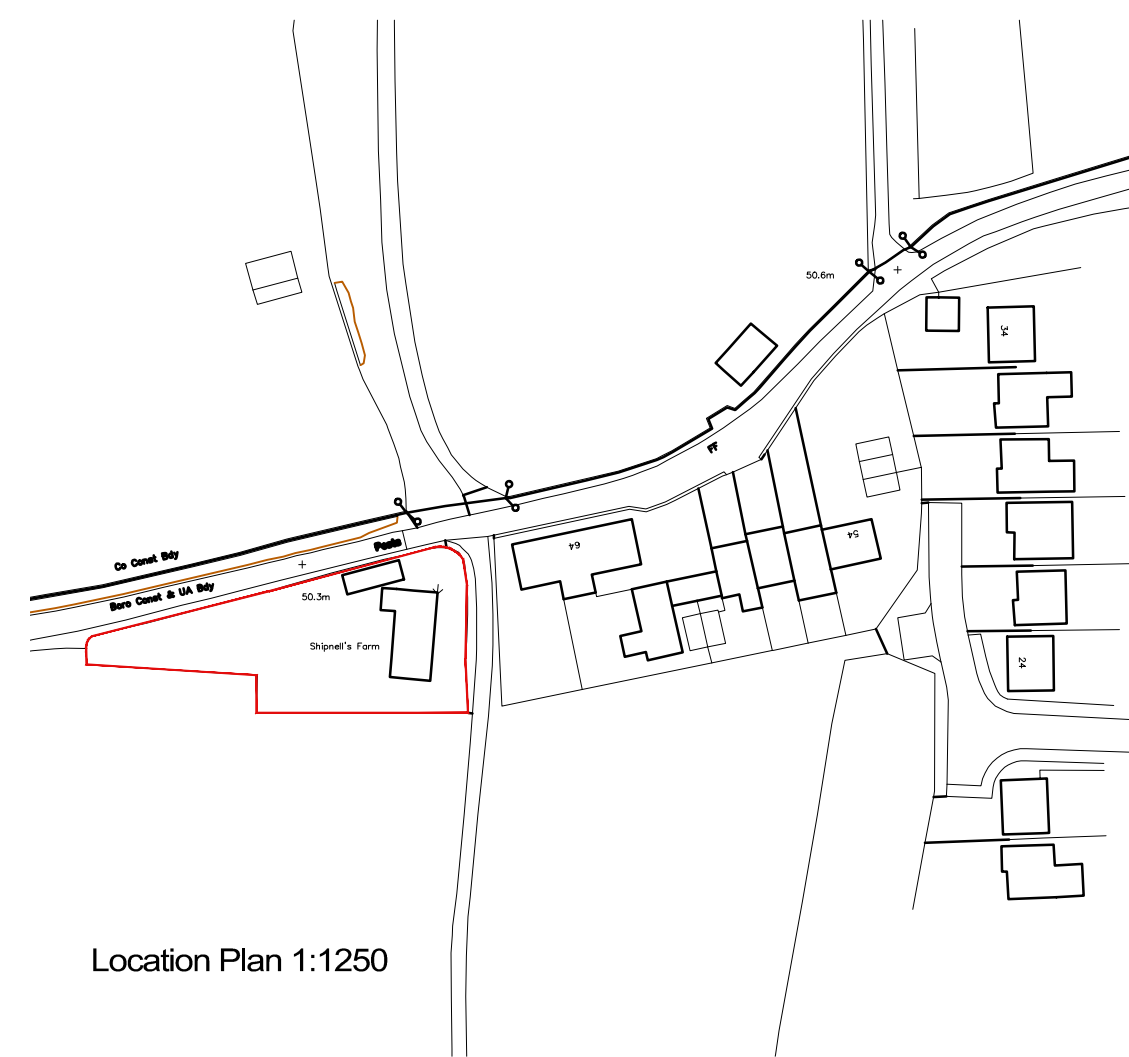

Site Plan 1:500

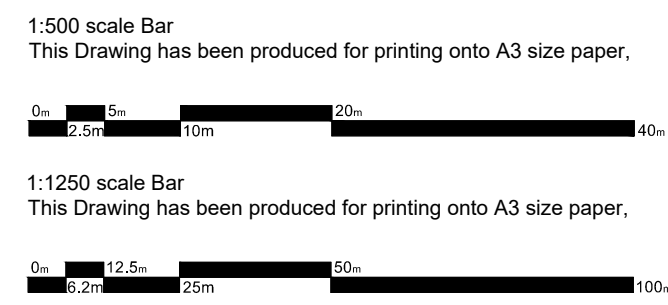

Location Plan 1:1250

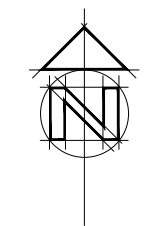

REV	A	Dining room walls removed. Extension to office	06/08/19
		COMMENTS	DATE



SHAUN•TANNER
ARCHITECTURE & PLANNING
www.stlarchitecture.co.uk studio@stlarchitecture.co.uk 0118 989 080

CLIENT Mr R. Peacock
PROJECT Shipnells Farm, Gravel Hill
Caversham, Reading, RG4 8QL
DRAWING Proposed Site & Location Plan

STATUS
SCALE 1:500/1250 **DRAWN** GH **CHECKED**
NO 3644/200 **REV** A

DATE May 2019

THIS DRAWING MUST NOT BE SCALED UNLESS ISSUED FOR PLANNING PURPOSES. ALL DIMENSIONS ARE TO BE VERIFIED PRIOR TO SETTING OUT, COMMENCING WORK, OR PRODUCTION OF FABRICATION DRAWINGS. REPORT ANY DISCREPANCIES TO THE SUPERVISING OFFICER IMMEDIATELY. ©