


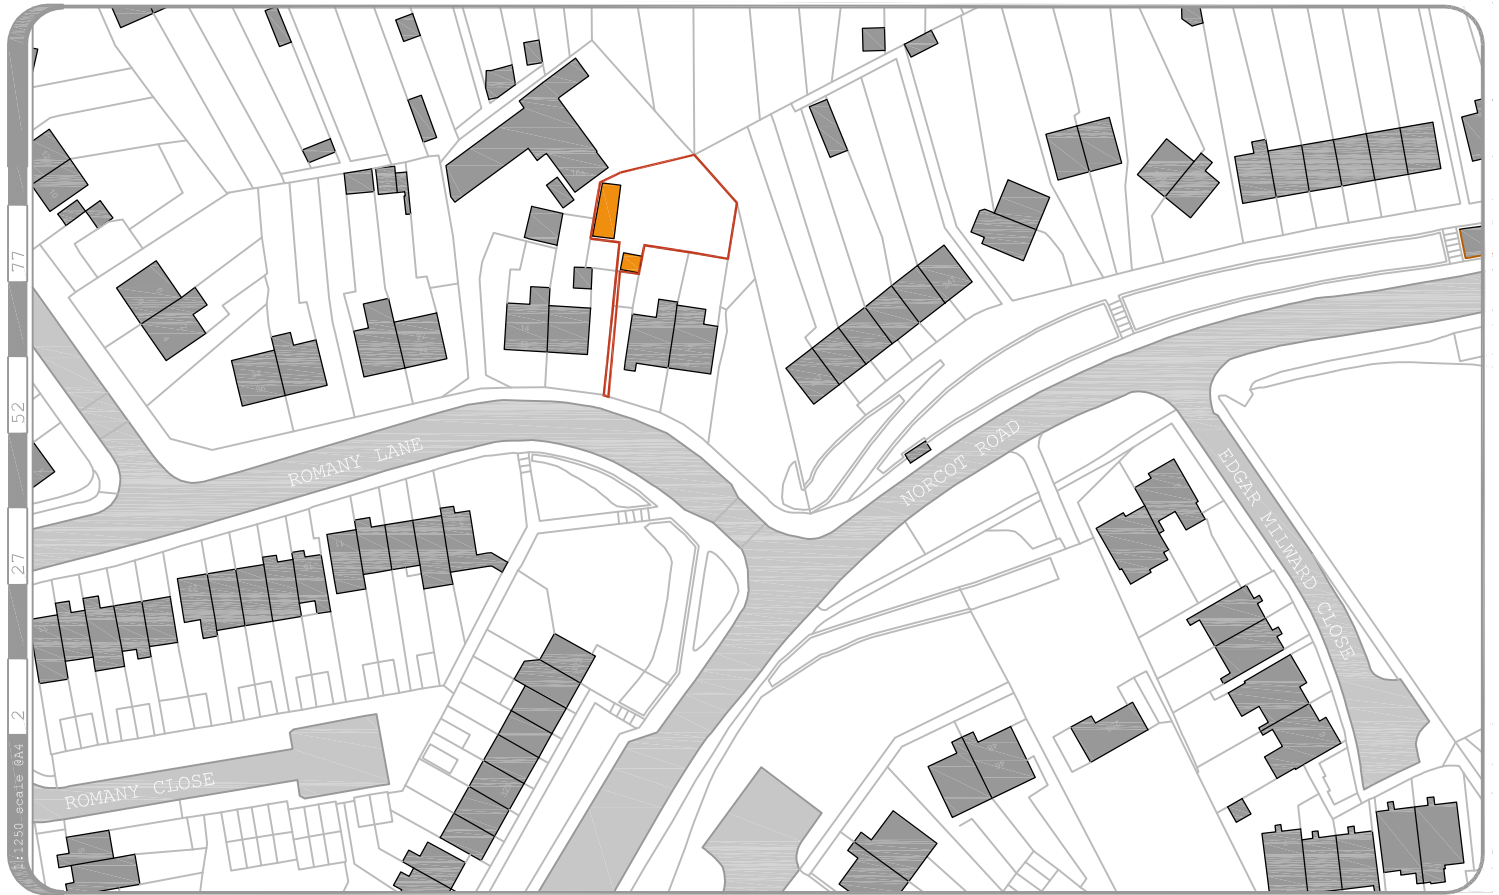

Ordnance Survey (c) Crown Copyright 2019. All rights reserved. Licence number 100022432

project
Land to the Rear 16a
Romany Lane, Reading, RG30 6AP


client
William Darlow

drawing title
**Site Location Plan
As Existing**

project	drawing number	revision
507-	02-00	-
date	status	
Jan 2019	planning	
scale	size	author checked
1:1250	A4	NDE EGM
© 2019 colony architects		

colony
architects

RIBA

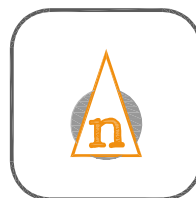

www.colonyarchitects.com

colony architects ltd is a collaborative of architects and designers with an agenda to find out more visit our beautiful website

contact: design@colonyarchitects.com

stu 07990 515972
nd 07779 255328
hq 0118 3600328

250 South Oak Way
Green Park, Reading
RG2 6QG

site plan key

- surrounding buildings
- roads & paths
- green public space
- application building(s)
- site ownership boundary
- other land in applicant ownership