




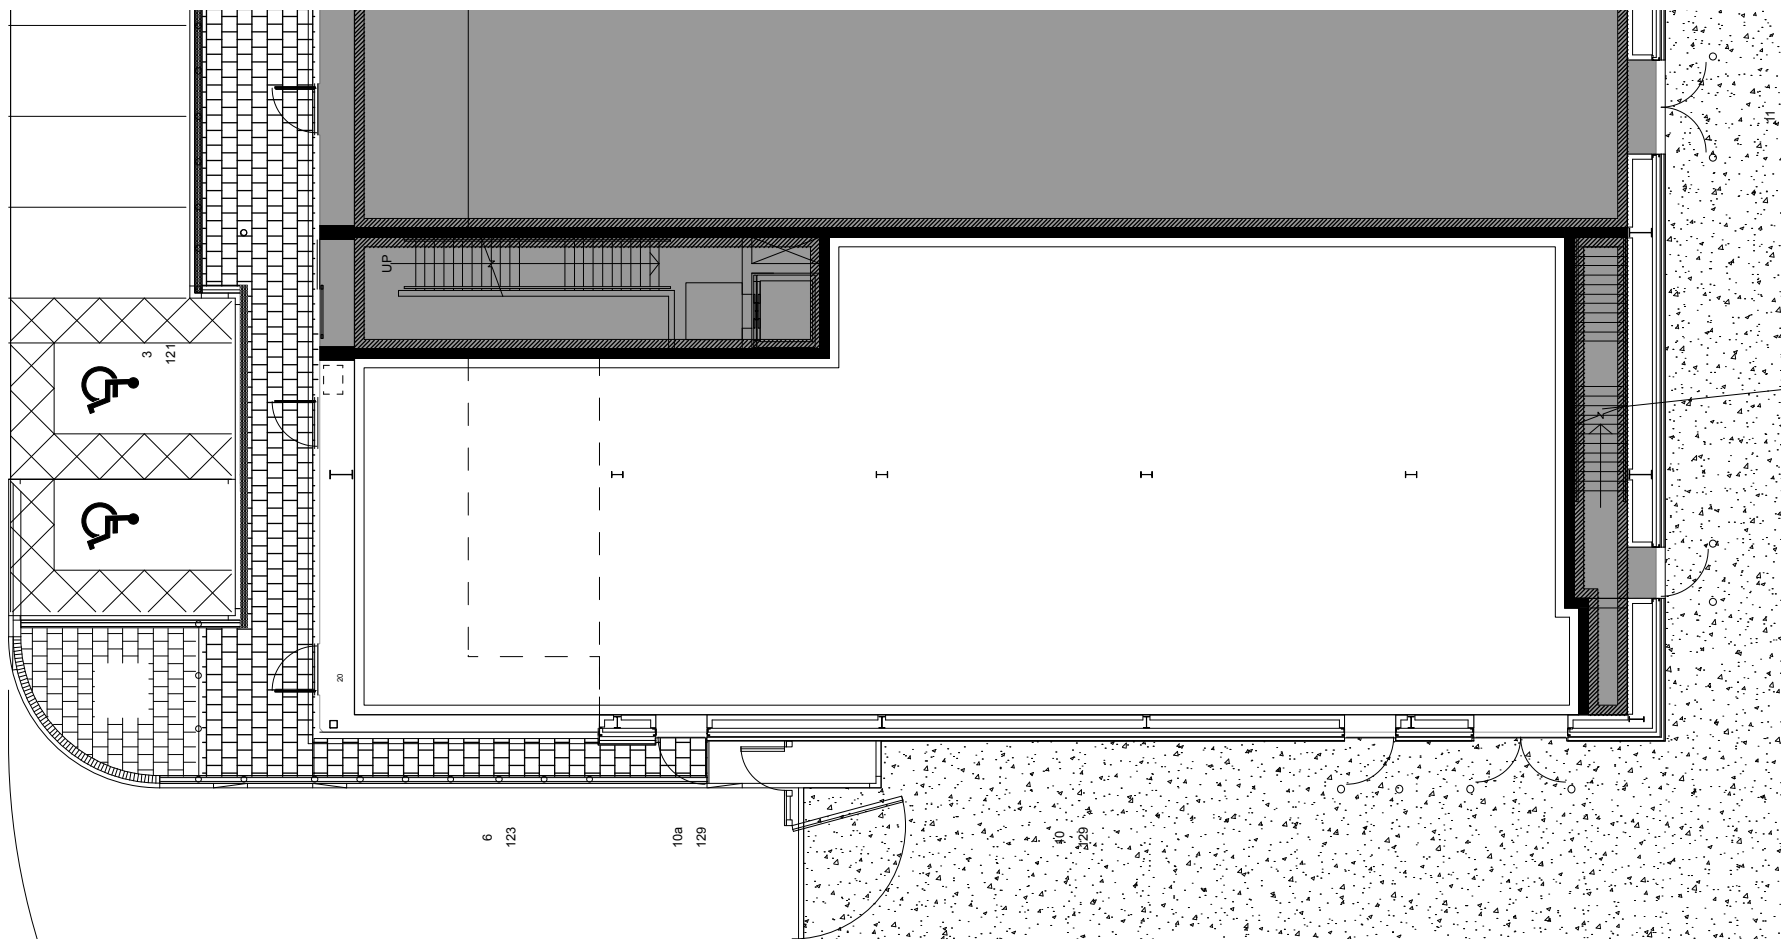

1 Key Plan
Scale: 1:200

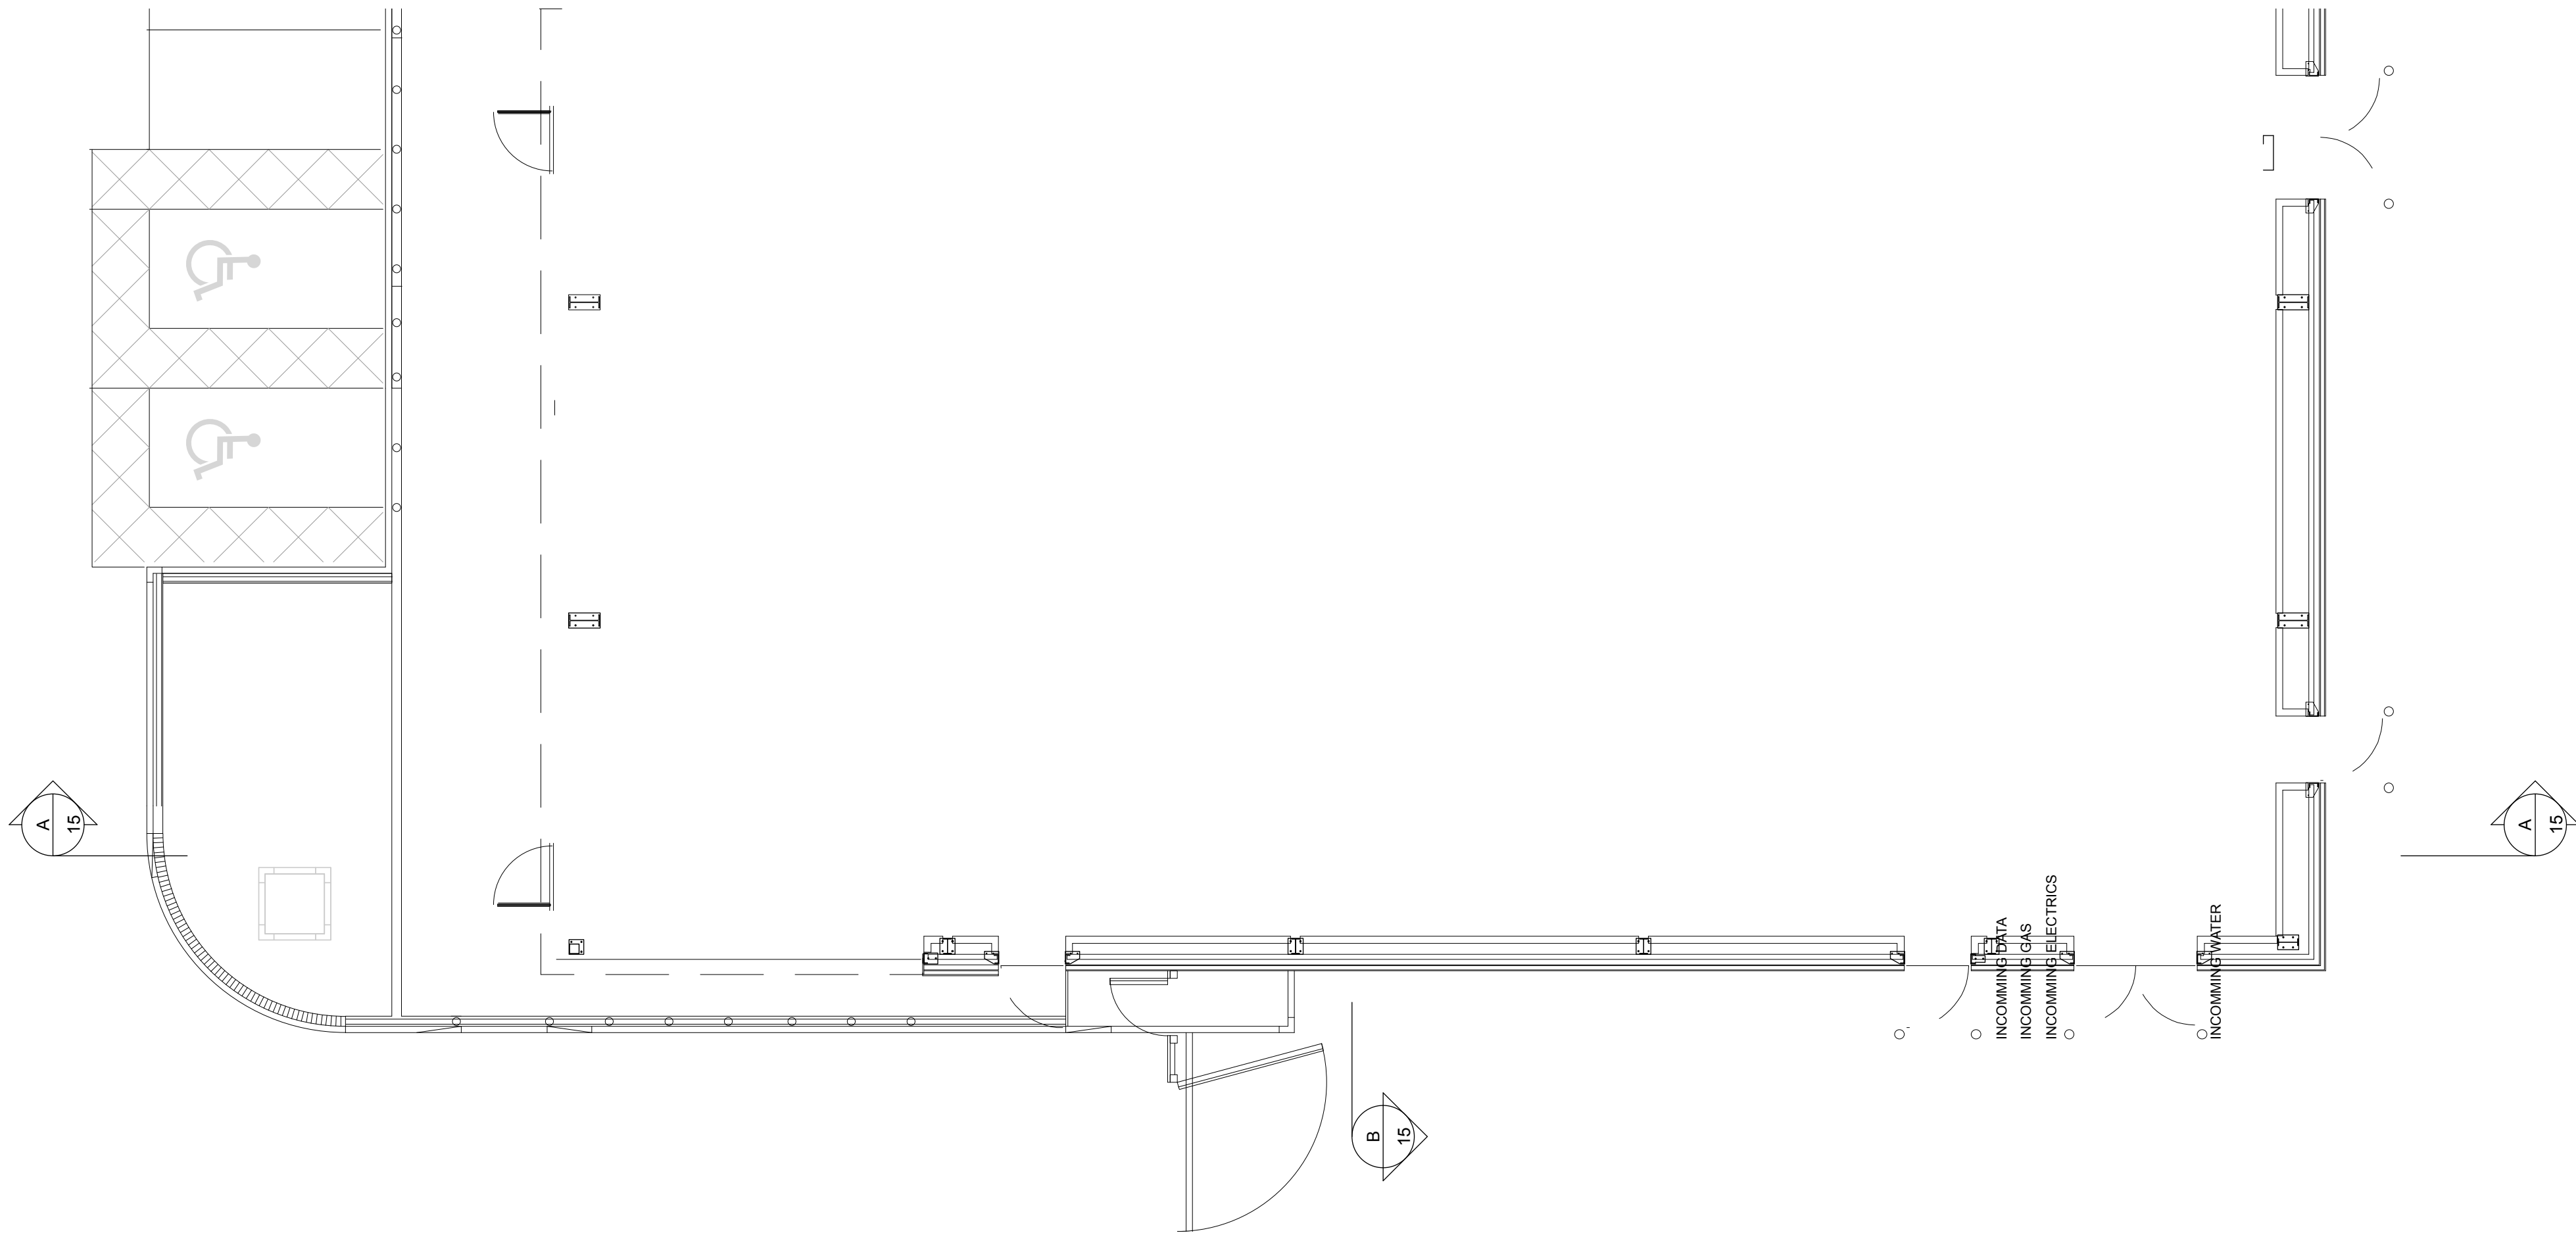

2 Existing Ground Plan
Scale: 1:100

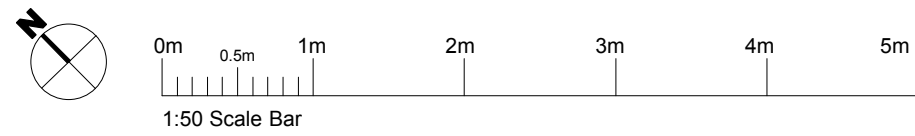

LEGEND

Plumbing pop-up

NOTES

1.

GIA : 436 SQM / 3693 SQ.FT

STAC architecture STAC Architecture Limited Unit 7.1.1, The Leathermarket Weston Street London SE1 3EP www.stac-architecture.com +44 (0)20 3735 8650 SNAITH + THRUSS ARCHITECT COLLABORATION	Client Nando's		General Notes: All dimensions to be checked on site prior to commencement of any works, and/or preparation of any shop drawings. Sizes of and dimensions to any structural elements are indicative only. See structural engineers drawings for actual sizes / dimensions. Sizes of and dimensions to any service elements are indicative only. See service engineers drawings for actual sizes and dimensions DO NOT SCALE FROM THIS DRAWING.		Drawing Revision Notes: (Revised from previous issue)		Status Revision		Date	Status Revision		Date	Drawing Status PRELIMINARY FOR COMMENT		Drawn PT	First Issue 29.08.18	Current Issue AUG 2018	Scale 1:50/BA1 / 1:100/BA3
	Project READING GATEWAY Unit 1, Reading Gateway, Imperial Way, RG2 0QG												Drawing GENERAL ARRANGEMENT EXISTING GROUND FLOOR PLAN	Project 0270	Reference AE	Number 100	Revision	