


NOTES

For use in the precise named location only.

Copyright reserved by **Pitch**, Architects Limited

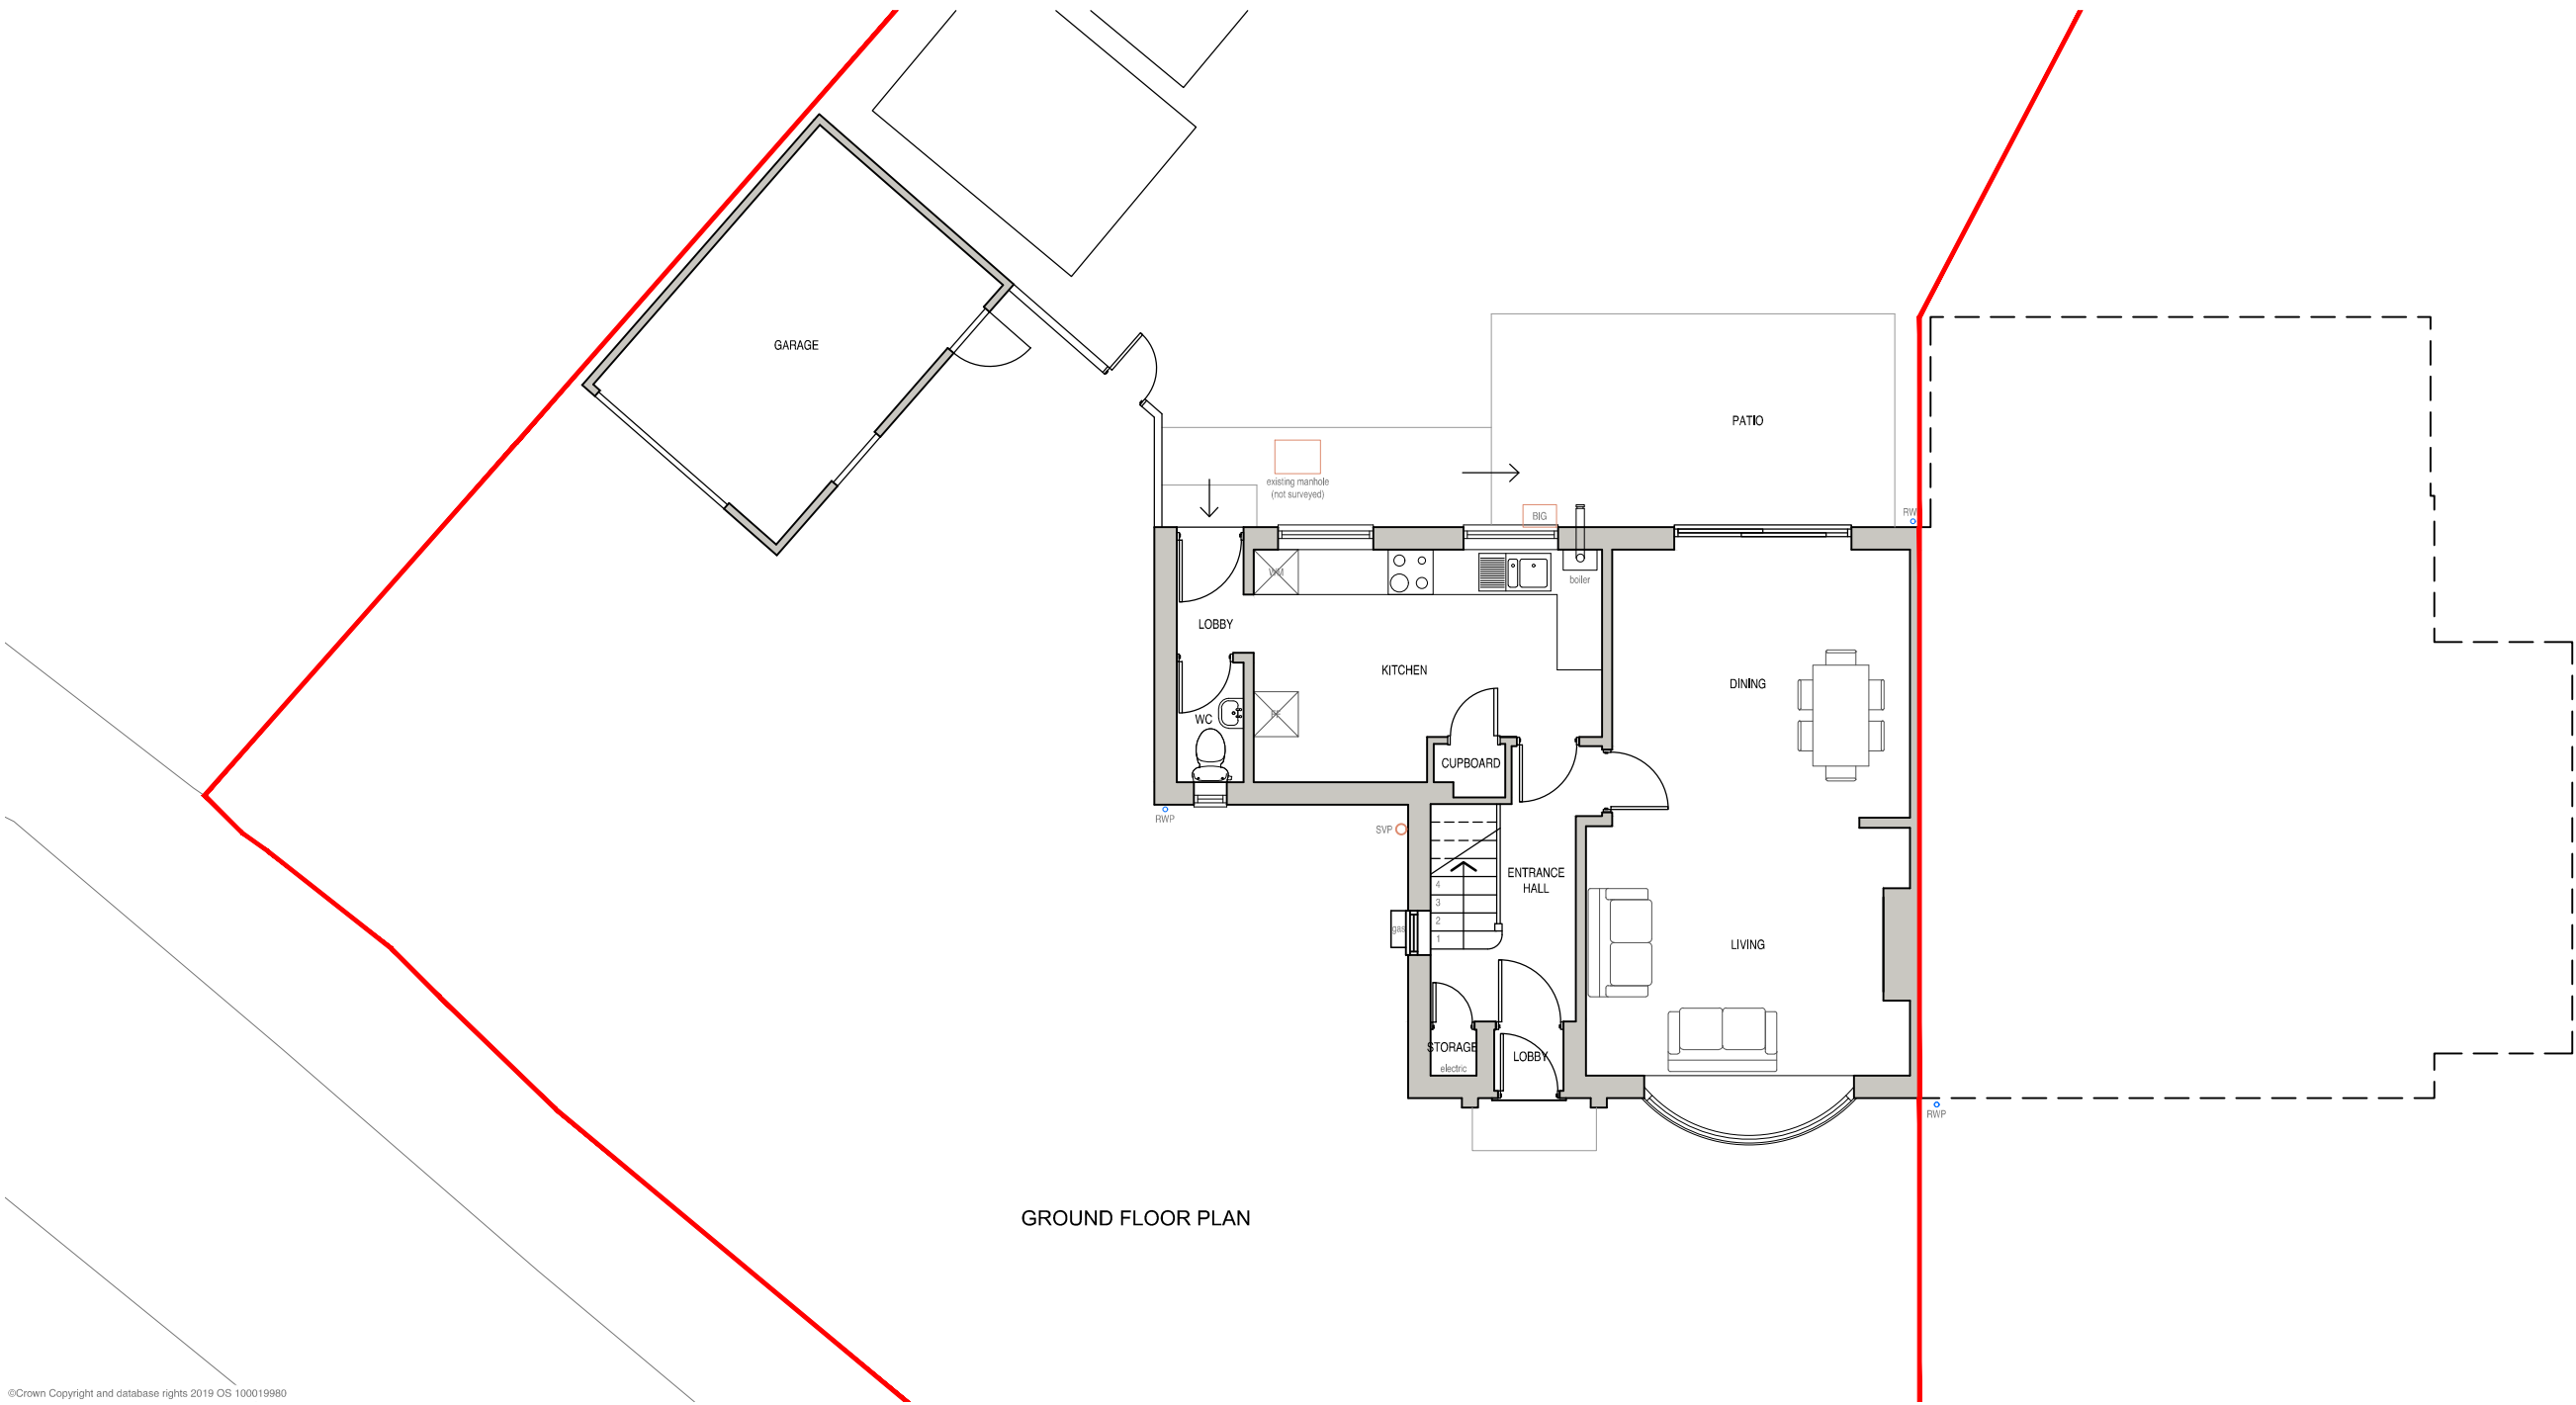

©Crown Copyright and database rights 2019 OS 100019880



Scale Bar (1:100)



Rev - Date - Revision -

pitch.
ARCHITECTS

a. 1 Chiltern Court,
37 St.Peter's Avenue,
Caversham,
Reading,
RG4 7DH
t. 0118 948 4618
e. info@pitcharchitects.co.uk
w. www.pitcharchitects.co.uk

Project Title
**Proposed Alterations
to
3 Newlands Avenue,
Caversham,
RG4 8NS**
Client Name
Mr & Mrs Scullard

Drawing Title
Existing Floor Plans
Drawing Scale
1:100 @ A3
Date
July '19
Status
Planning
Drawn/checked
KM/KM
Rev

Drawing Ref
18105 - SU - 002 -

© Pitch, Architects Limited