




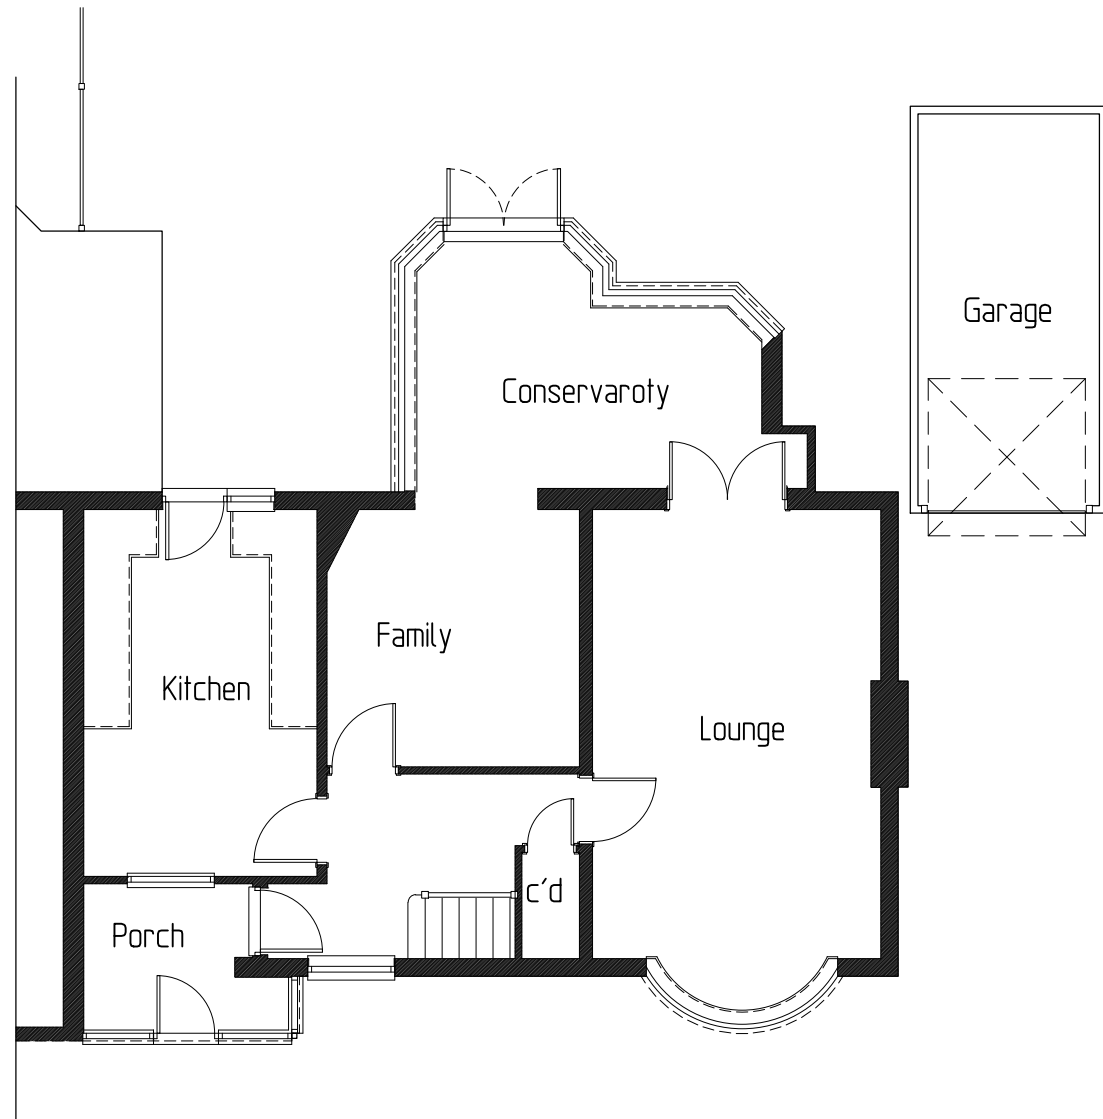

GROUND FLOOR PLAN

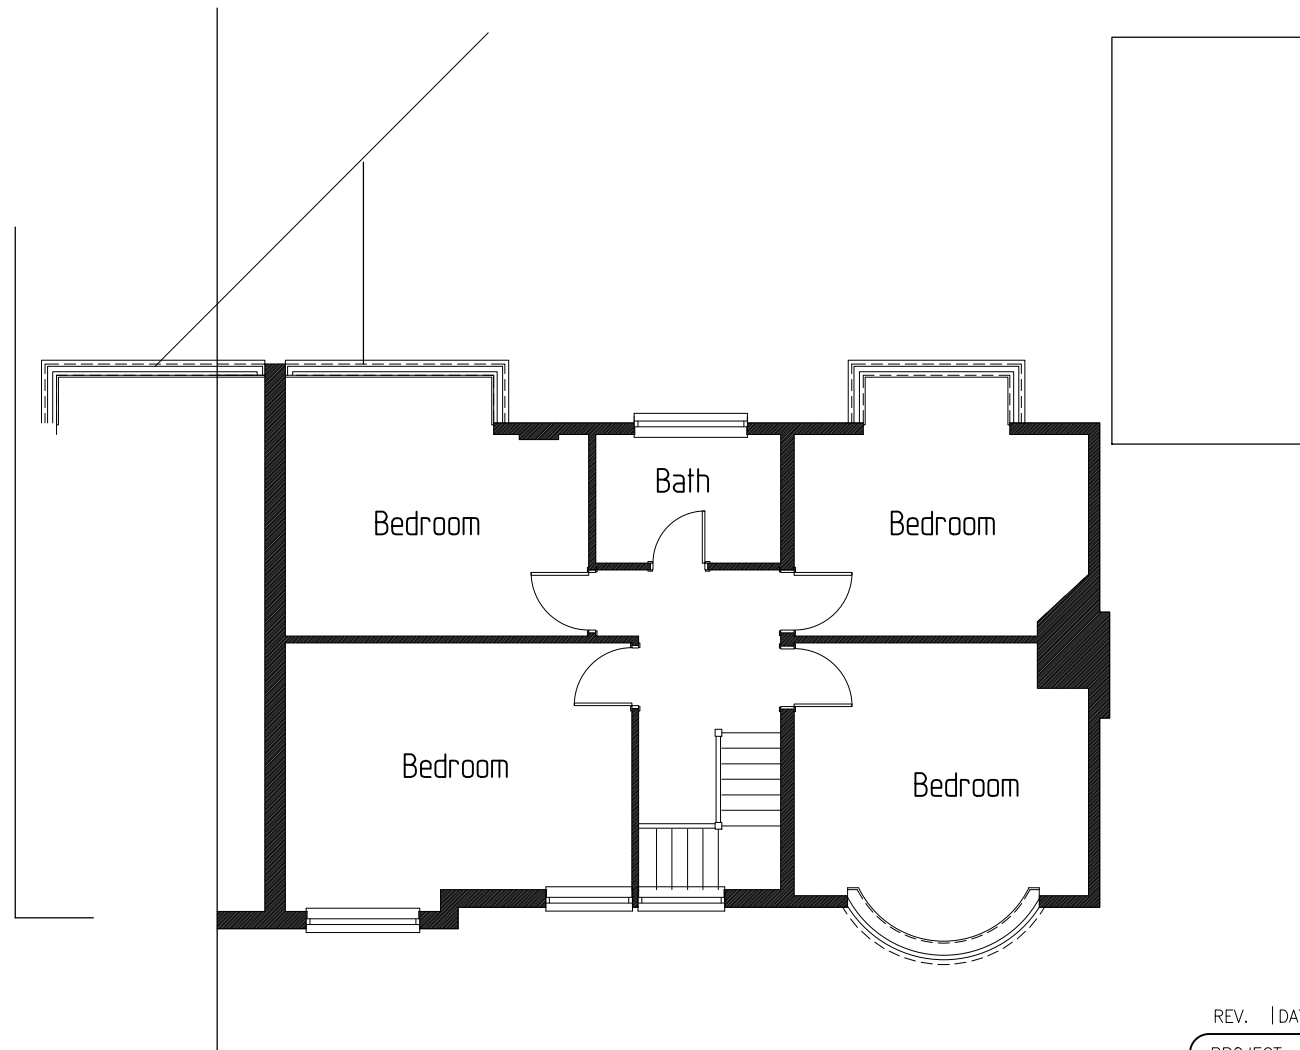

FIRST FLOOR PLAN

 

REV. | DATE | COMMENTS

PROJECT
49 Matlock Road,
Caversham,
Berkshire,
RG4 7BP

DRAWING TITLE
Proposed replacement porch and garage,
replace conservatory with proposed single/
two storey rear extension
EXISTING PLANS

SK-tec Ltd

Planning & Technical Solutions
91 Loddon Bridge Road, Woodley, Reading, Berkshire, RG5 4AE
tel: 01183 759987, mob: 07714 100537
e-mail: steve@sk-tec.co.uk

CLIENT
N Parris & E Garvey

SCALE 1:100 (A3) DATE Oct '19

DRG. No. 19/760-01 REV.