



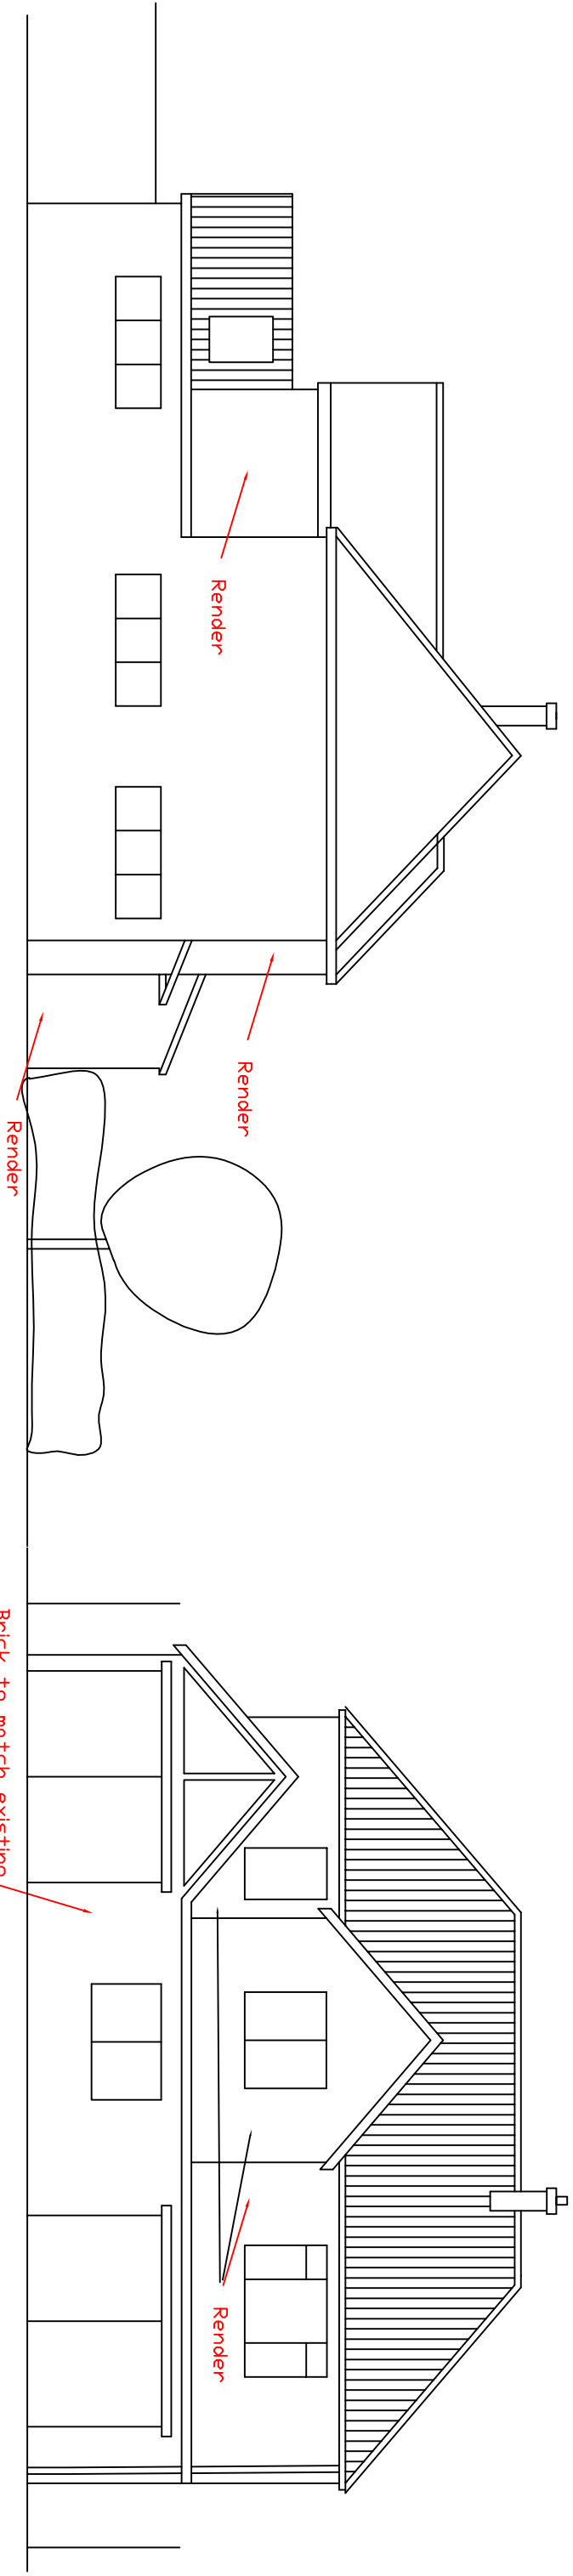


South East Elevation

South West Elevation (Rear)

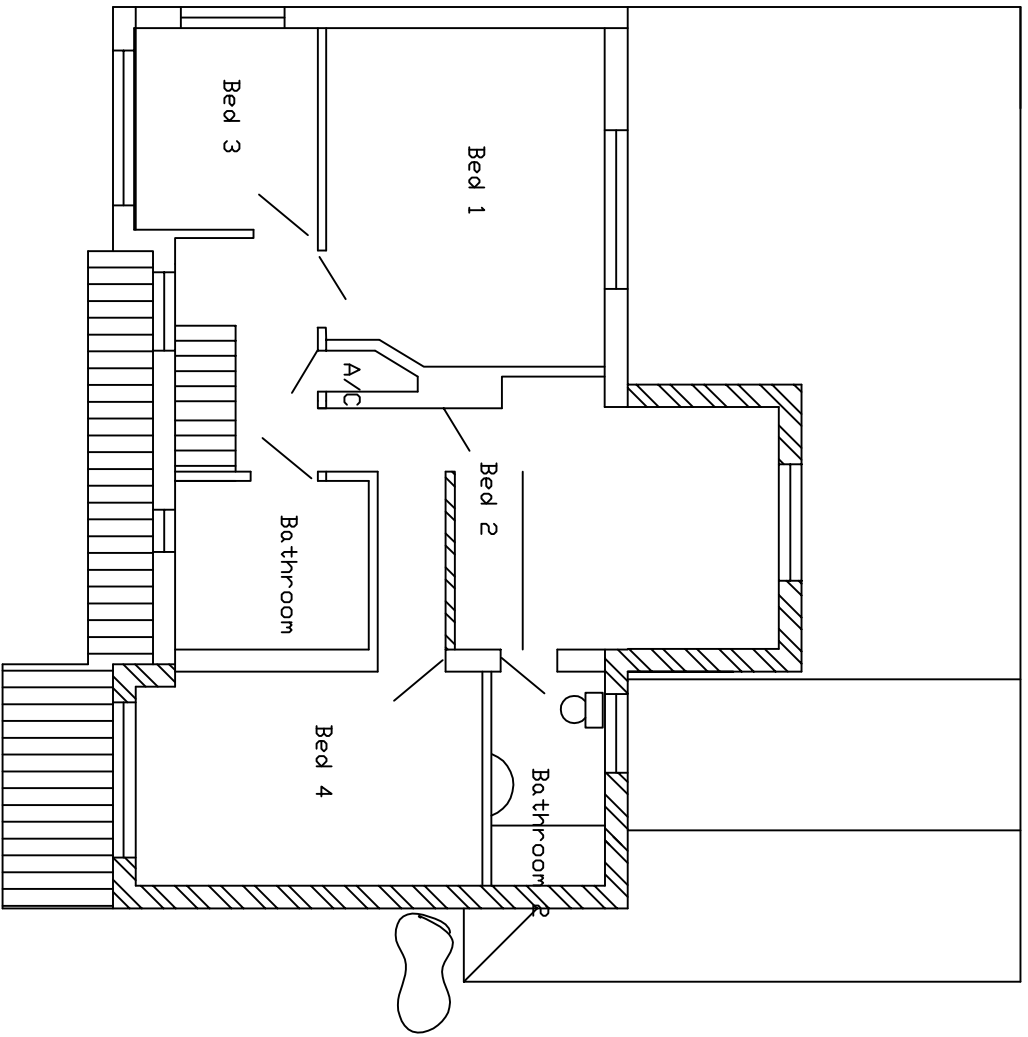

First Floor Layout

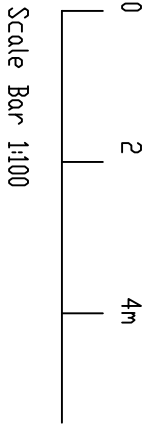

Extension
6 Eric Avenue , RG4 8QX
Proposed First Floor & Elevations
Drawing 9 Rev C
Scale 1:100 Date: 1/19
Status: For Planning