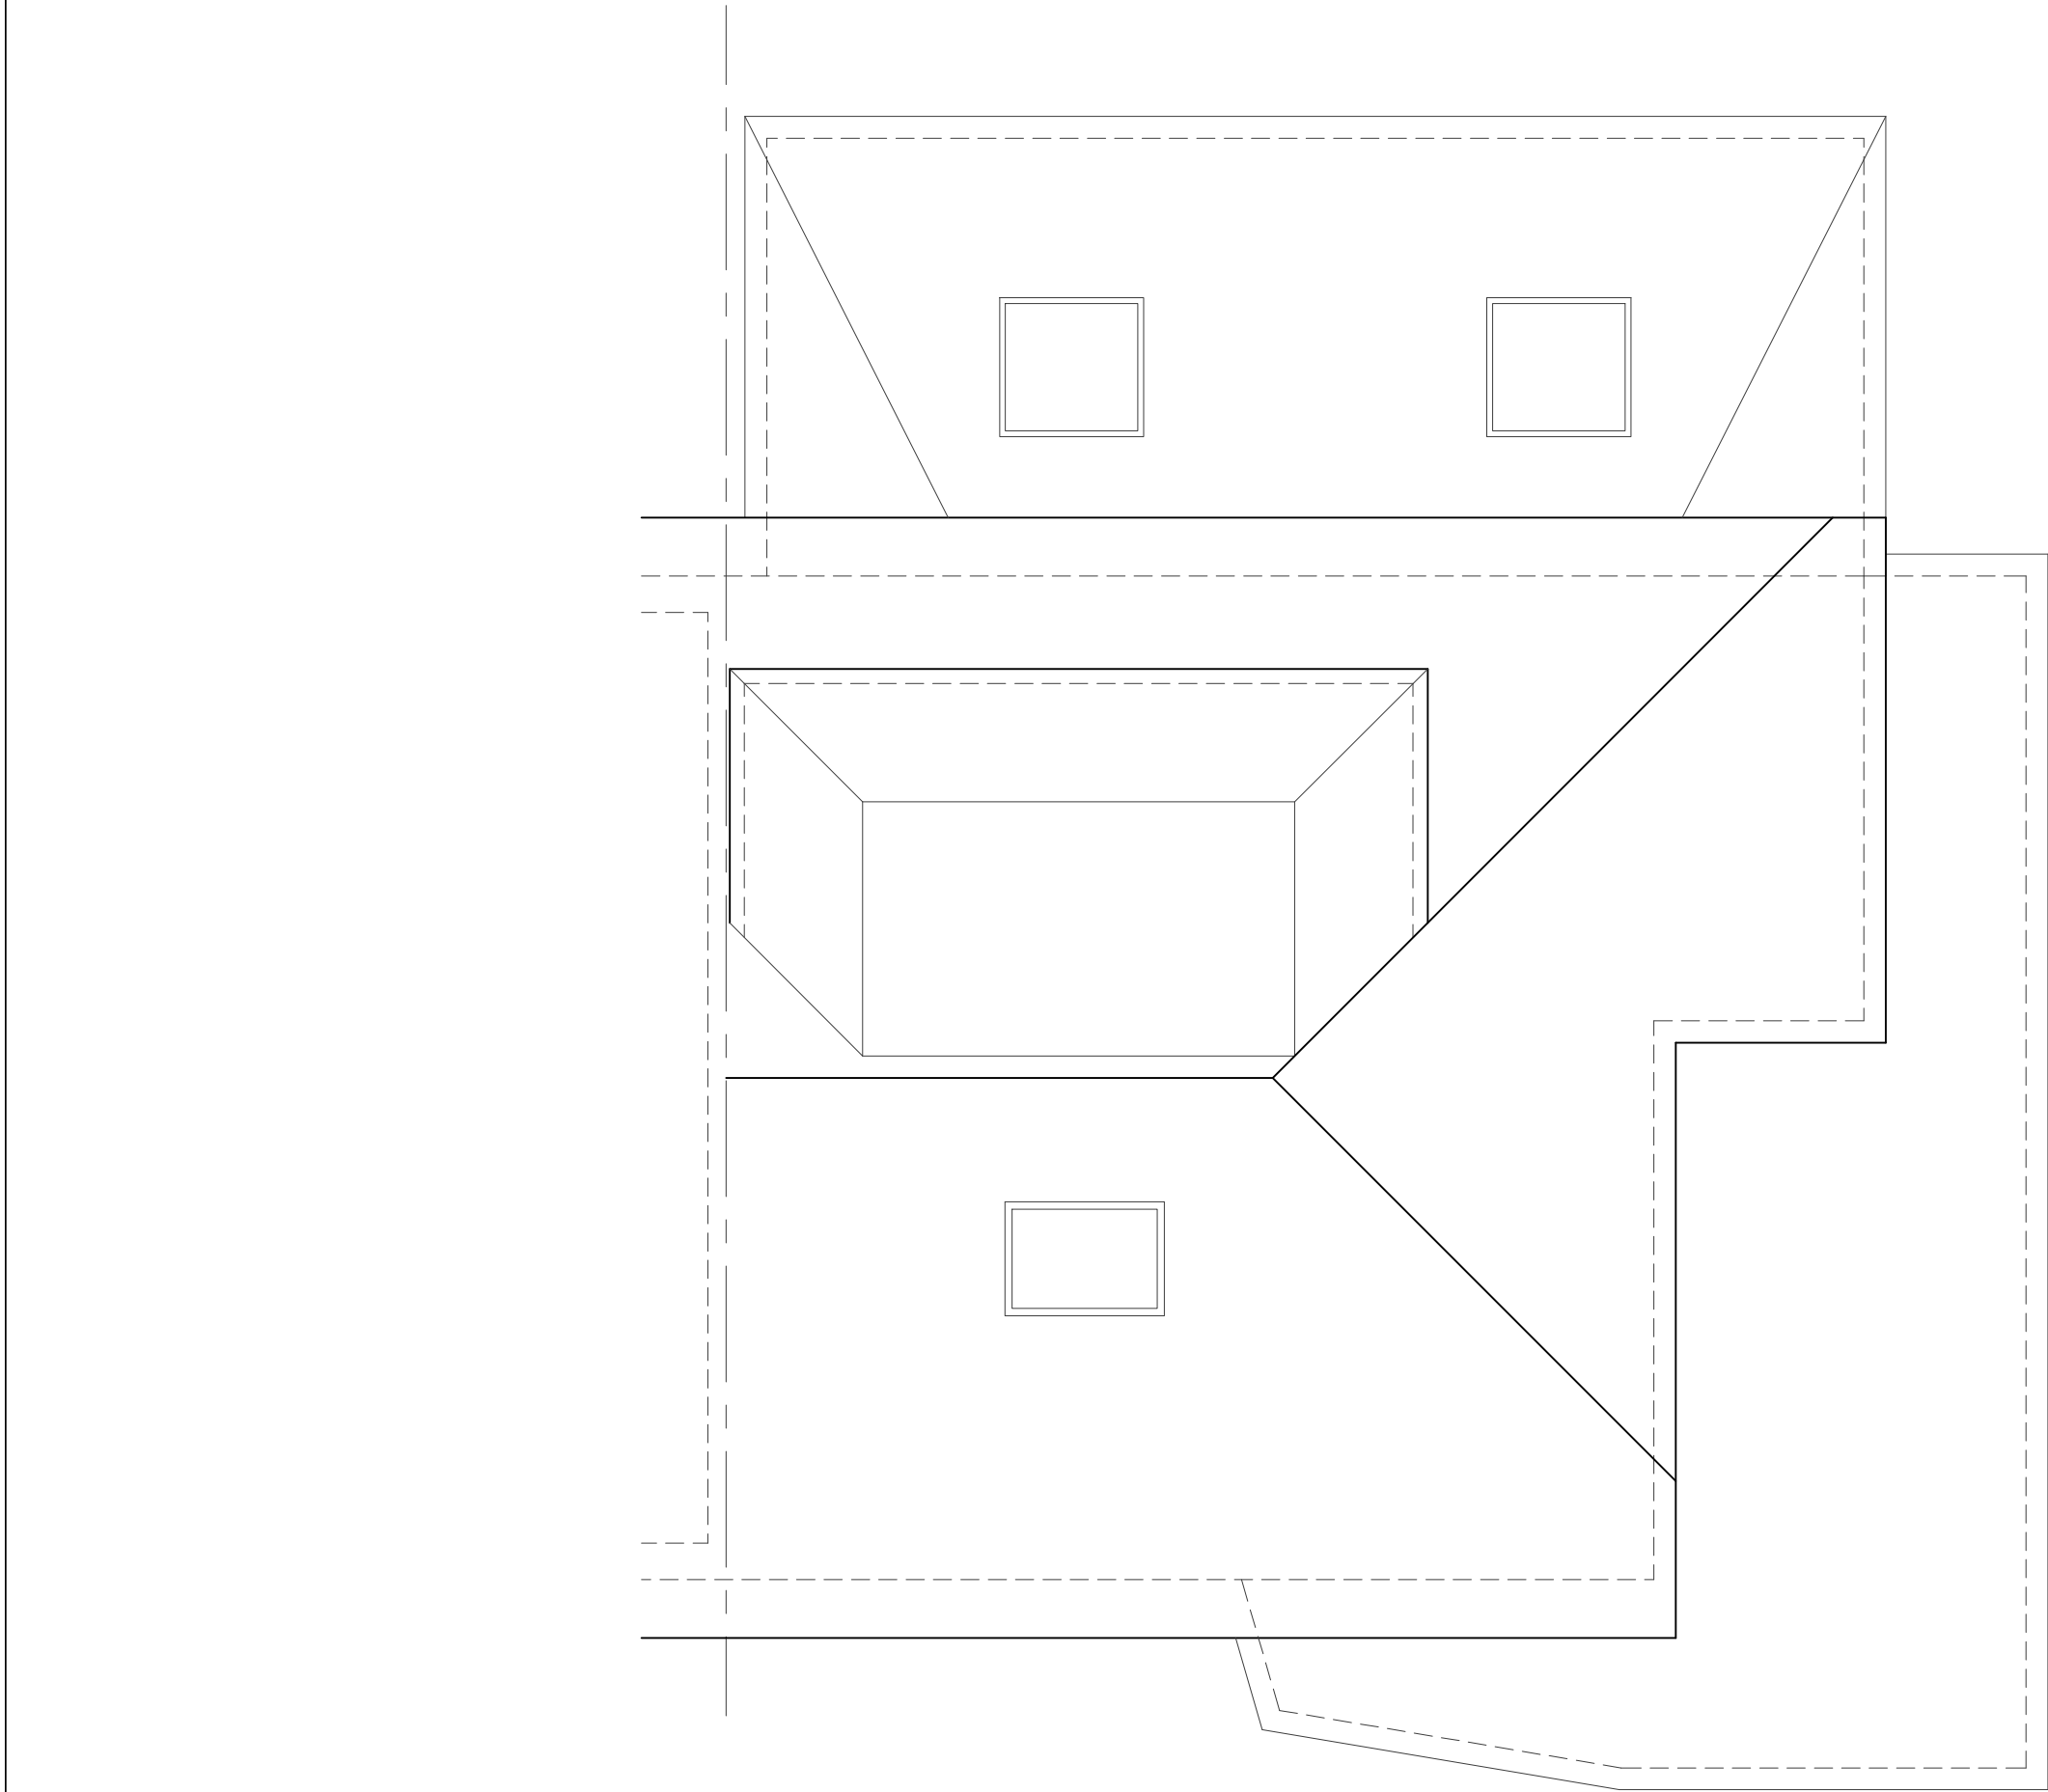


EXISTING ROOF PLAN

PROJECT
PROPOSED DEVELOPMENT AT ;
62 ROTHERFIELD WAY
EMMER GREEN
RG4 8PL

TITLE

EXISTING ROOF PLAN

 CREATIVE DESIGN &
STRUCTURE Ltd.

HENSON HOUSE NEWTOWN ROAD
HENLEY-ON-THAMES RG9 1HG
Tel 01491 411922

info@creativedesignandstructure.co.uk www.creativedesignandstructure.co.uk

DRAWN DD	SCALE @ A3 1:50	REV.			
DATE OCTOBER 2019					
DRAWING No.					
34219-04					