



Rev.	Date	Note	Author	Checked


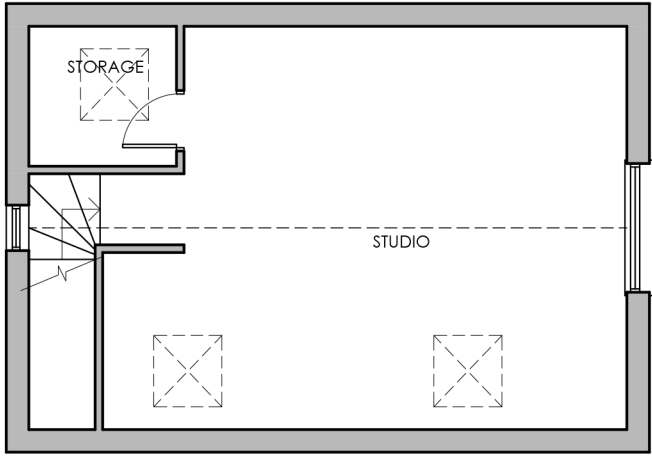


EXISTING FIRST FLOOR PLAN 1:100

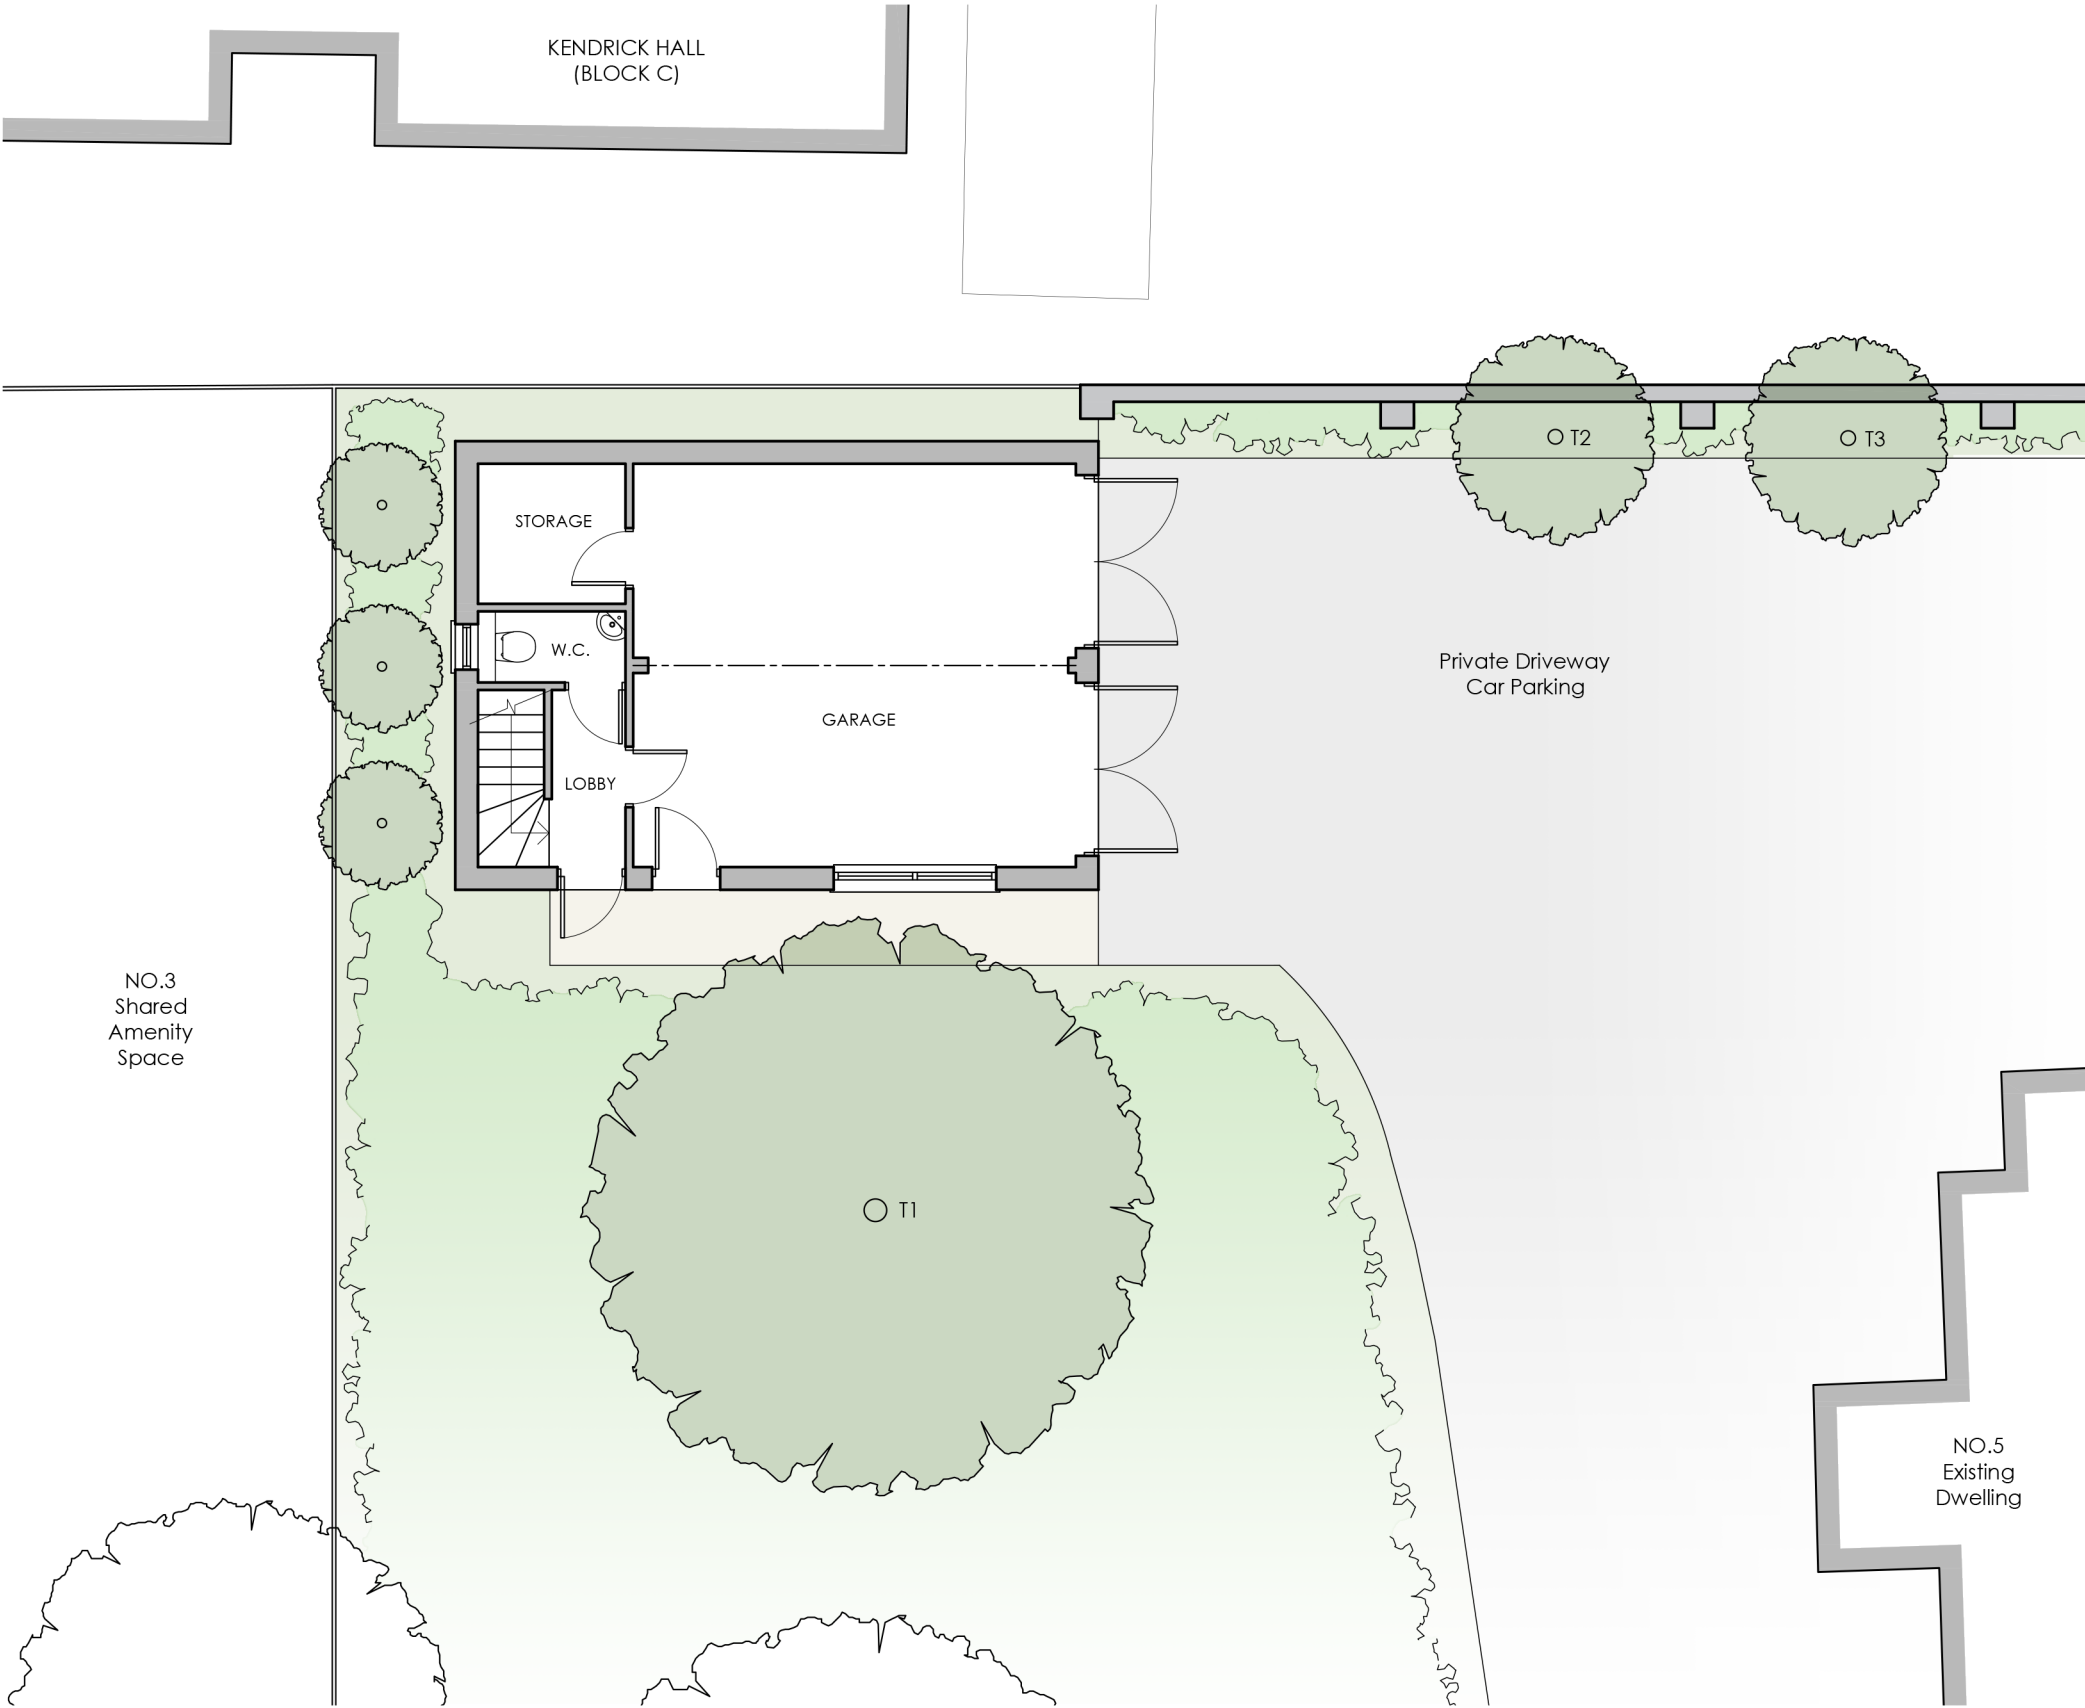

EXISTING SITE AND GROUND FLOOR PLAN 1:100

Note: Plans reflect those approved by implemented planning permission ref: 11/00995/FUL

 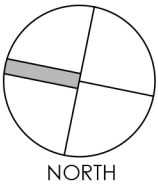

Project	Proposed Annex Extension & Alterations 5 Kendrick Road Reading RG1 5DU					Drawing	Existing Floor Plans			
						Job-Dwg Number	18011-PL-02		Rev.	-
Client	Mr Lloyd Turner					WESTON + CO ARCHITECTS Watlington house 44 Watlington Street Reading, RG1 4RJ T. 0118 375 0252 www.weston-co.com				
Status	Planning									
Scale	1/100		Sheet Size A3							
Author	KK	Checked	CTW	Date	16/10/19					