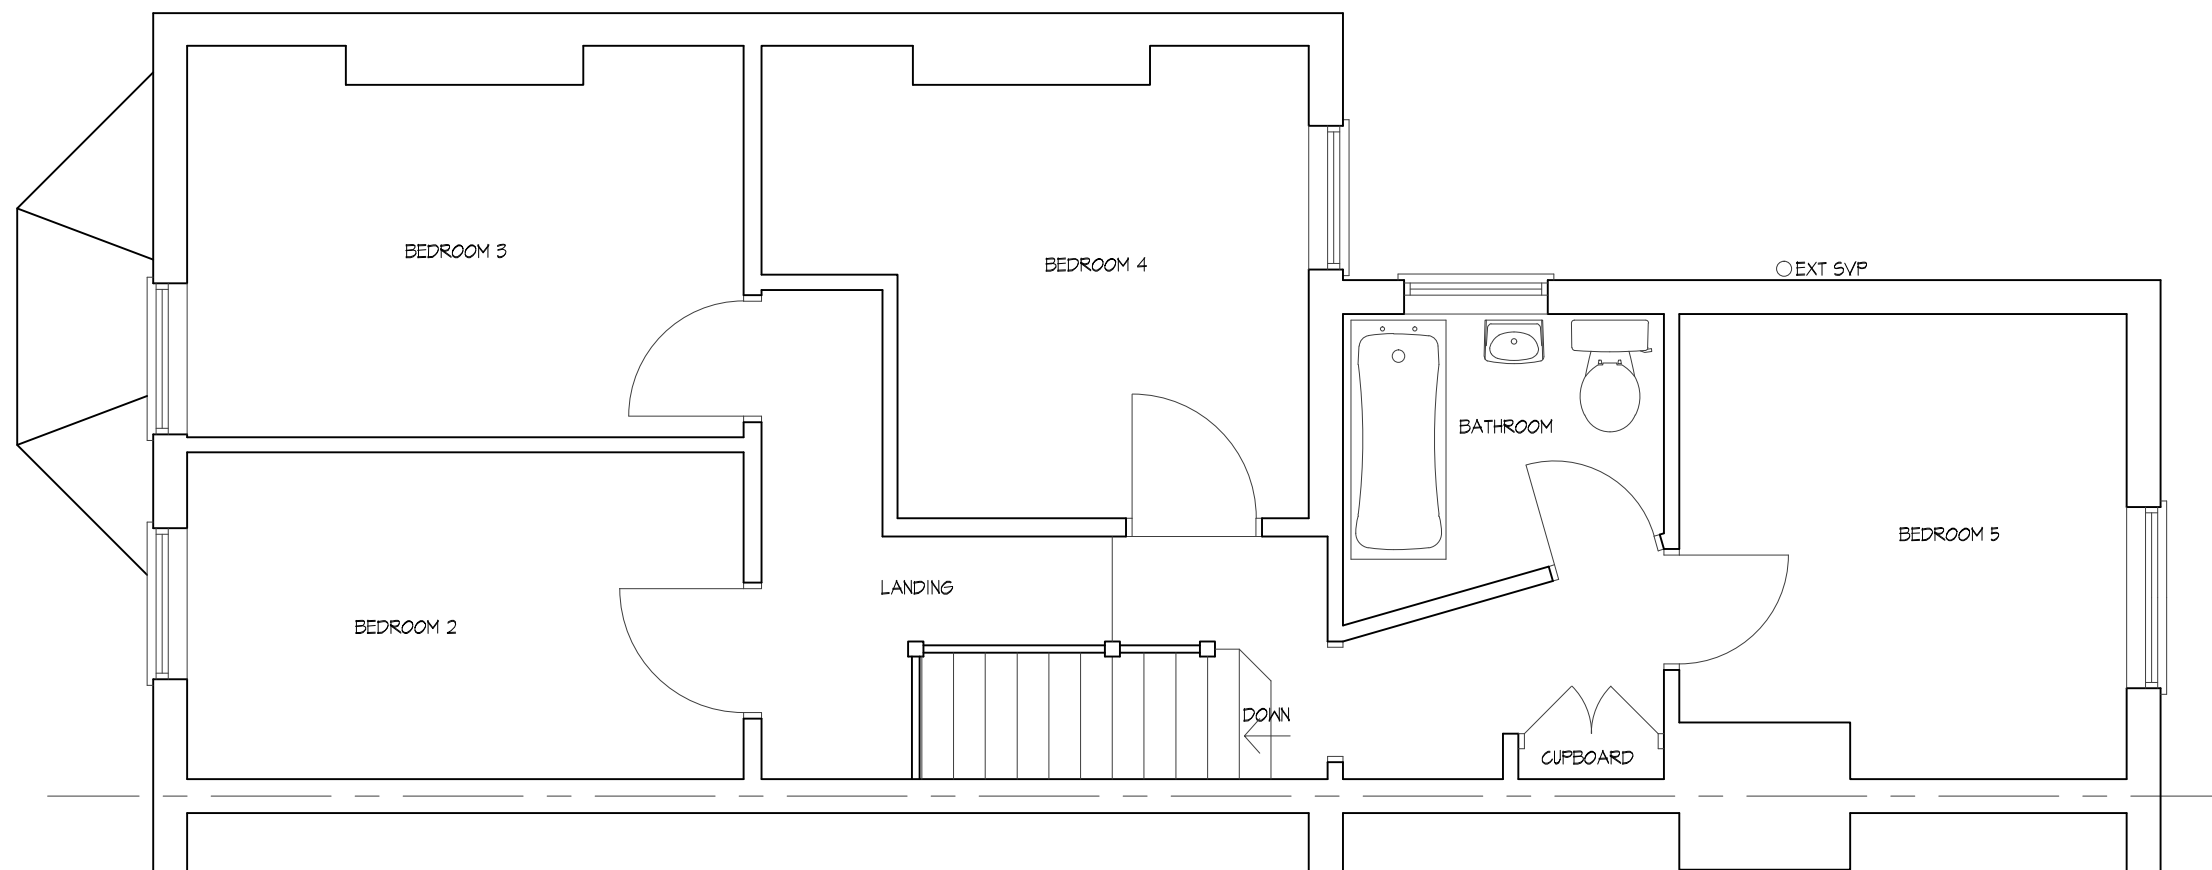


SCALE 1:50

EXISTING FIRST FLOOR PLAN

PROJECT				
PROPOSED DEVELOPMENT AT ;				
66 ERLEIGH ROAD				
READING				
RG1 5NH				
TITLE				
EXISTING FIRST				
FLOOR PLAN				
				
CREATIVE DESIGN &				
STRUCTURE Ltd.				
HENSON HOUSE NEWTOWN ROAD				
HENLEY-ON-THAMES RG9 1HG				
Tel 01491 411922				
info@creativedesignandstructure.co.uk www.creativedesignandstructure.co.uk				
DRAWN		SCALE @ A3		
HC		1:50		
DATE				
MAY 2018				
DRAWING No.			REV.	
27619-02				